



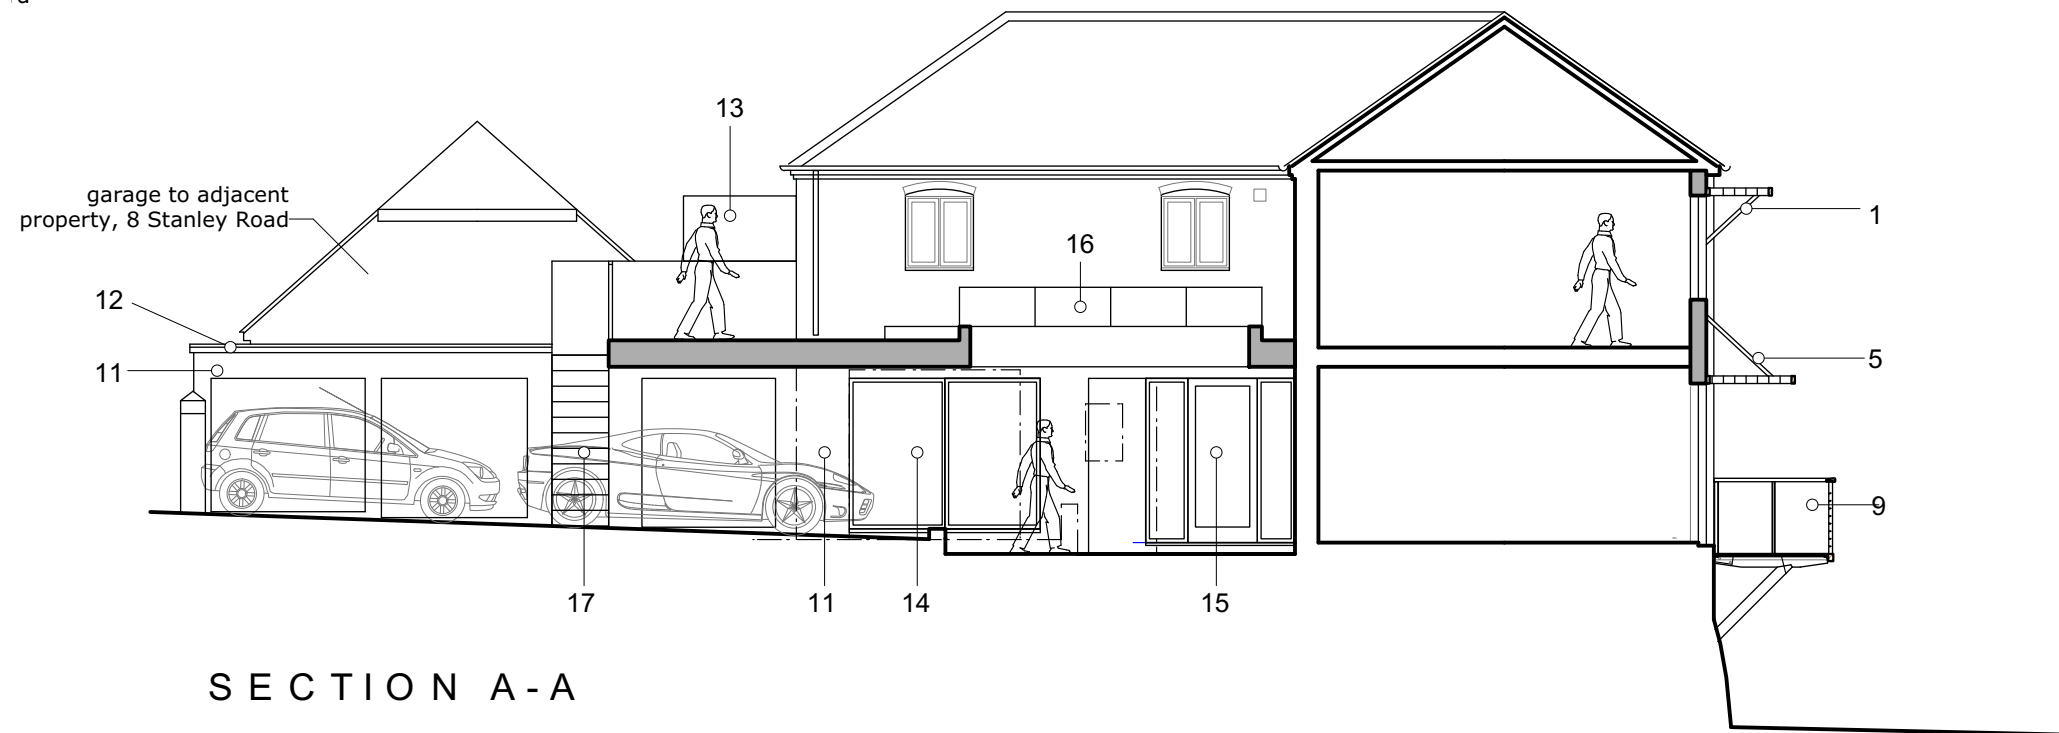


SECTION A-A

- 11 Brickwork facing to new external walls, selected to match existing
- 12 Rainwater goods, black UPVC, to match existing
- 13 Privacy screening preventing any loss of amenity for 8 Stanley road. Etched appearance glass
- 14 New windows made in aluminium, with marine grade polyester powder coated finish.
- 15 New entrance door and side screens. Made from hardwood
- 16 Roof glazing over covered area
- 17 Steps up to roof terrace. Paved, brick risers
- 18 Replacement glazed doors
- 19 Glass balustrade with polyester powder coated (PPC) spandrel concealing roof support beam.
- 20 Boundary wall altered to create larger opening, with rebuilt gatepost all to match existing

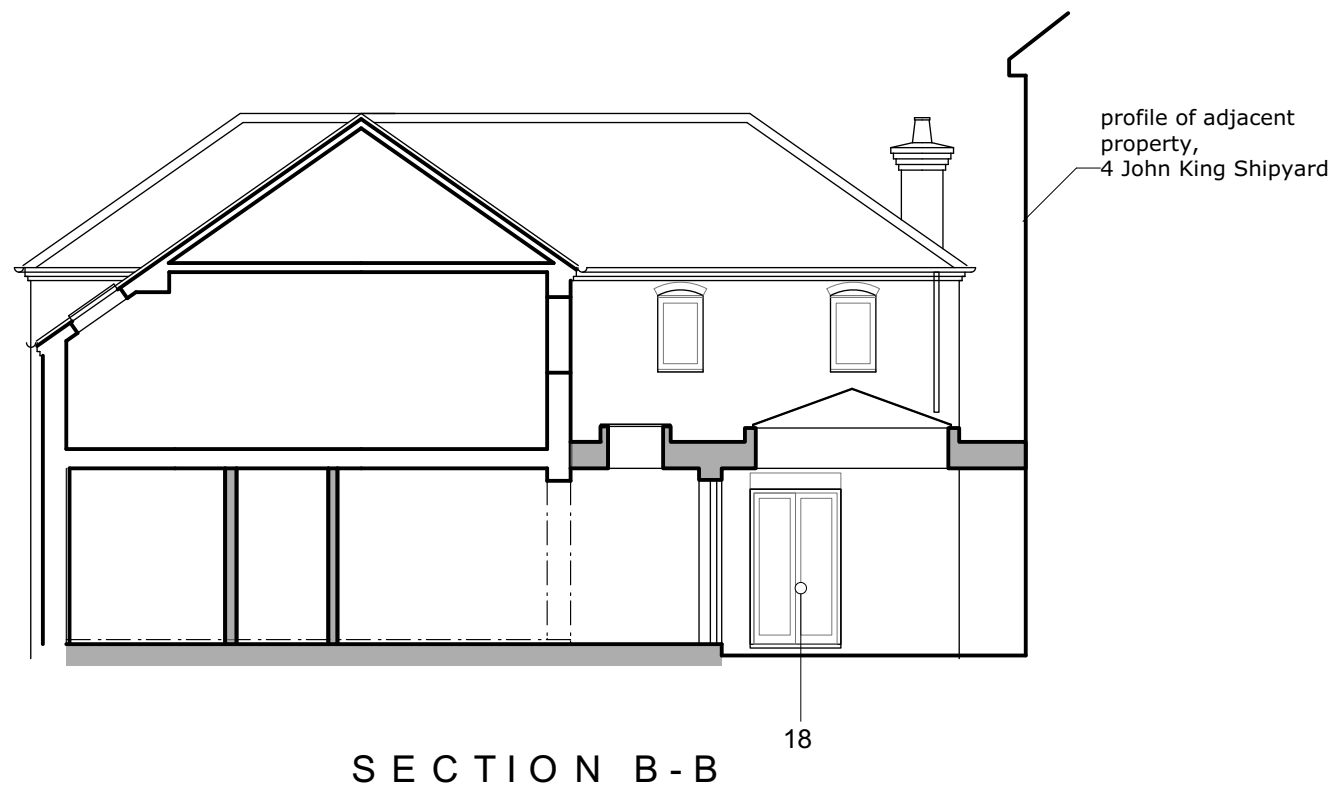

SECTION B-B

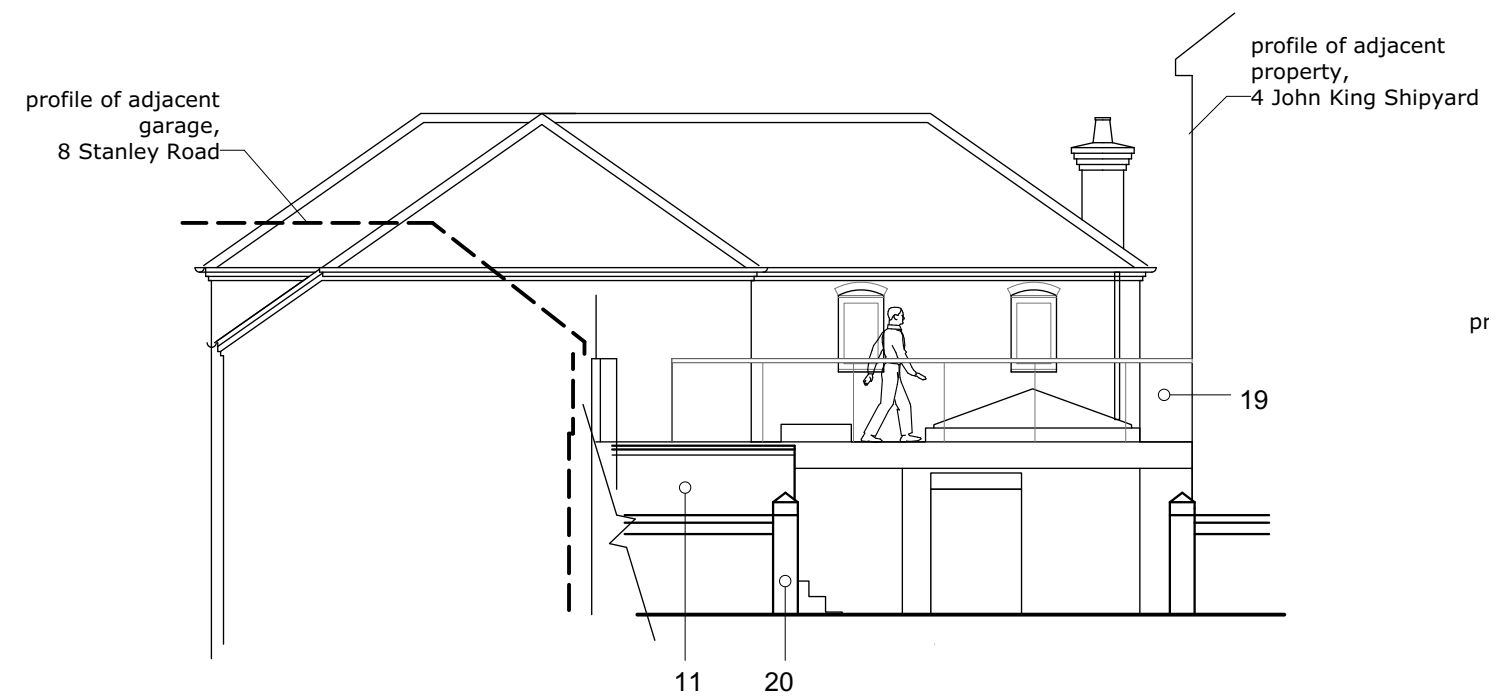

NORTH ELEVATION

DRAWING SCALE IN METRES
1 0 1 2 3 4 5 6 7

Echo Cottage
5 John King Shipyard
EMSWORTH PO10 7AY
for Mr A Jackson

ELEVATIONS (2) AND
SECTIONS PROPOSED

SCALE: 1:100 @ A3 DRAWING NUMBER: **05** Rev.
DATE: 24 AUG 2021

NOEL WRIGHT ARCHITECTS
Petersfield Hampshire GU32 3LA t: 01730 264678
e: studio@noelwrightarchitects.co.uk
www.noelwrightarchitects.co.uk

