



FRONT ELEVATION

Note : wall area left clear to elevations are in facing brickwork

SIDE ELEVATION

REAR ELEVATION


SIDE ELEVATION



Ground Floor Plan




First Floor Plan

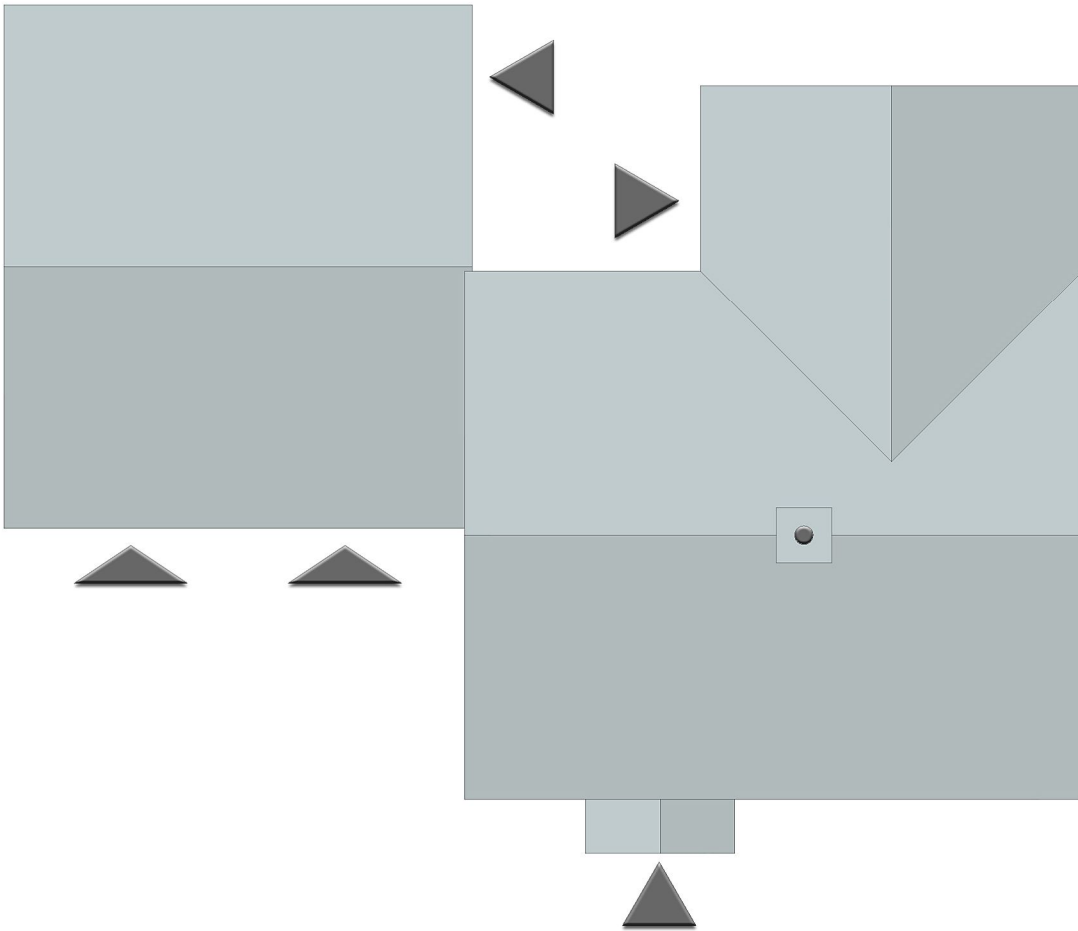

Roof Plan

Plot 5
4 Bedroom 2 storey house.
115.38 sq.m. / 1240 sq.ft.

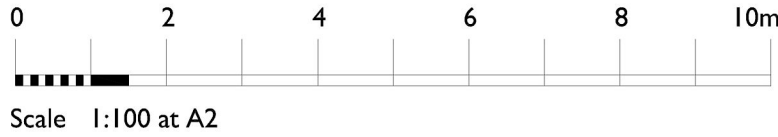

urban pulse design

The Studio, Unit 17, Vicarage Farm, Winchester Road,
Fair Oak, Hampshire. SO50 7HD
023 8069 7010
enquiries@urbanpulsedesign.co.uk www.urbanpulsedesign.co.uk
PROJECT
East Leigh House
Bartons Road
Havant
Mildren Homes

Project type Residential + Commercial	Drawing classification	Work stage Floor Plans/Elevations
DRAWING TITLE Plot 5 Floor Plans And Elevations		
SCALE 1:100	SHEET SIZE A2	SHEET NO. 1 of 1
DRAWN ML	CHKD	DATE 28/09/2016
CAD FILE		

Detail Planning

14-1096-064