



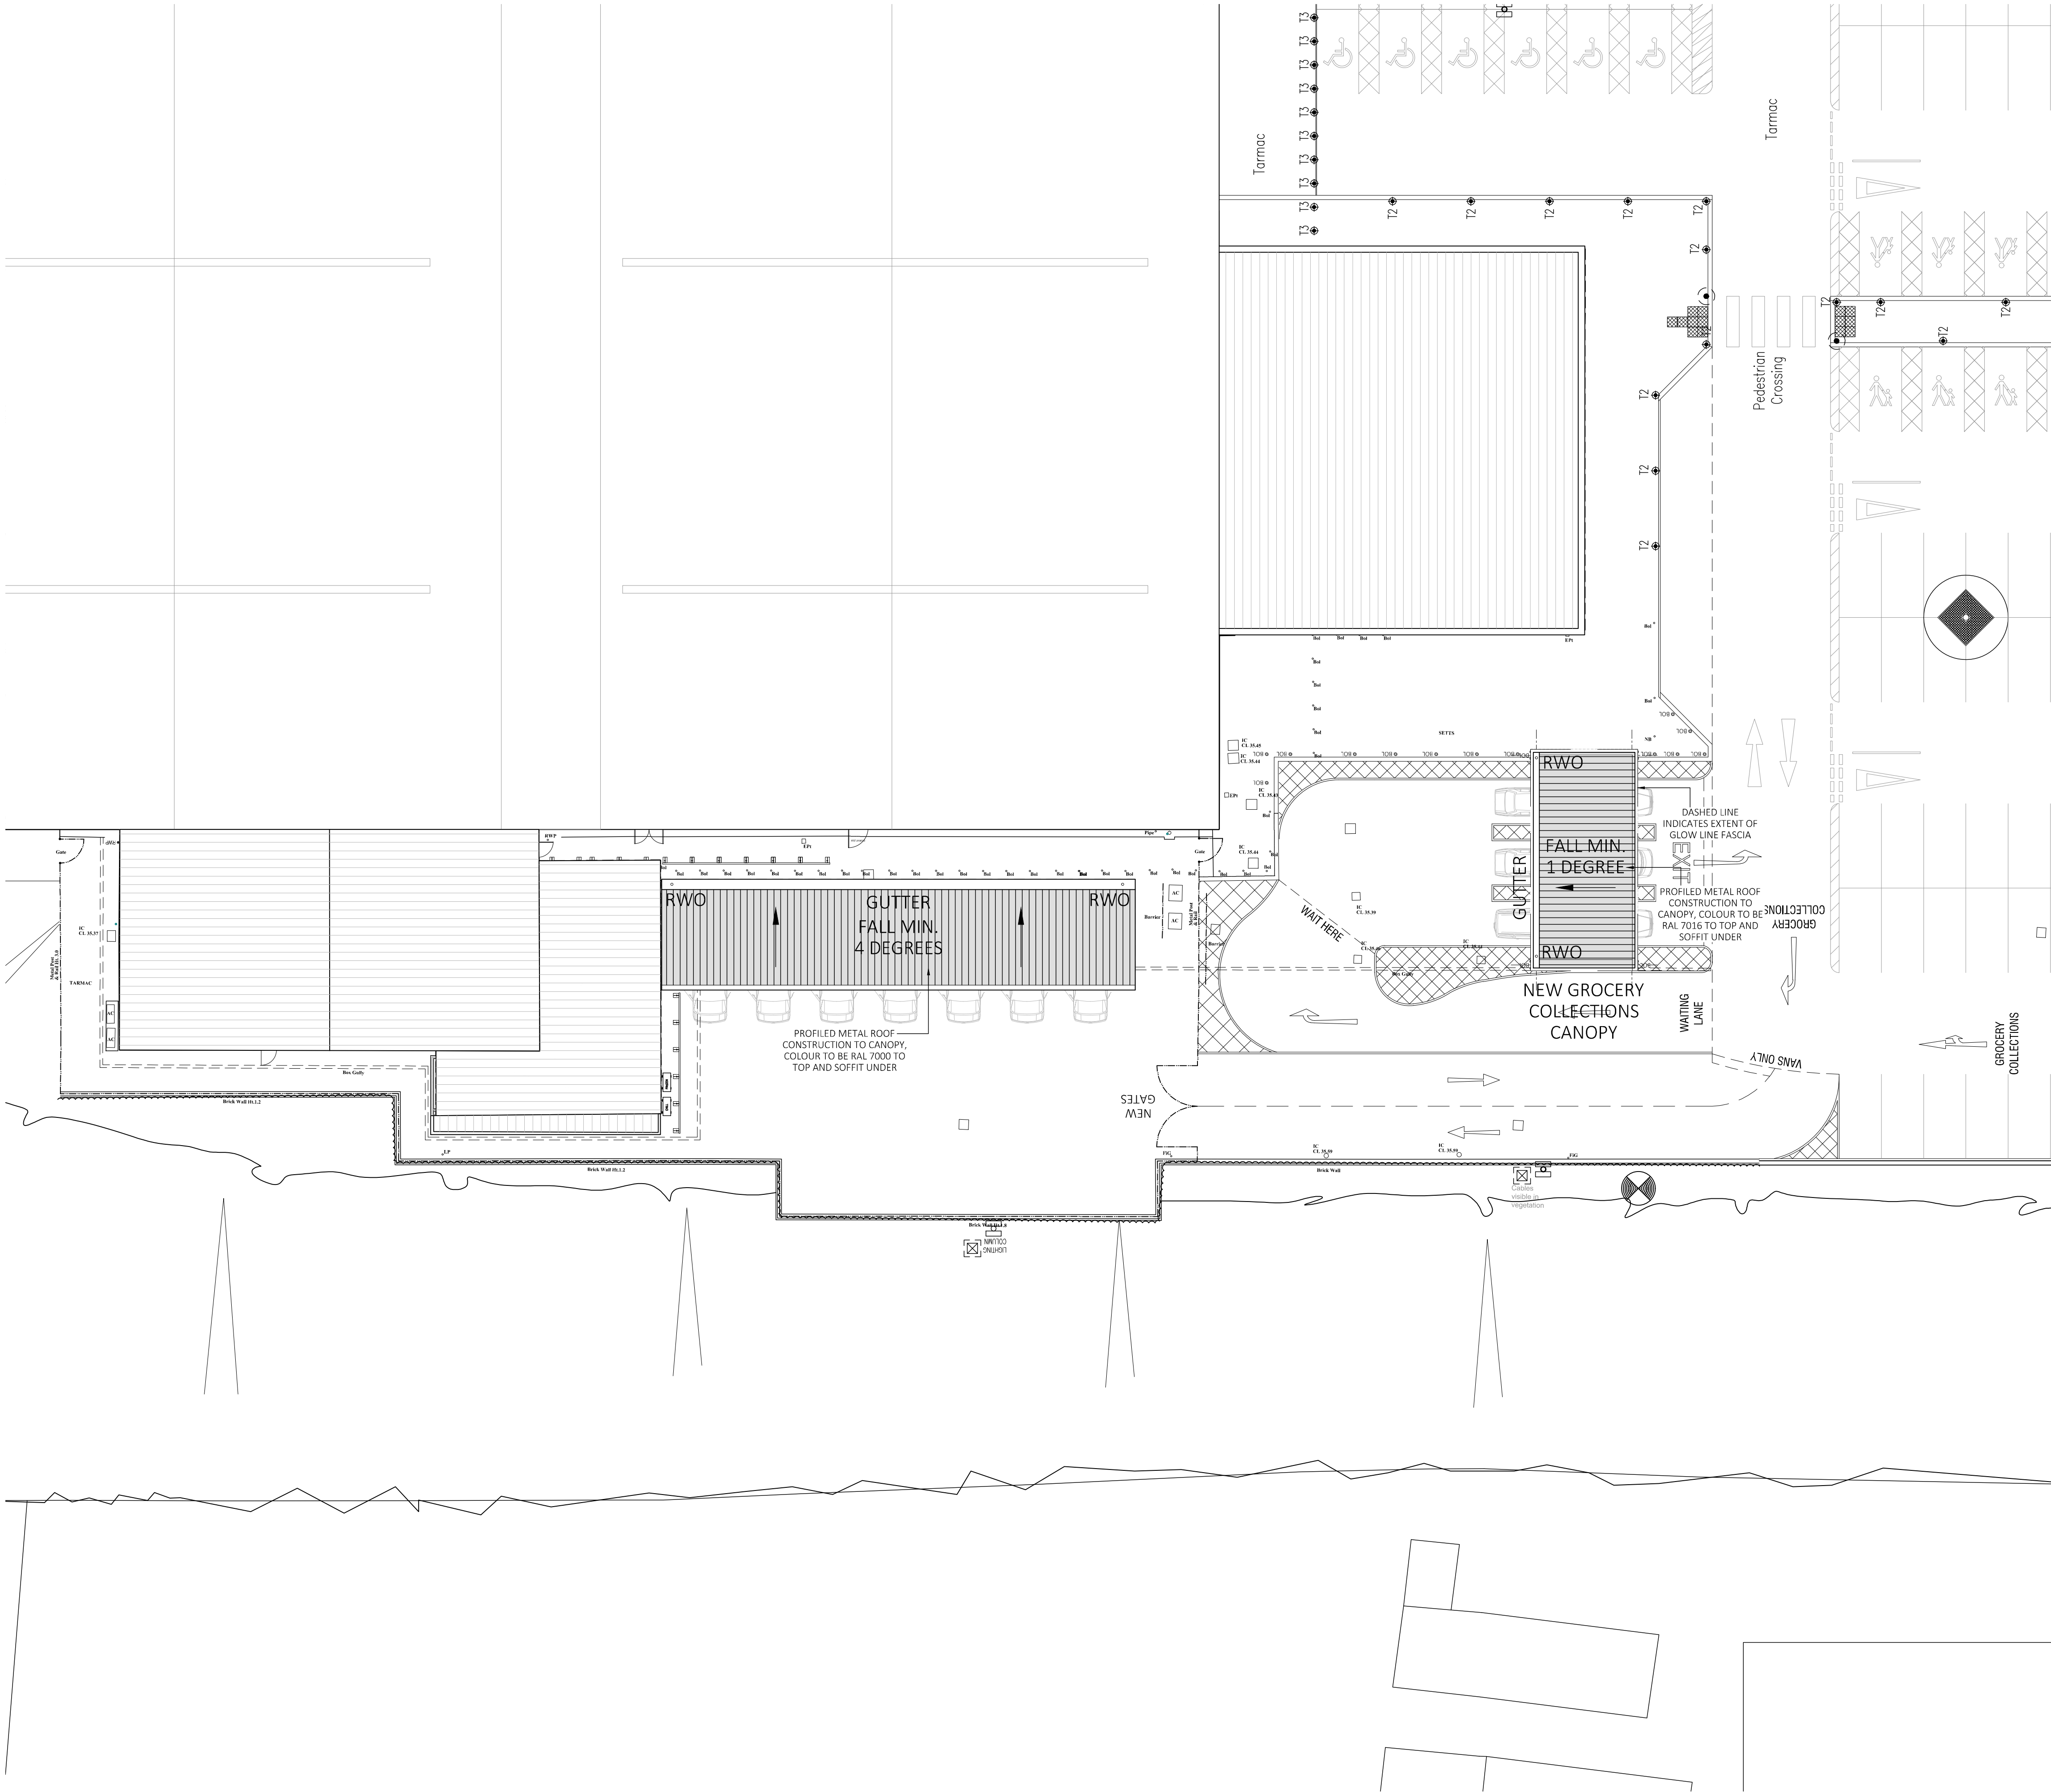

1 PROPOSED ROOF PLAN
PL-12 Scale 1:200 @ A1

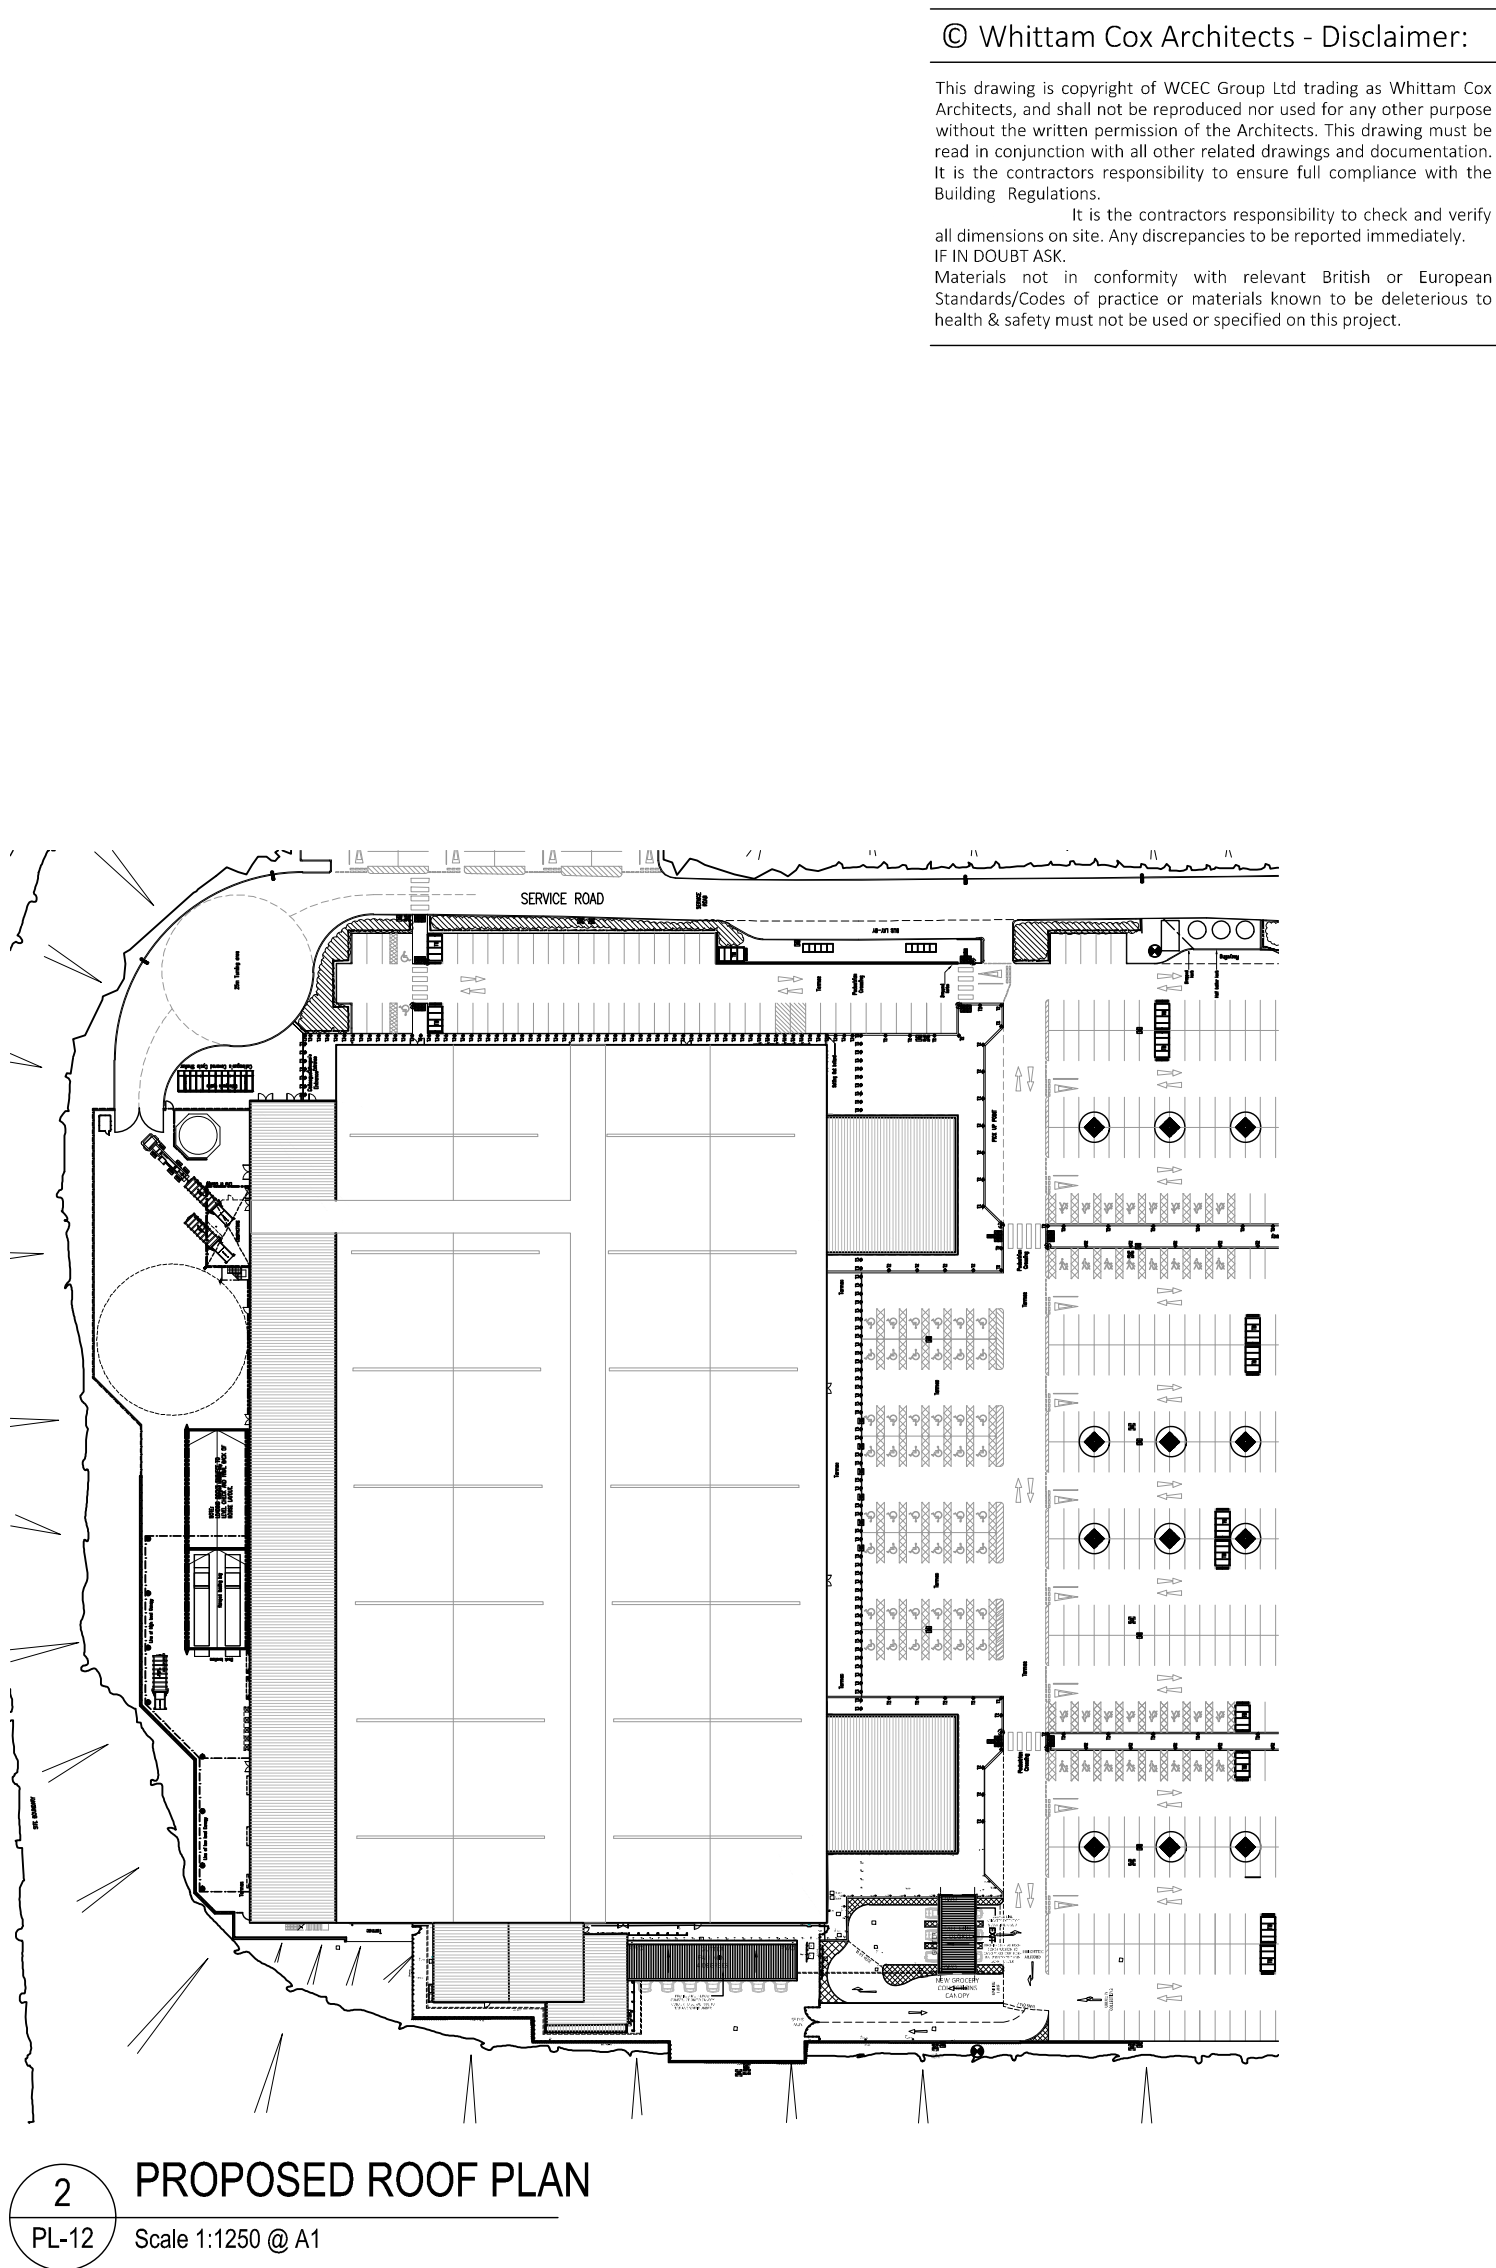

2 PROPOSED ROOF PLAN
PL-12 Scale 1:1250 @ A1

© Whittam Cox Architects - Disclaimer:

This drawing is copyright of WCEC Group Ltd trading as Whittam Cox Architects, and shall not be reproduced nor used for any other purpose without the written permission of the Architects. This drawing must be read in conjunction with all other related drawings and documentation. It is the contractors responsibility to ensure full compliance with the Building Regulations.
It is the contractors responsibility to check and verify all dimensions on site. Any discrepancies to be reported immediately.
Materials not in conformity with relevant British or European Standards/Code of practice or materials known to be deleterious to health & safety must not be used or specified on this project.

B 27/08/21	Third Issue: Grocery Collections canopy replacement design to add additional access route. Survey information added to drawing.	PA/SJS
A 14/08/21	Second Issue: Additional van loading bay.	MS/SJS
- 17/05/21	First Issue:	MS/SJS

PLANNING

No	Date	Description	Drawn/Checked By
1		CLIENT	

ASDA

PROJECT
PROPOSED HOME SHOPPING
WORKS
ASDA HAVANT
TITLE
PROPOSED ROOF PLAN

DRAWING STATUS			
PLANNING			
DRAWN	MS	CHECKED	S.J.S
SCALE	VARIES @ A1		
DATE	MAY 2021		

Whittam
ARCHITECTS / Cox
Chesterfield / 01246 260261
London / 020 3388 0019
Leeds / 0113 3566018
whittamcox.com

JOB NO.	DRAWING NO.	REV
200486	PL-12	B

