



EXISTING-

REAR
ELEVATION

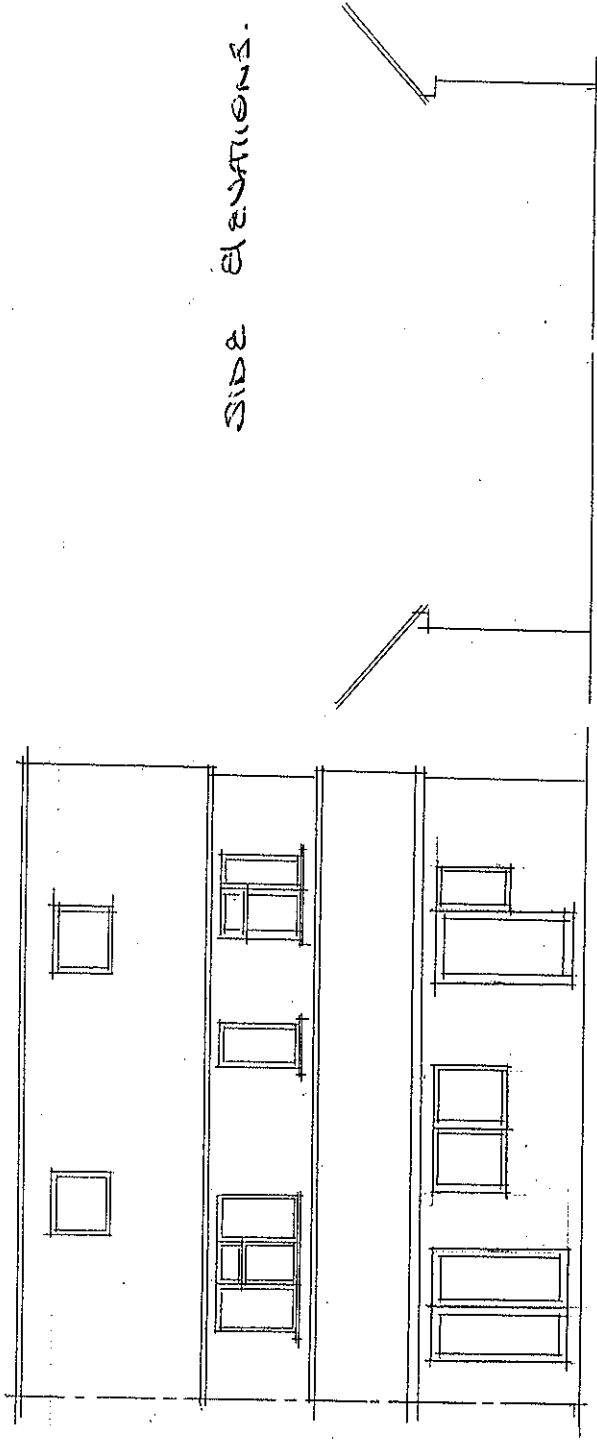

SIDE ELEVATIONS.

SCALE- 1:100 @ A4 10001

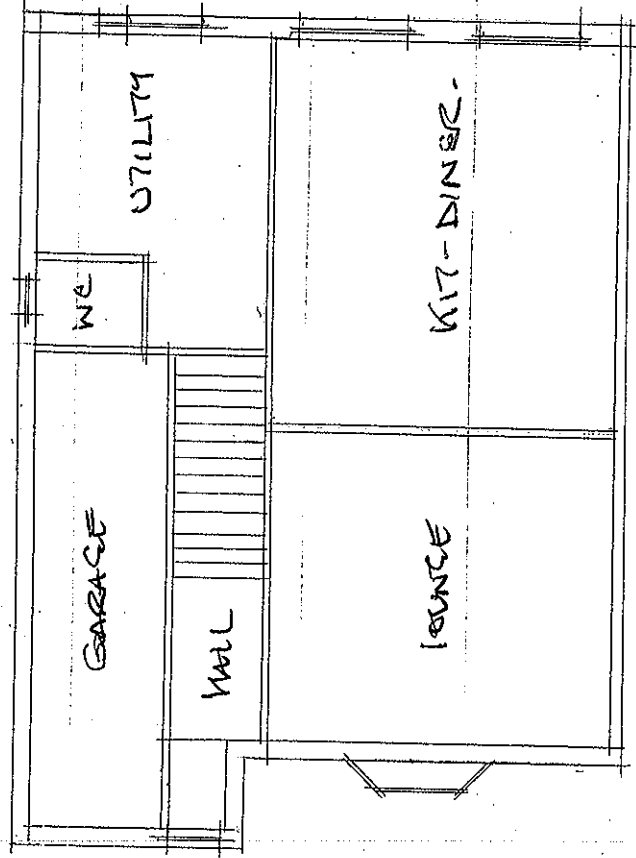

FLOOR PLAN

Mr & Mrs Eckett
4 Hazelholt Drive
Havant PO9 3DN

Drawing No.192/16 Scale 1:100
03.10.2016
Prestige Conservatories

David Pratt Planning & Survey Services
22 Alberta Close
Kesgrave
Ipswich
IP5 1HS
07889 957644
email dpsurveys22@aol.com