


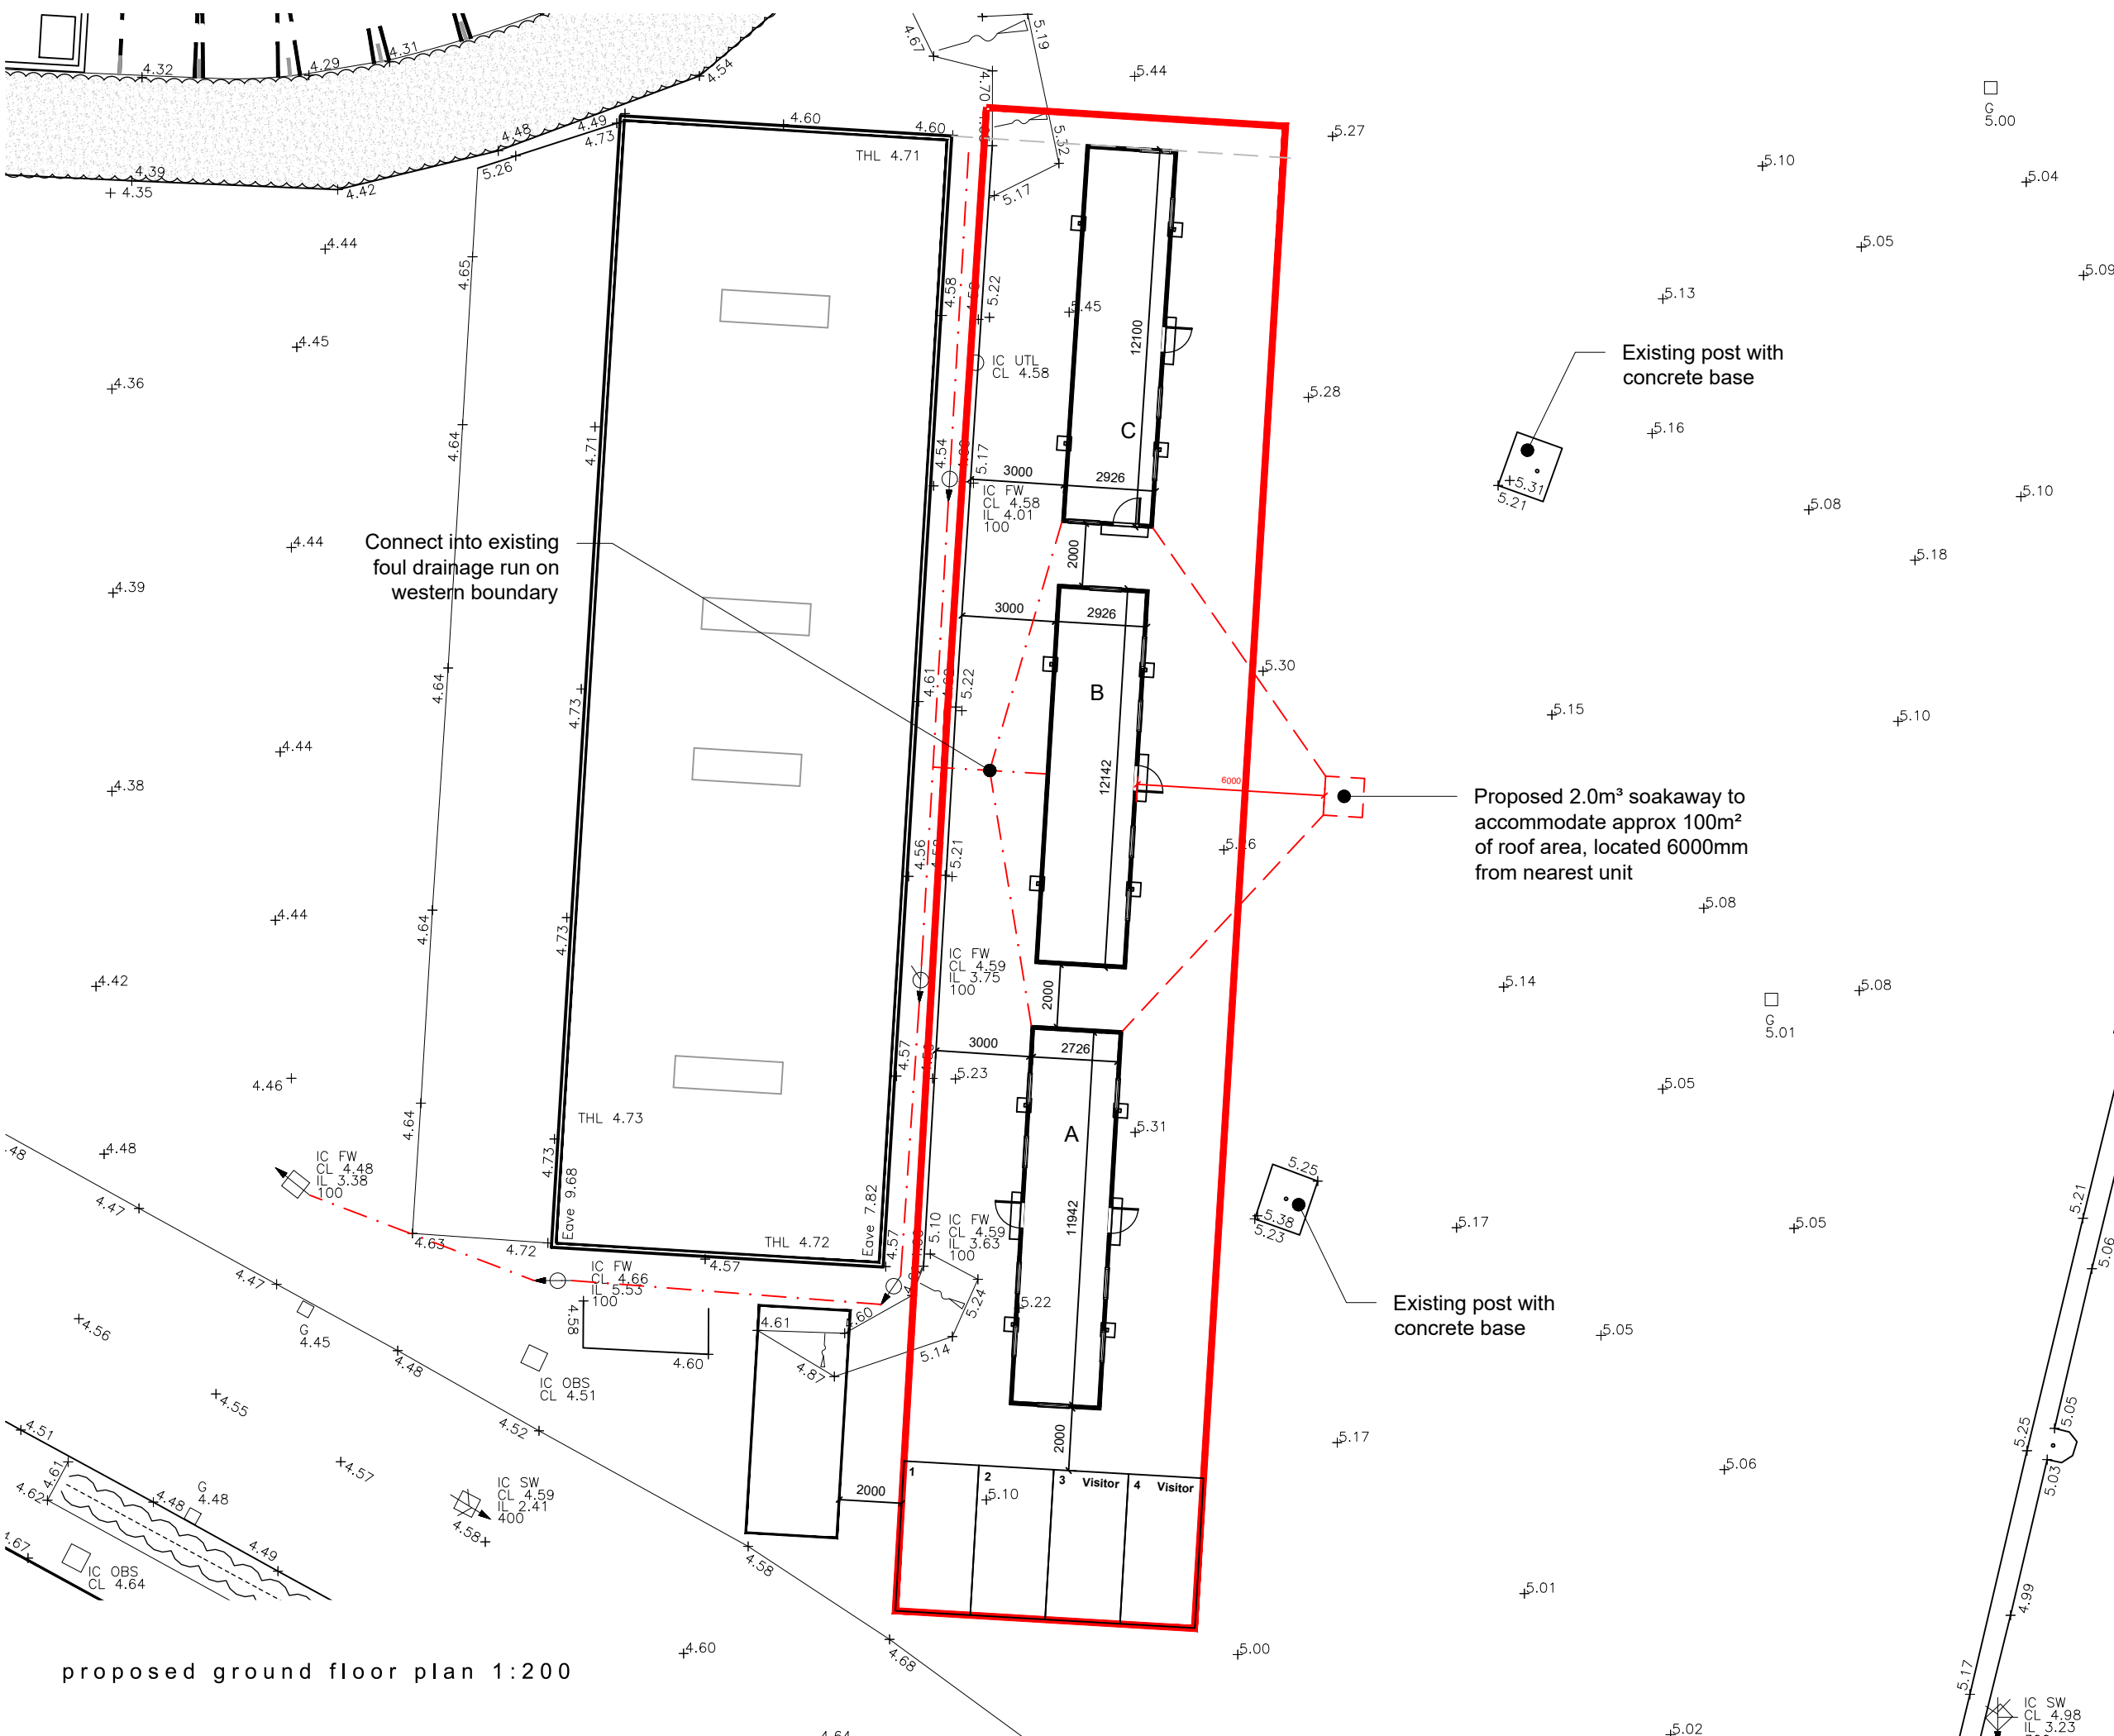

proposed ground floor plan 1:200

N


0m1m2m5m10m

scale 1:200

Do not scale this drawing except for planning application purposes

All dimensions must be verified on site prior to construction

This drawing is copyright of Cover Storey Architects LLP

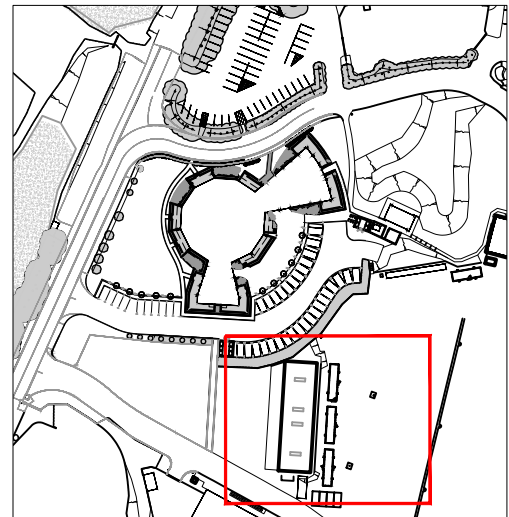

key plan 1:2500

- General Notes
- Northern edge of unit C aligned with northern edge of neighbouring building

Units running parallel to bank edge along western boundary, set back by 3000mm

2000mm between units

Connect into existing mains water supply to western boundary - location TBC

P1	Parking spaces added, red line adjusted	SW	DS	15.11.21
-	PLANNING ISSUE	SW	DS	06.08.21
REV	DESCRIPTION	BY	CHK	DATE
Cover Storey Architects Cover Storey Architects LLPThe Studio, 18 St Georges Avenue, HavantPO9 2RXTel. 02392 006266info@coverstorey.co.ukwww.coverstorey.co.uk				
Project no:		Drawing no:		Revision:
21004		V03-200		P1

Project name:	Drawing name:	Scale @ A3	Drawn / Checked:	Date:	Status:	Project no:	Drawing no:	Revision:
Temporary Office & Community Unit Relocation	Proposed Ground Floor Plan	1:200	SW / DS	MAR 21	PLANNING	21004	V03-200	P1