
 


site plan

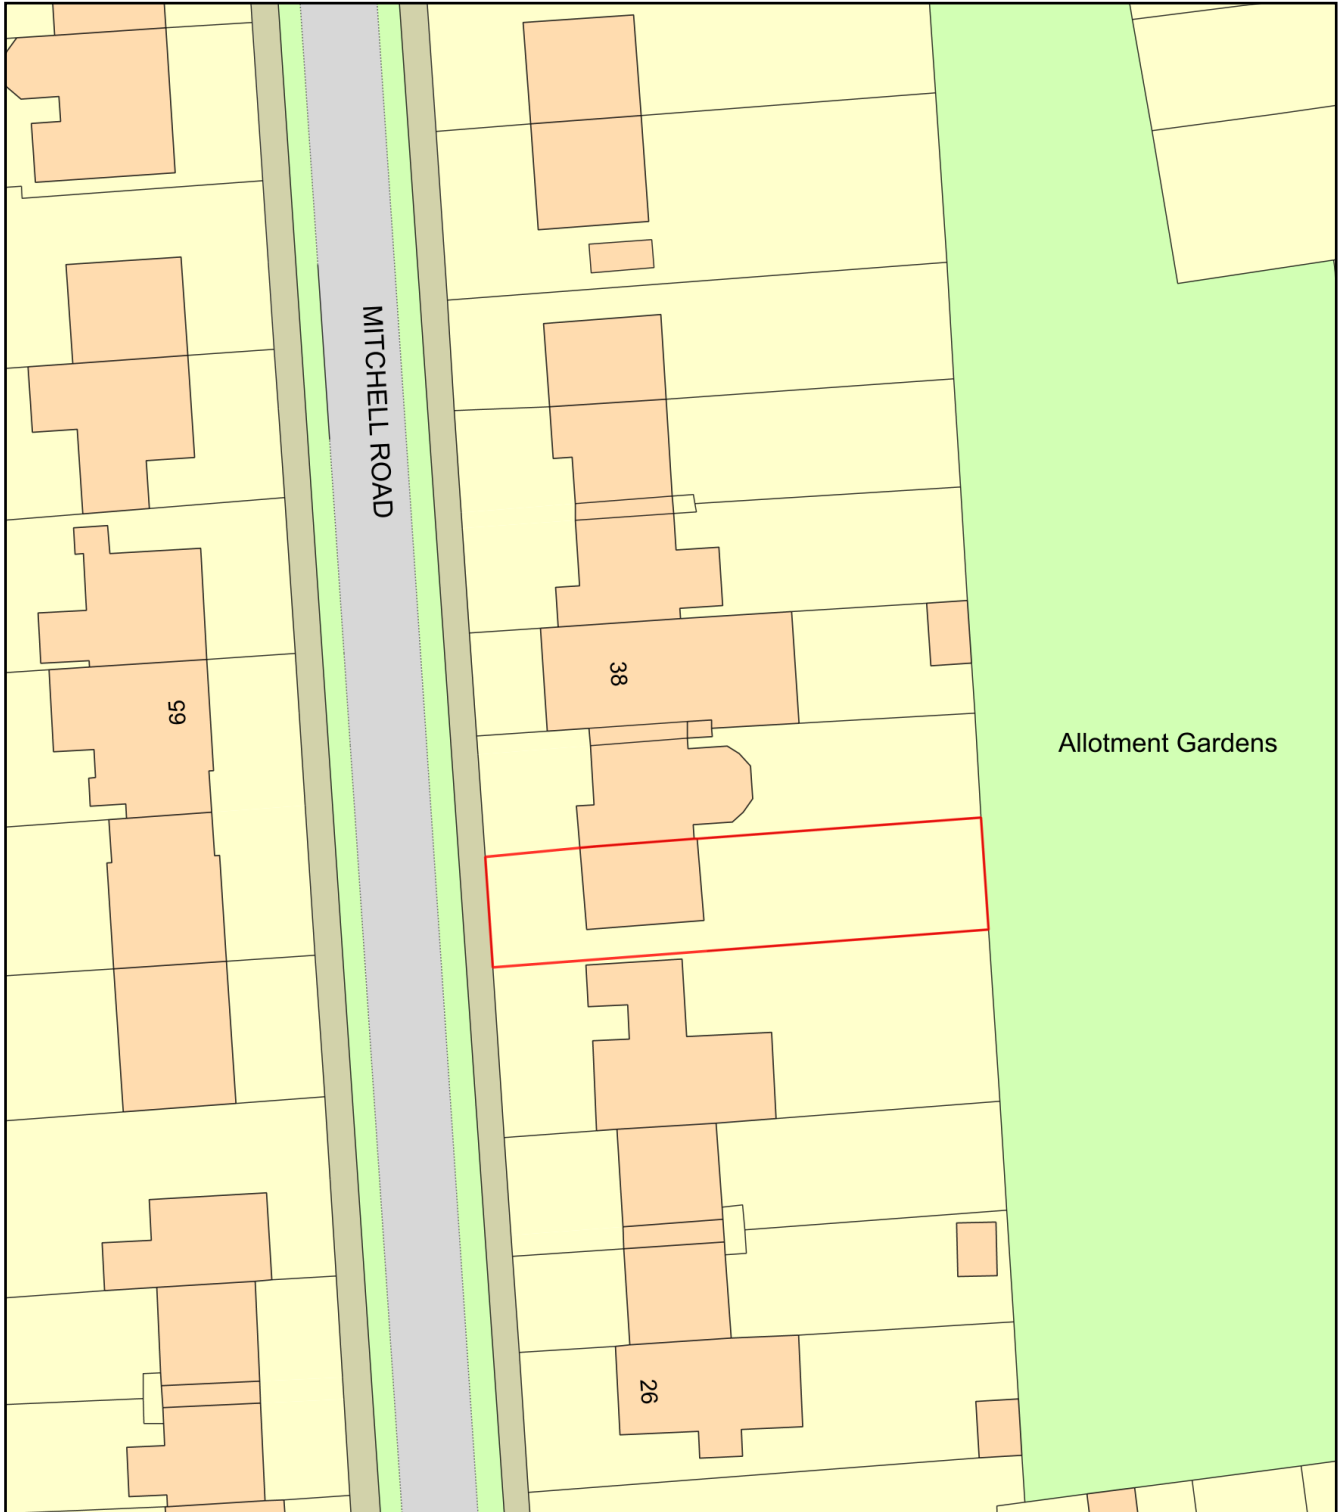

Plan Produced for: Tasha Lane

Date Produced: 02 Aug 2021

Plan Reference Number: TQRQM21214192311823

Scale: 1:500 @ A4