




52 KINGS ROAD, EMSWORTH
PROPOSED

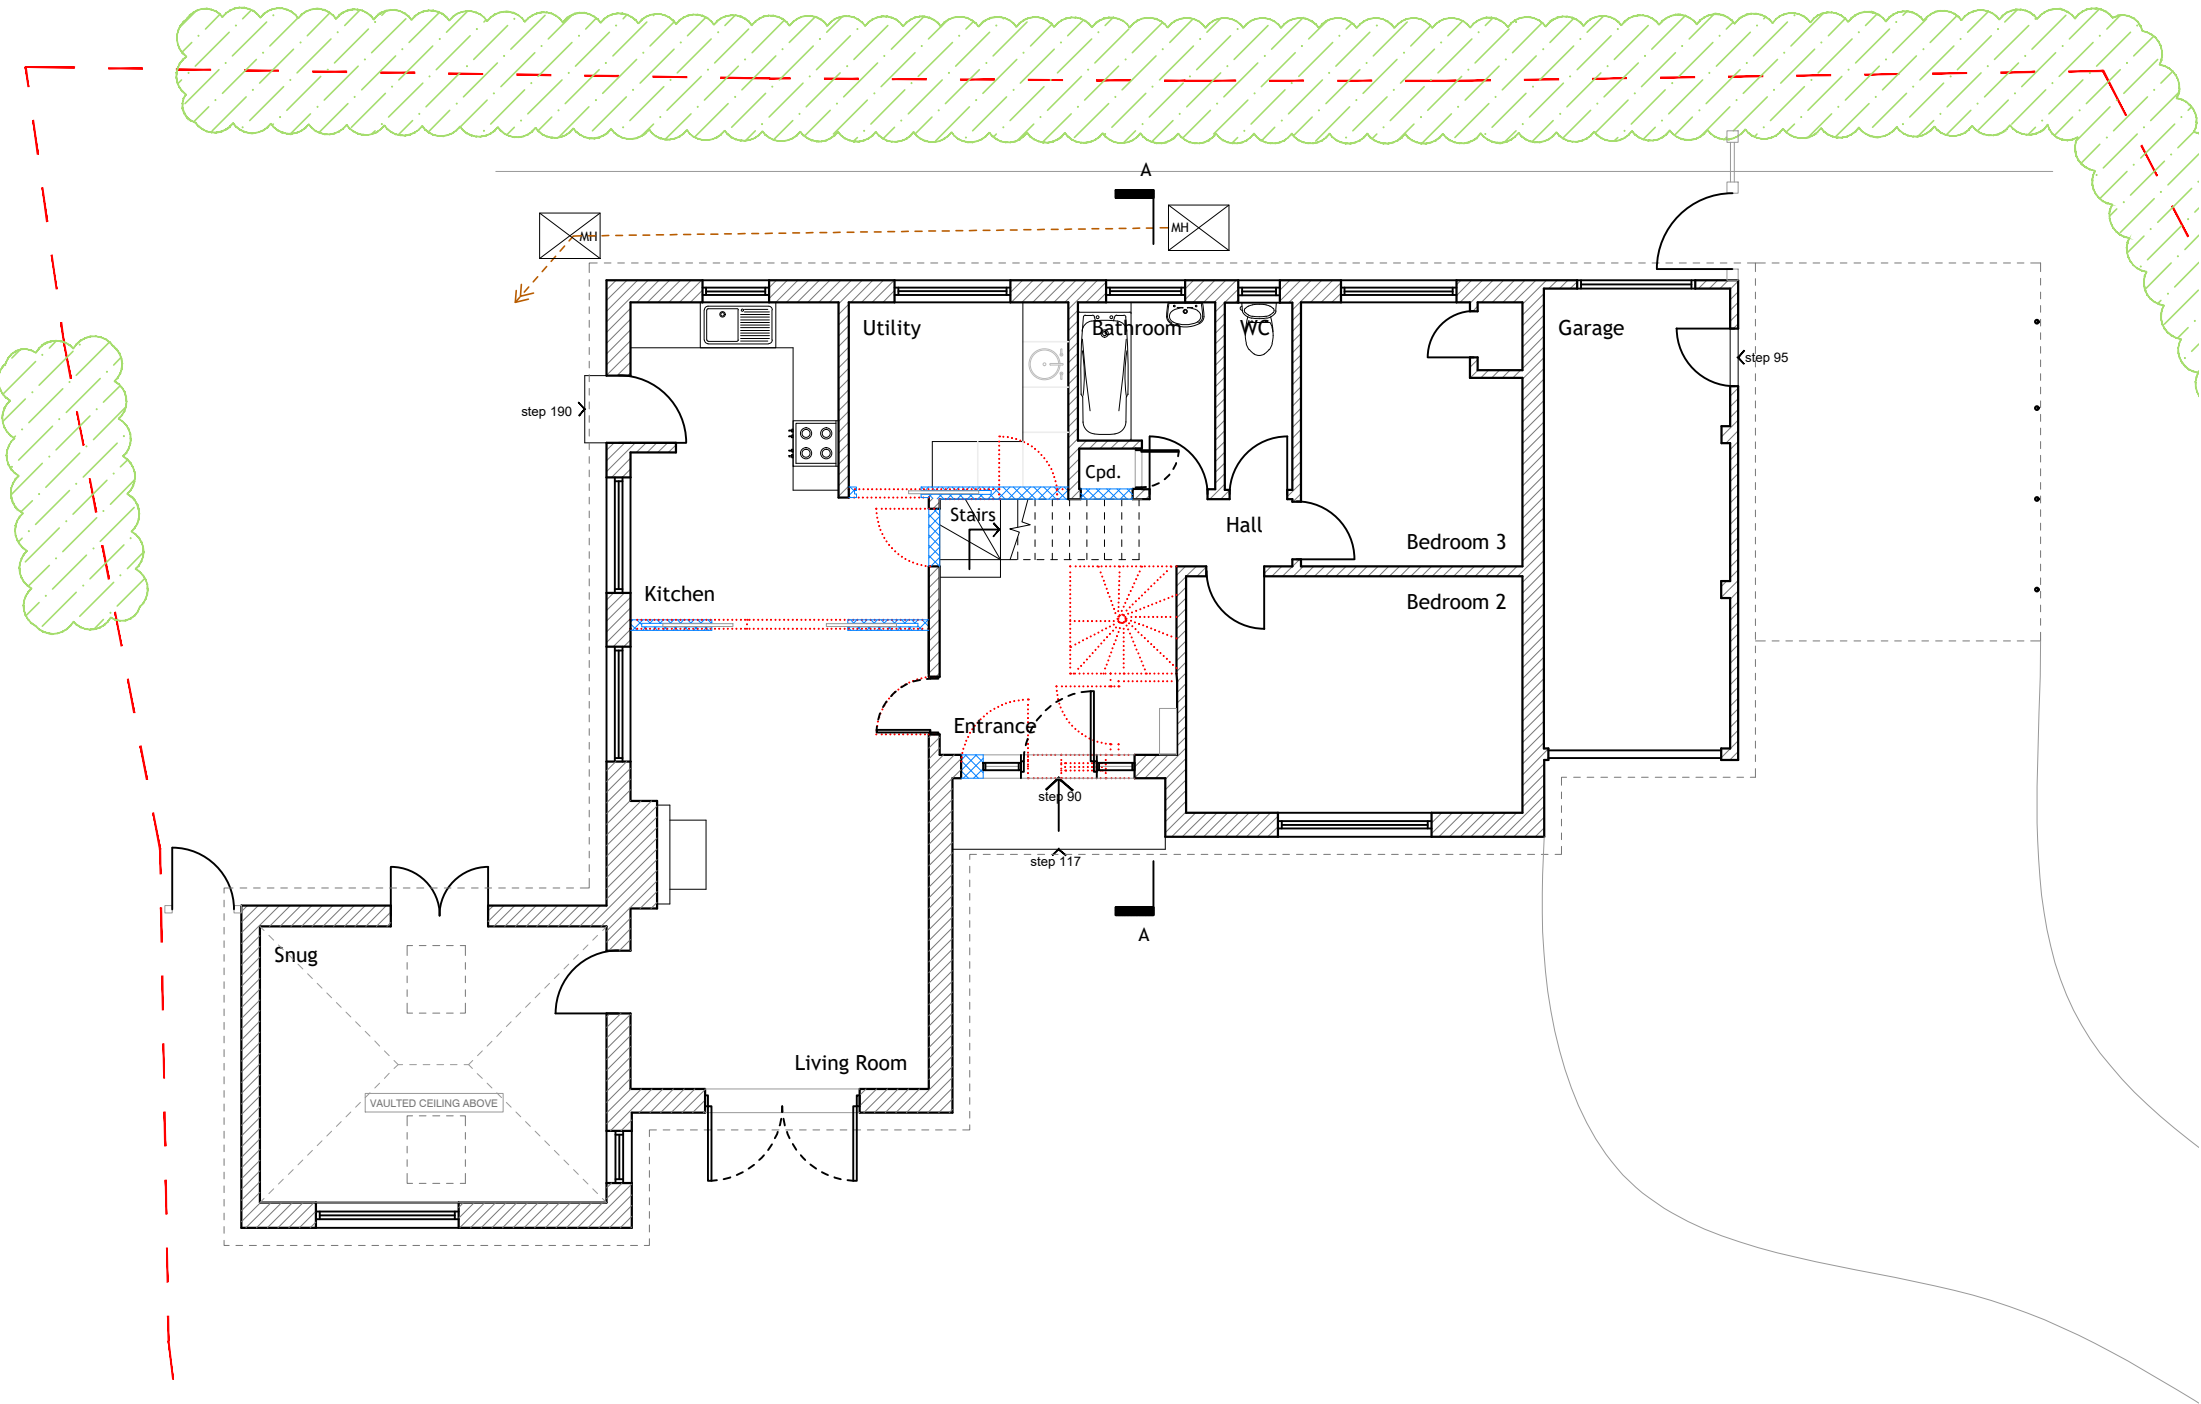

GROUND FLOOR PLAN
1:100

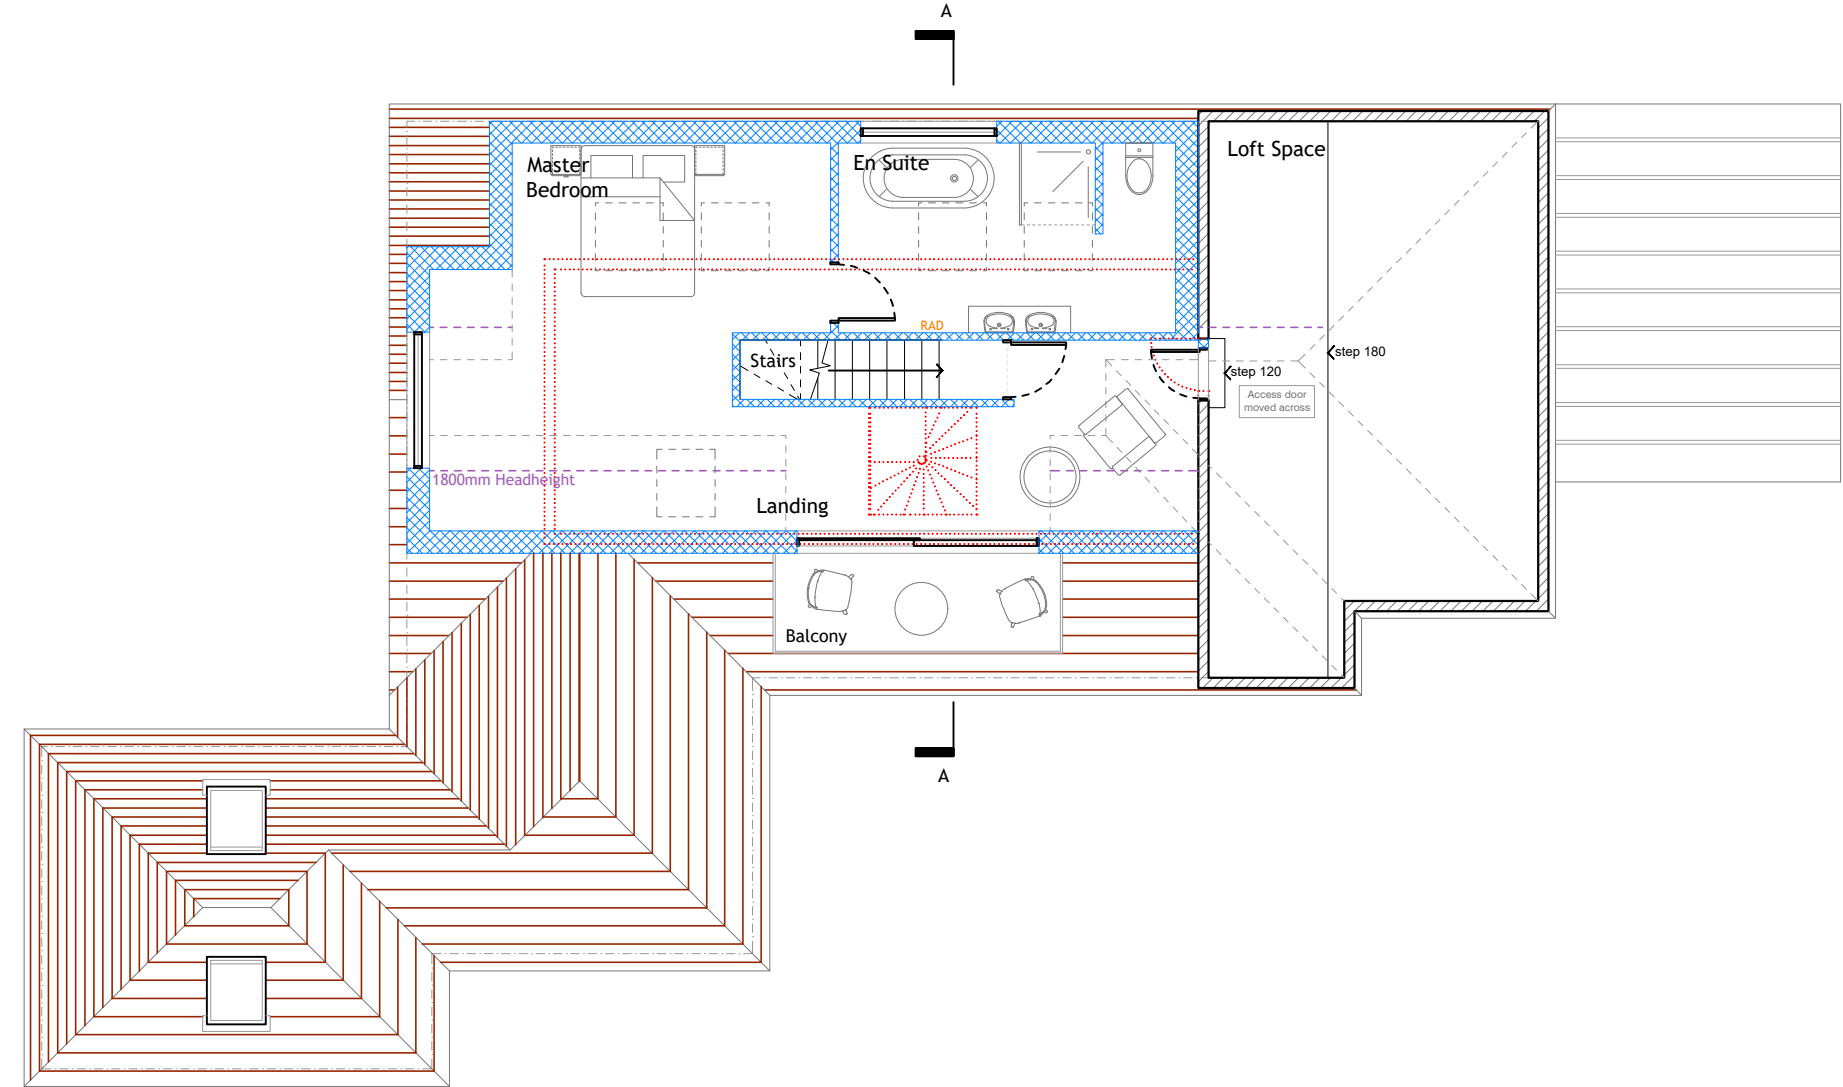

FIRST FLOOR PLAN
1:100

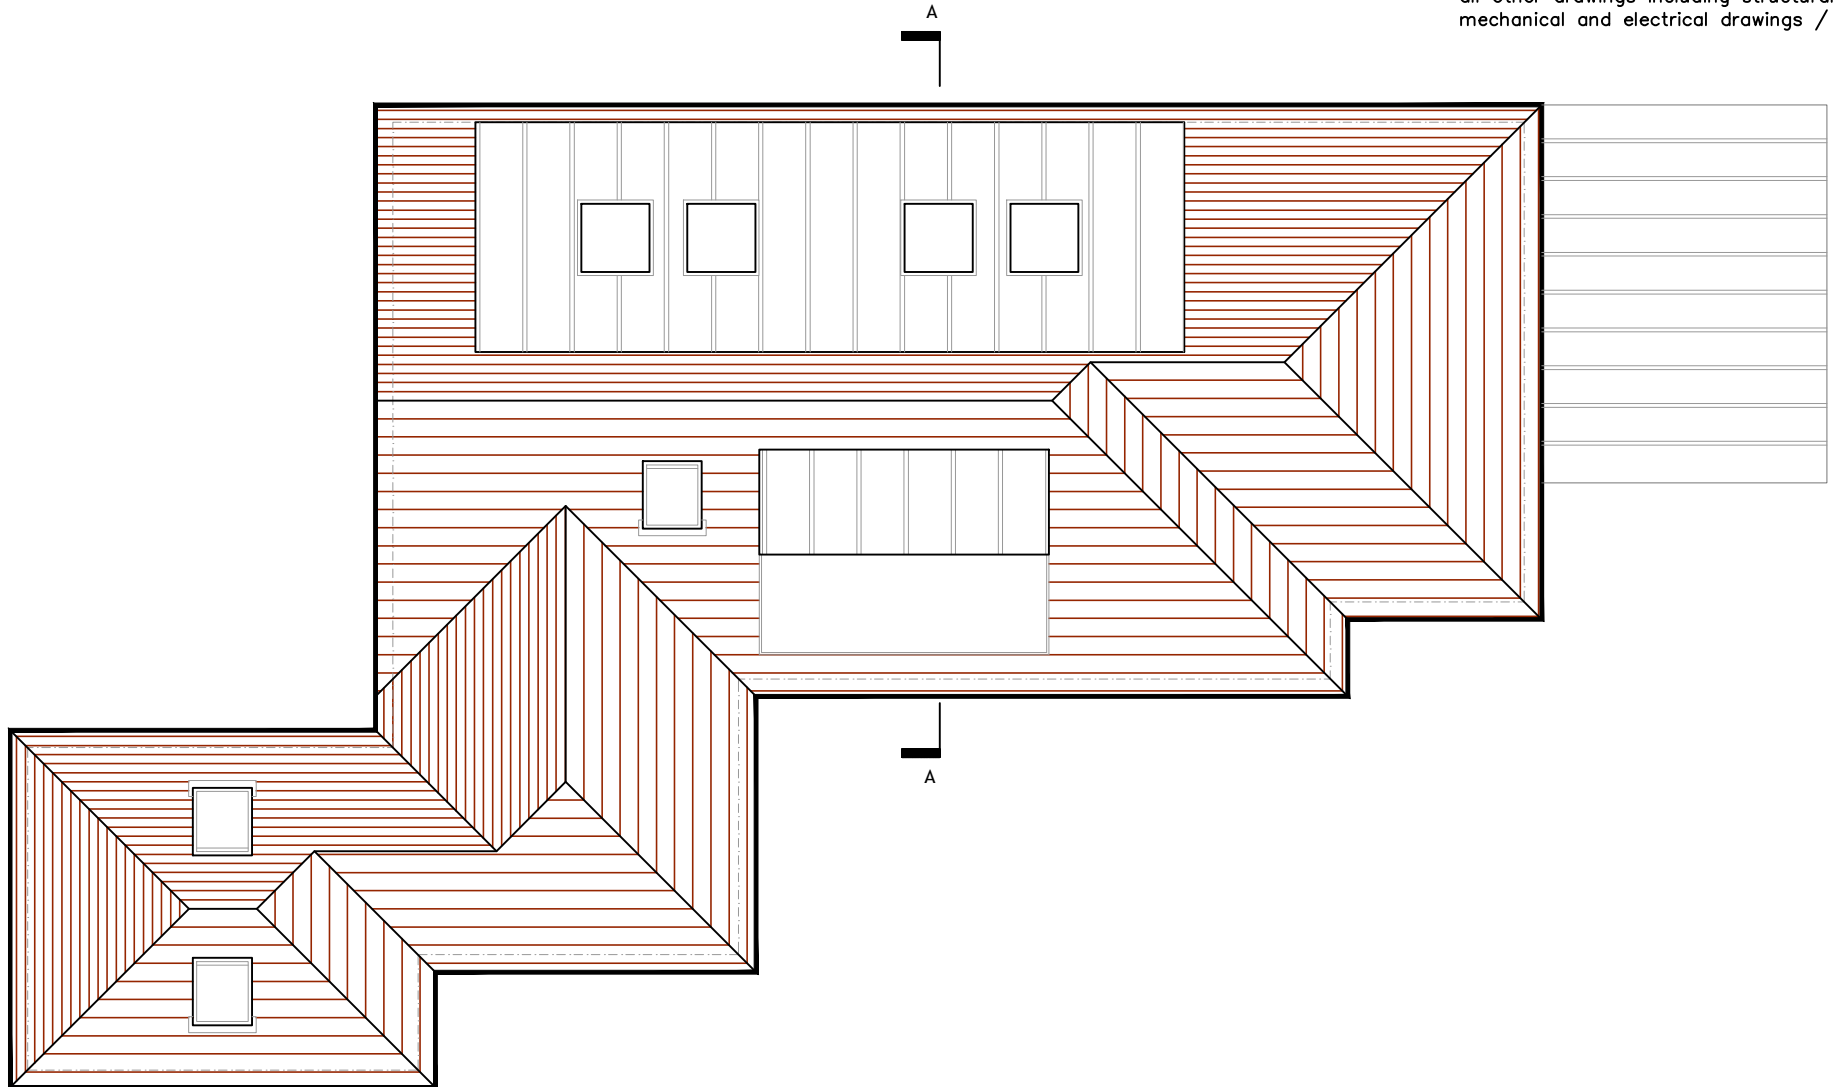

ROOF PLAN
1:100



FRONT ELEVATION
[East] 1:100




SIDE ELEVATION
[South] 1:100



REAR ELEVATION
[West] 1:100



SIDE ELEVATION
[North] 1:100

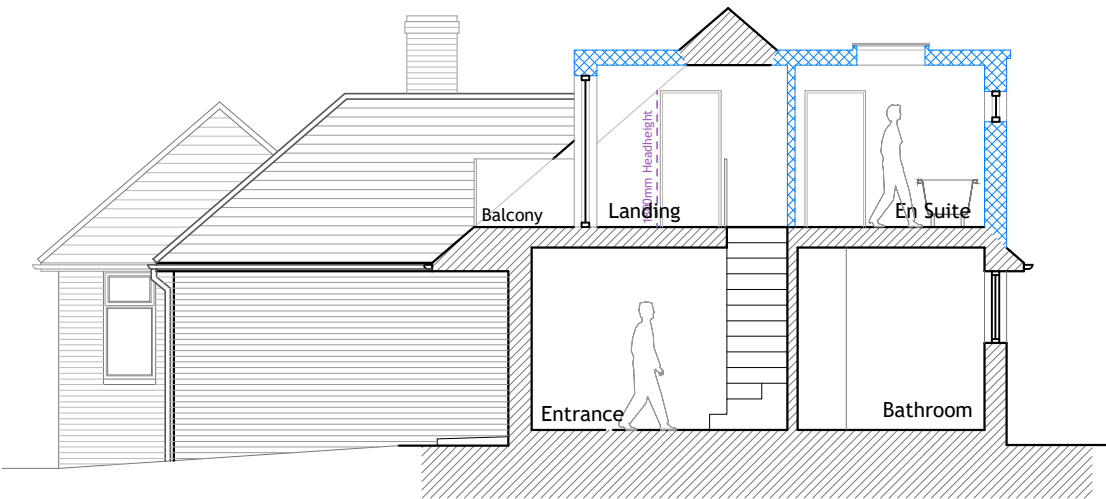


SECTION A
1:100

- LEGEND:
- Existing
 - Demolish
 - Proposed



BLOCK PLAN
1:500
Ordnance Survey (c) Crown Copyright 2021. All rights reserved. Licence number 100022432

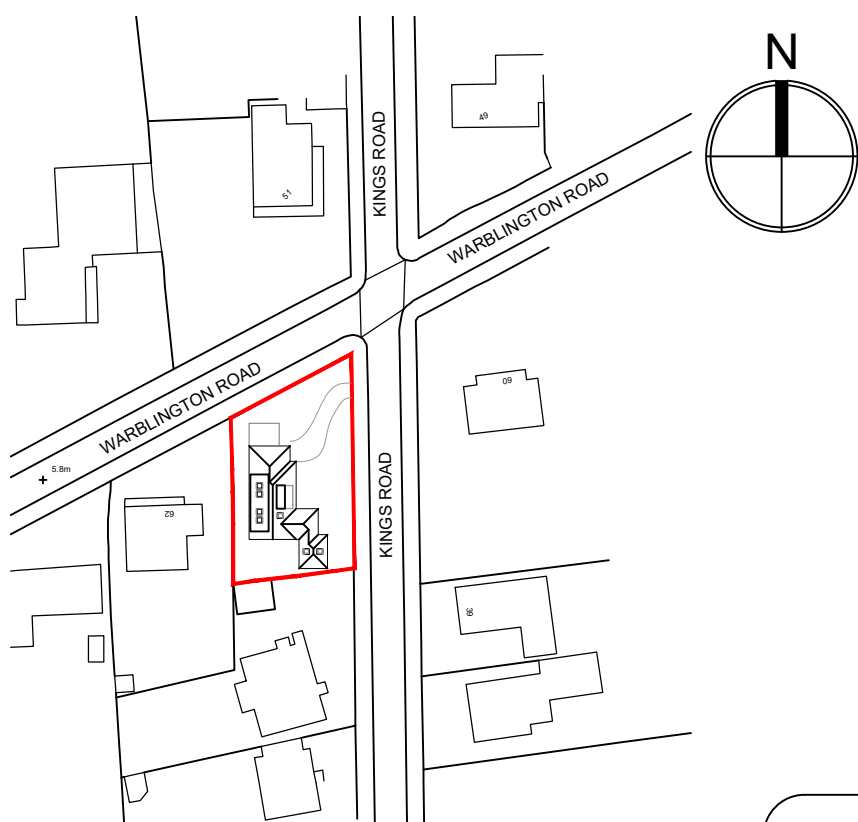

SITE LOCATION PLAN
1:1250
Ordnance Survey (c) Crown Copyright 2021. All rights reserved. Licence number 100022432

hd
architects
www.hdarchitects.co.uk mail@hdarchitects.co.uk

PROJECT
52 Kings Road
Emsworth
PO10 7HW

DRAWING
Proposed

SCALE
as noted @A1

DATE March 2021
DRAWING NUMBER 21054-02

DRAWN EK
REVISION *

NOTES:
Dimensions to be checked on site before commencing work.
Any discrepancies shall be reported to the architect immediately.
Do not scale from these drawings except for planning purposes.
Use figured dimensions only.
Where applicable this drawing is to be read in conjunction with other consultants' drawings.
All drawings to be read in conjunction with specification and all other drawings including structural engineer and mechanical and electrical drawings / specification