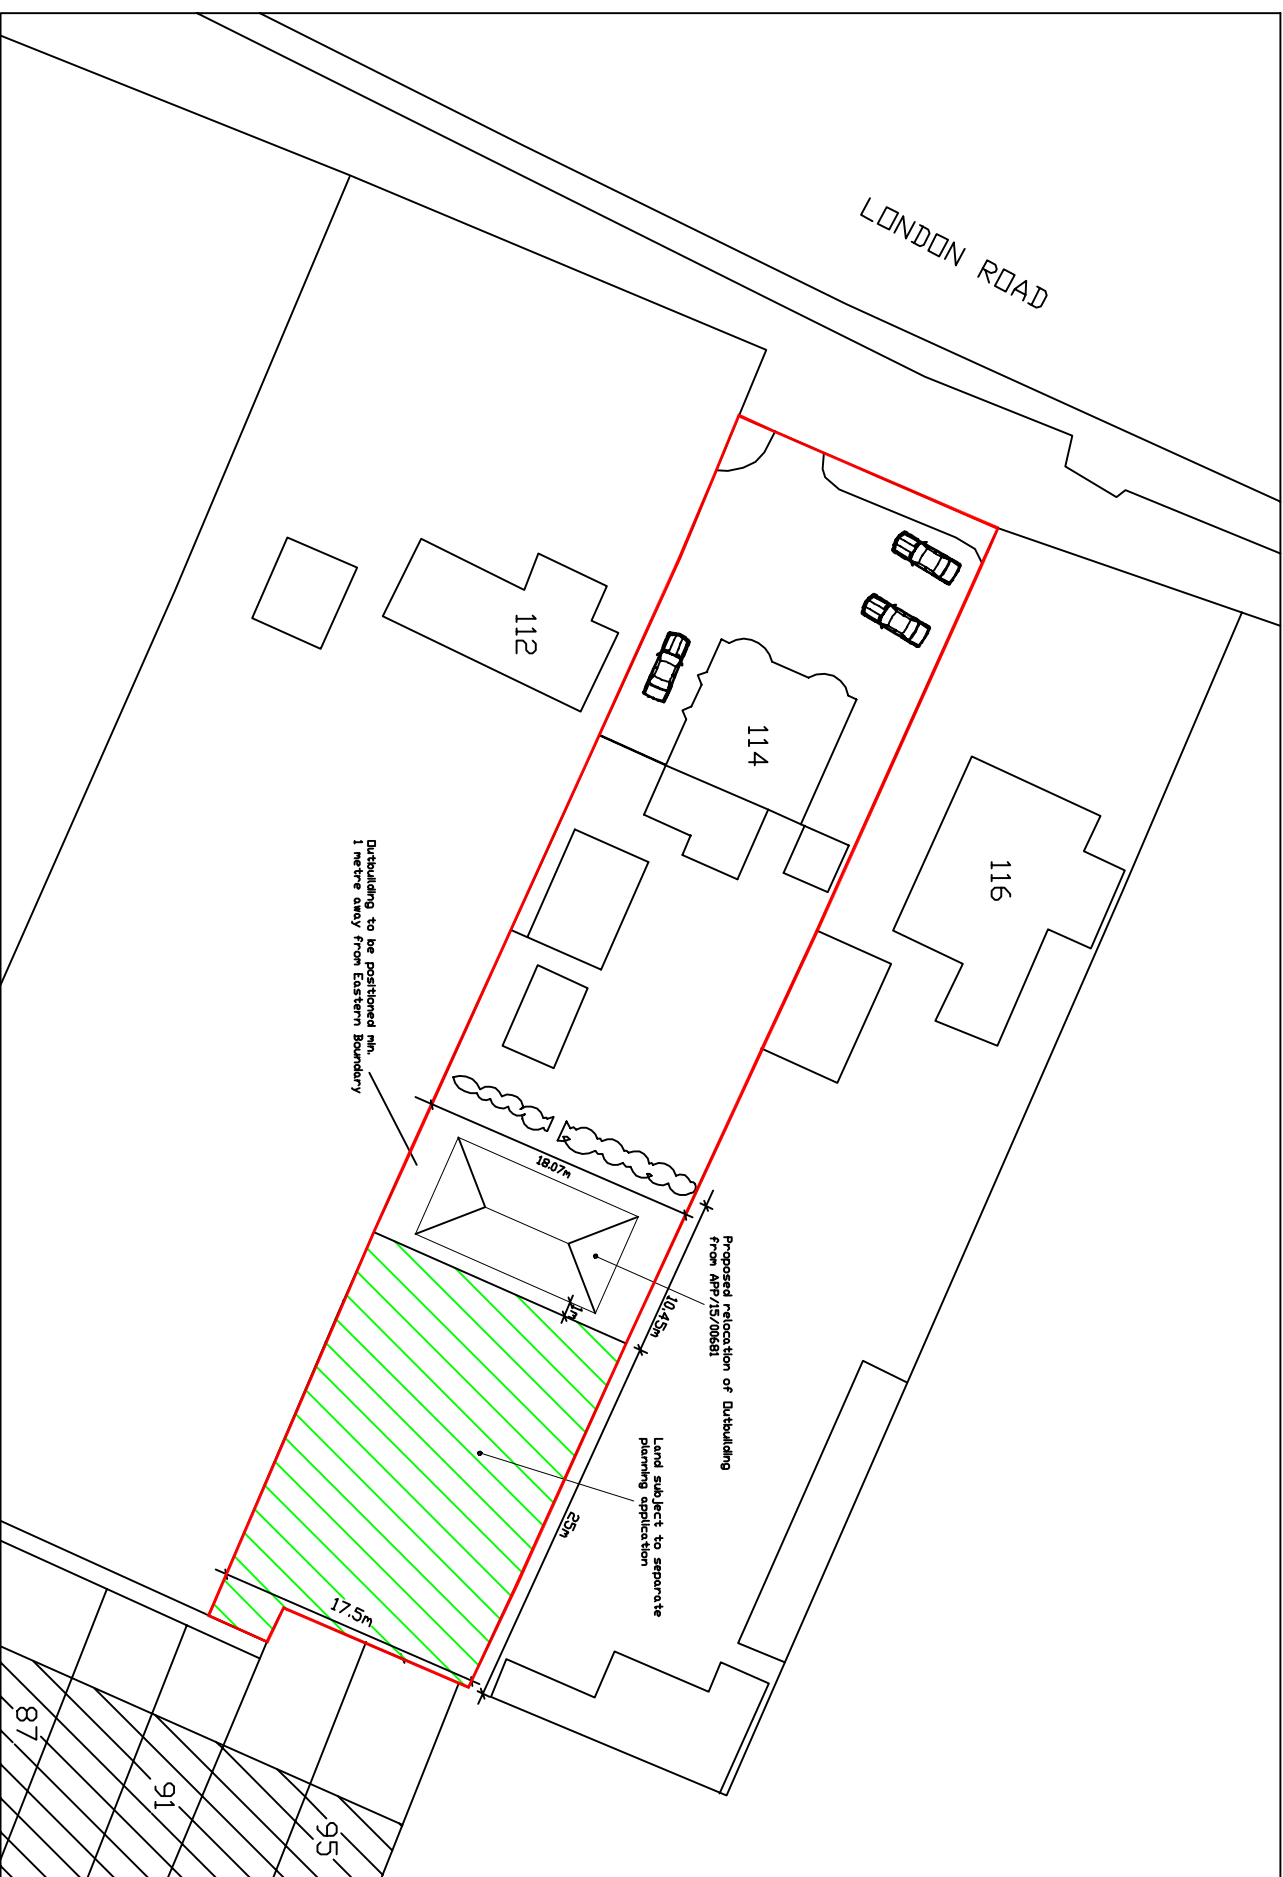


A: Relocation of building	Oct 16
Address: Proposed Games room/workshop 114 London Road Horndean PO8 8HB	
Drawing Title: Location, Site Plans	
Drawing Number Planning/002	Scale: 1:1250, 1:500 @ A3
Date: Oct 2016	Rev: A