


Boundary line

Solar panels

sedum grass roof

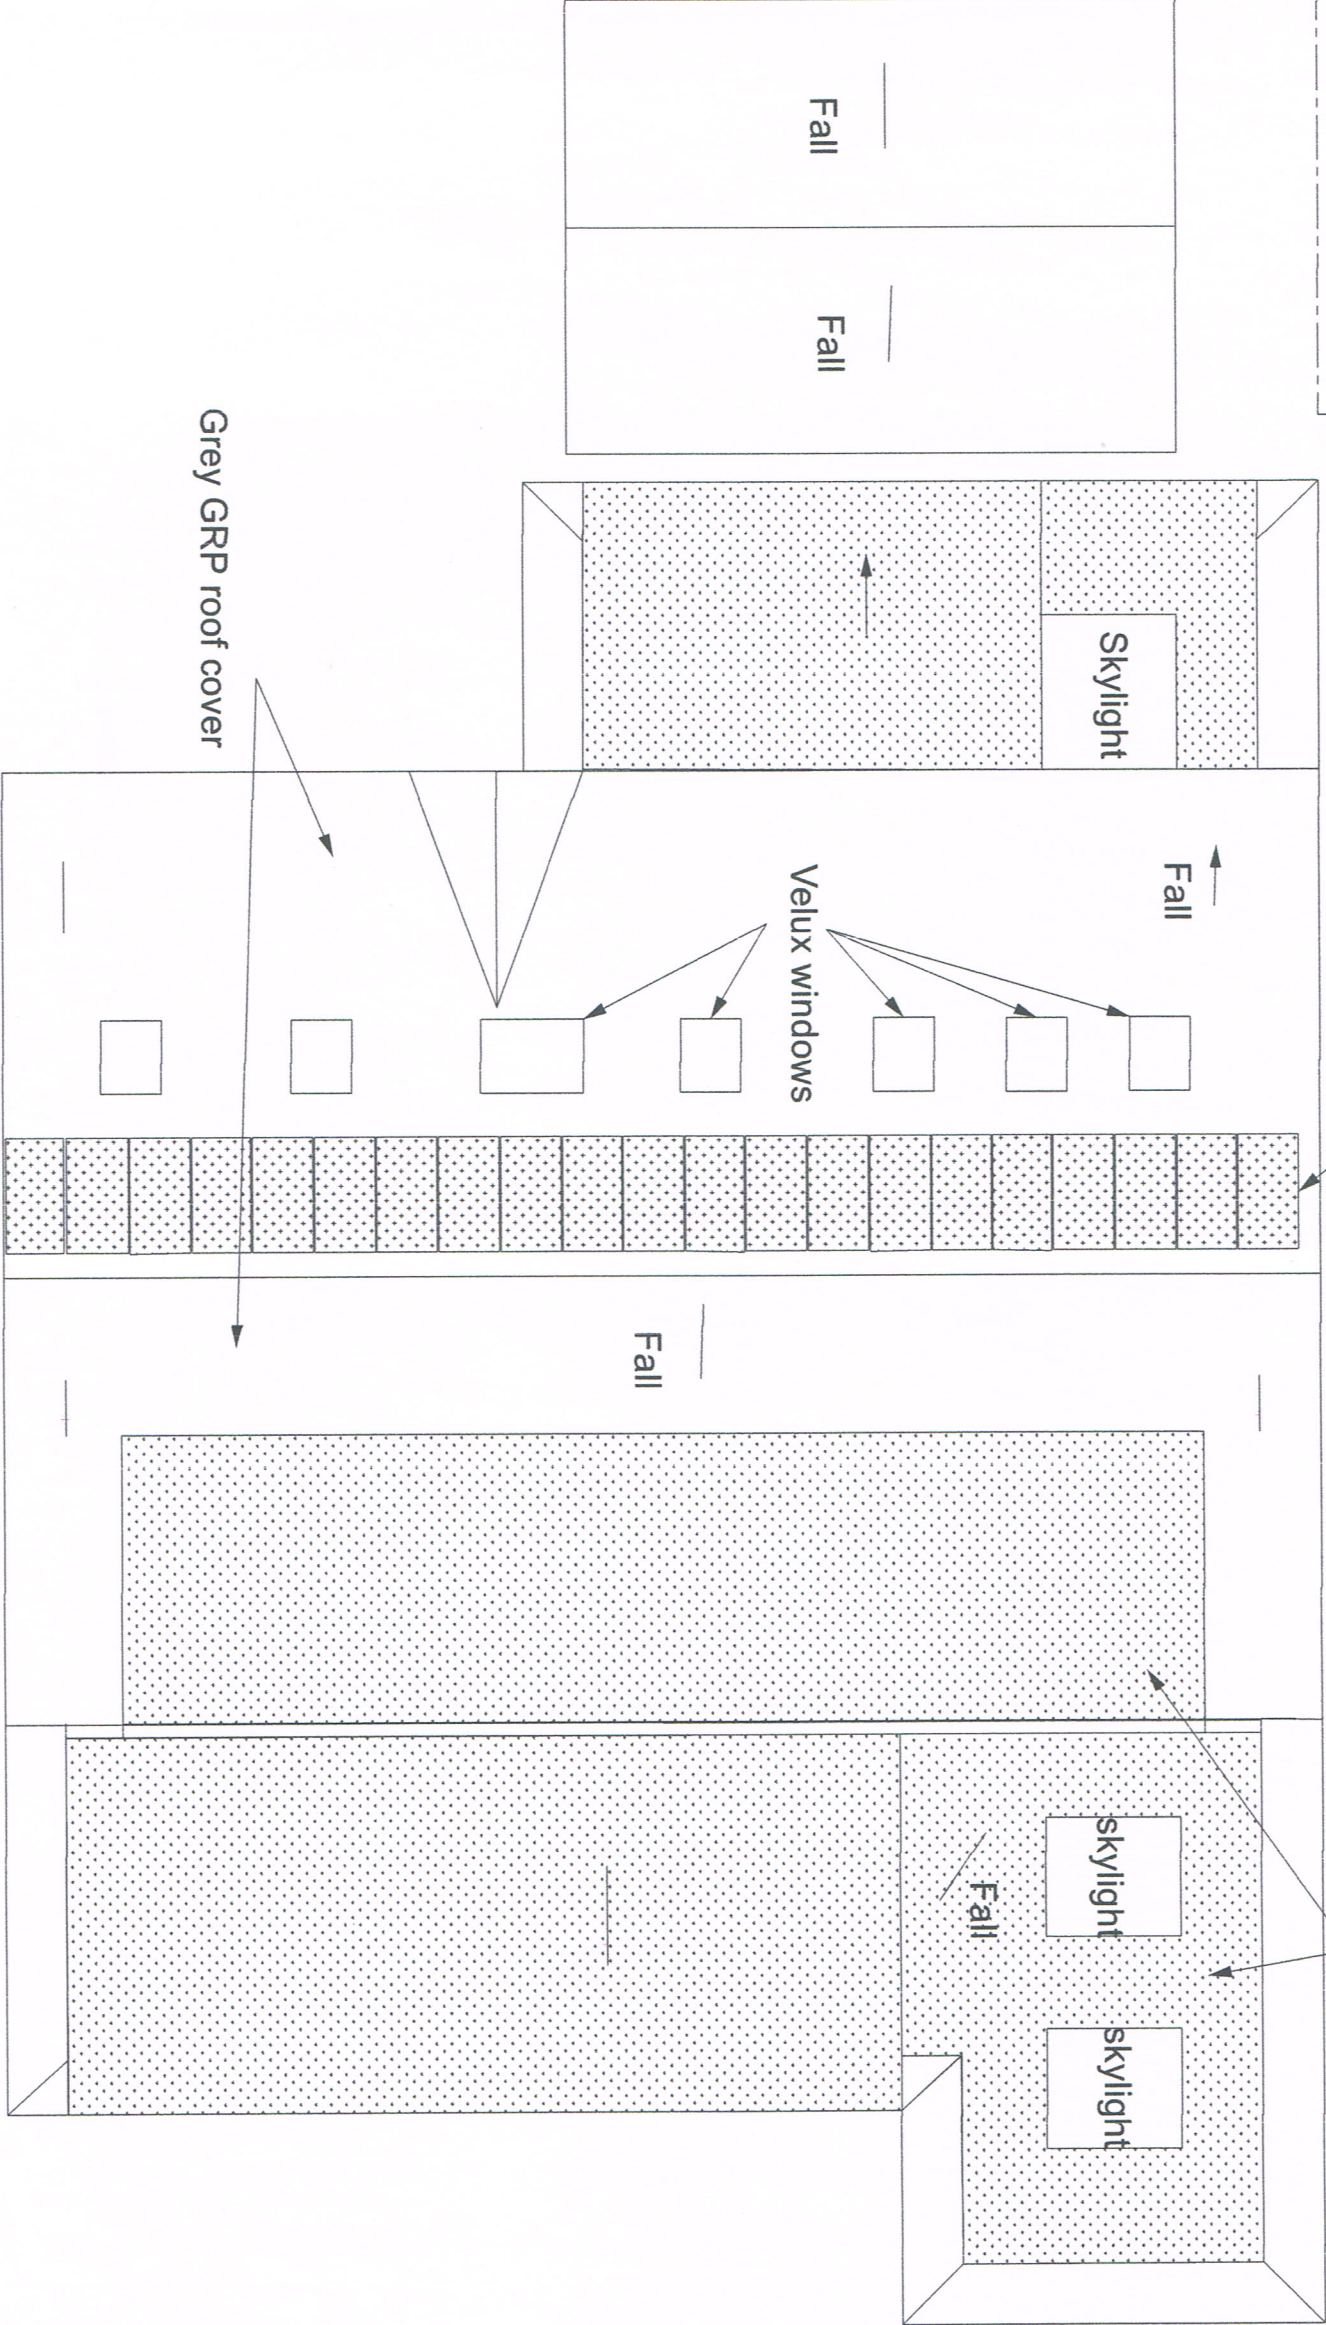

Peter Milburn
Peter Hewlins Designs
128 Duke Road
London
W4 2DF
Mobile: 07973 814 108

Email: phewlins@aol.com

HEWLINS HOUSE

Proposed Roof Plan

Site: Plot 1 next to the Retreat

Croft Lane
Hayling Island

Scale 1:100 Drawing No HHRP

on A3

0.5 1 2 3 4 5 6 7 8 9 10m