


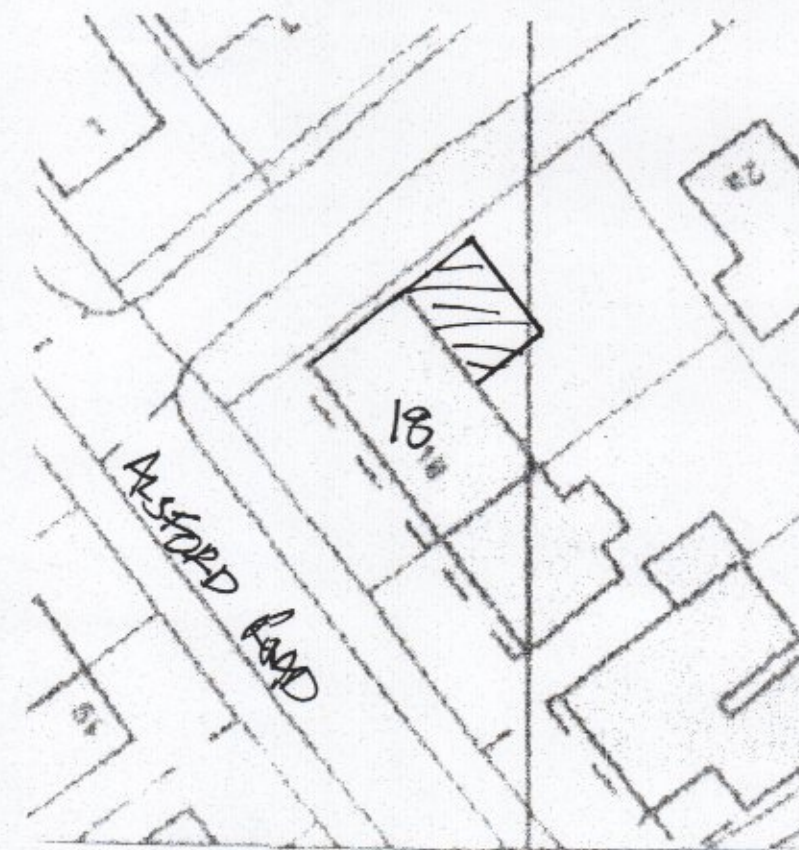


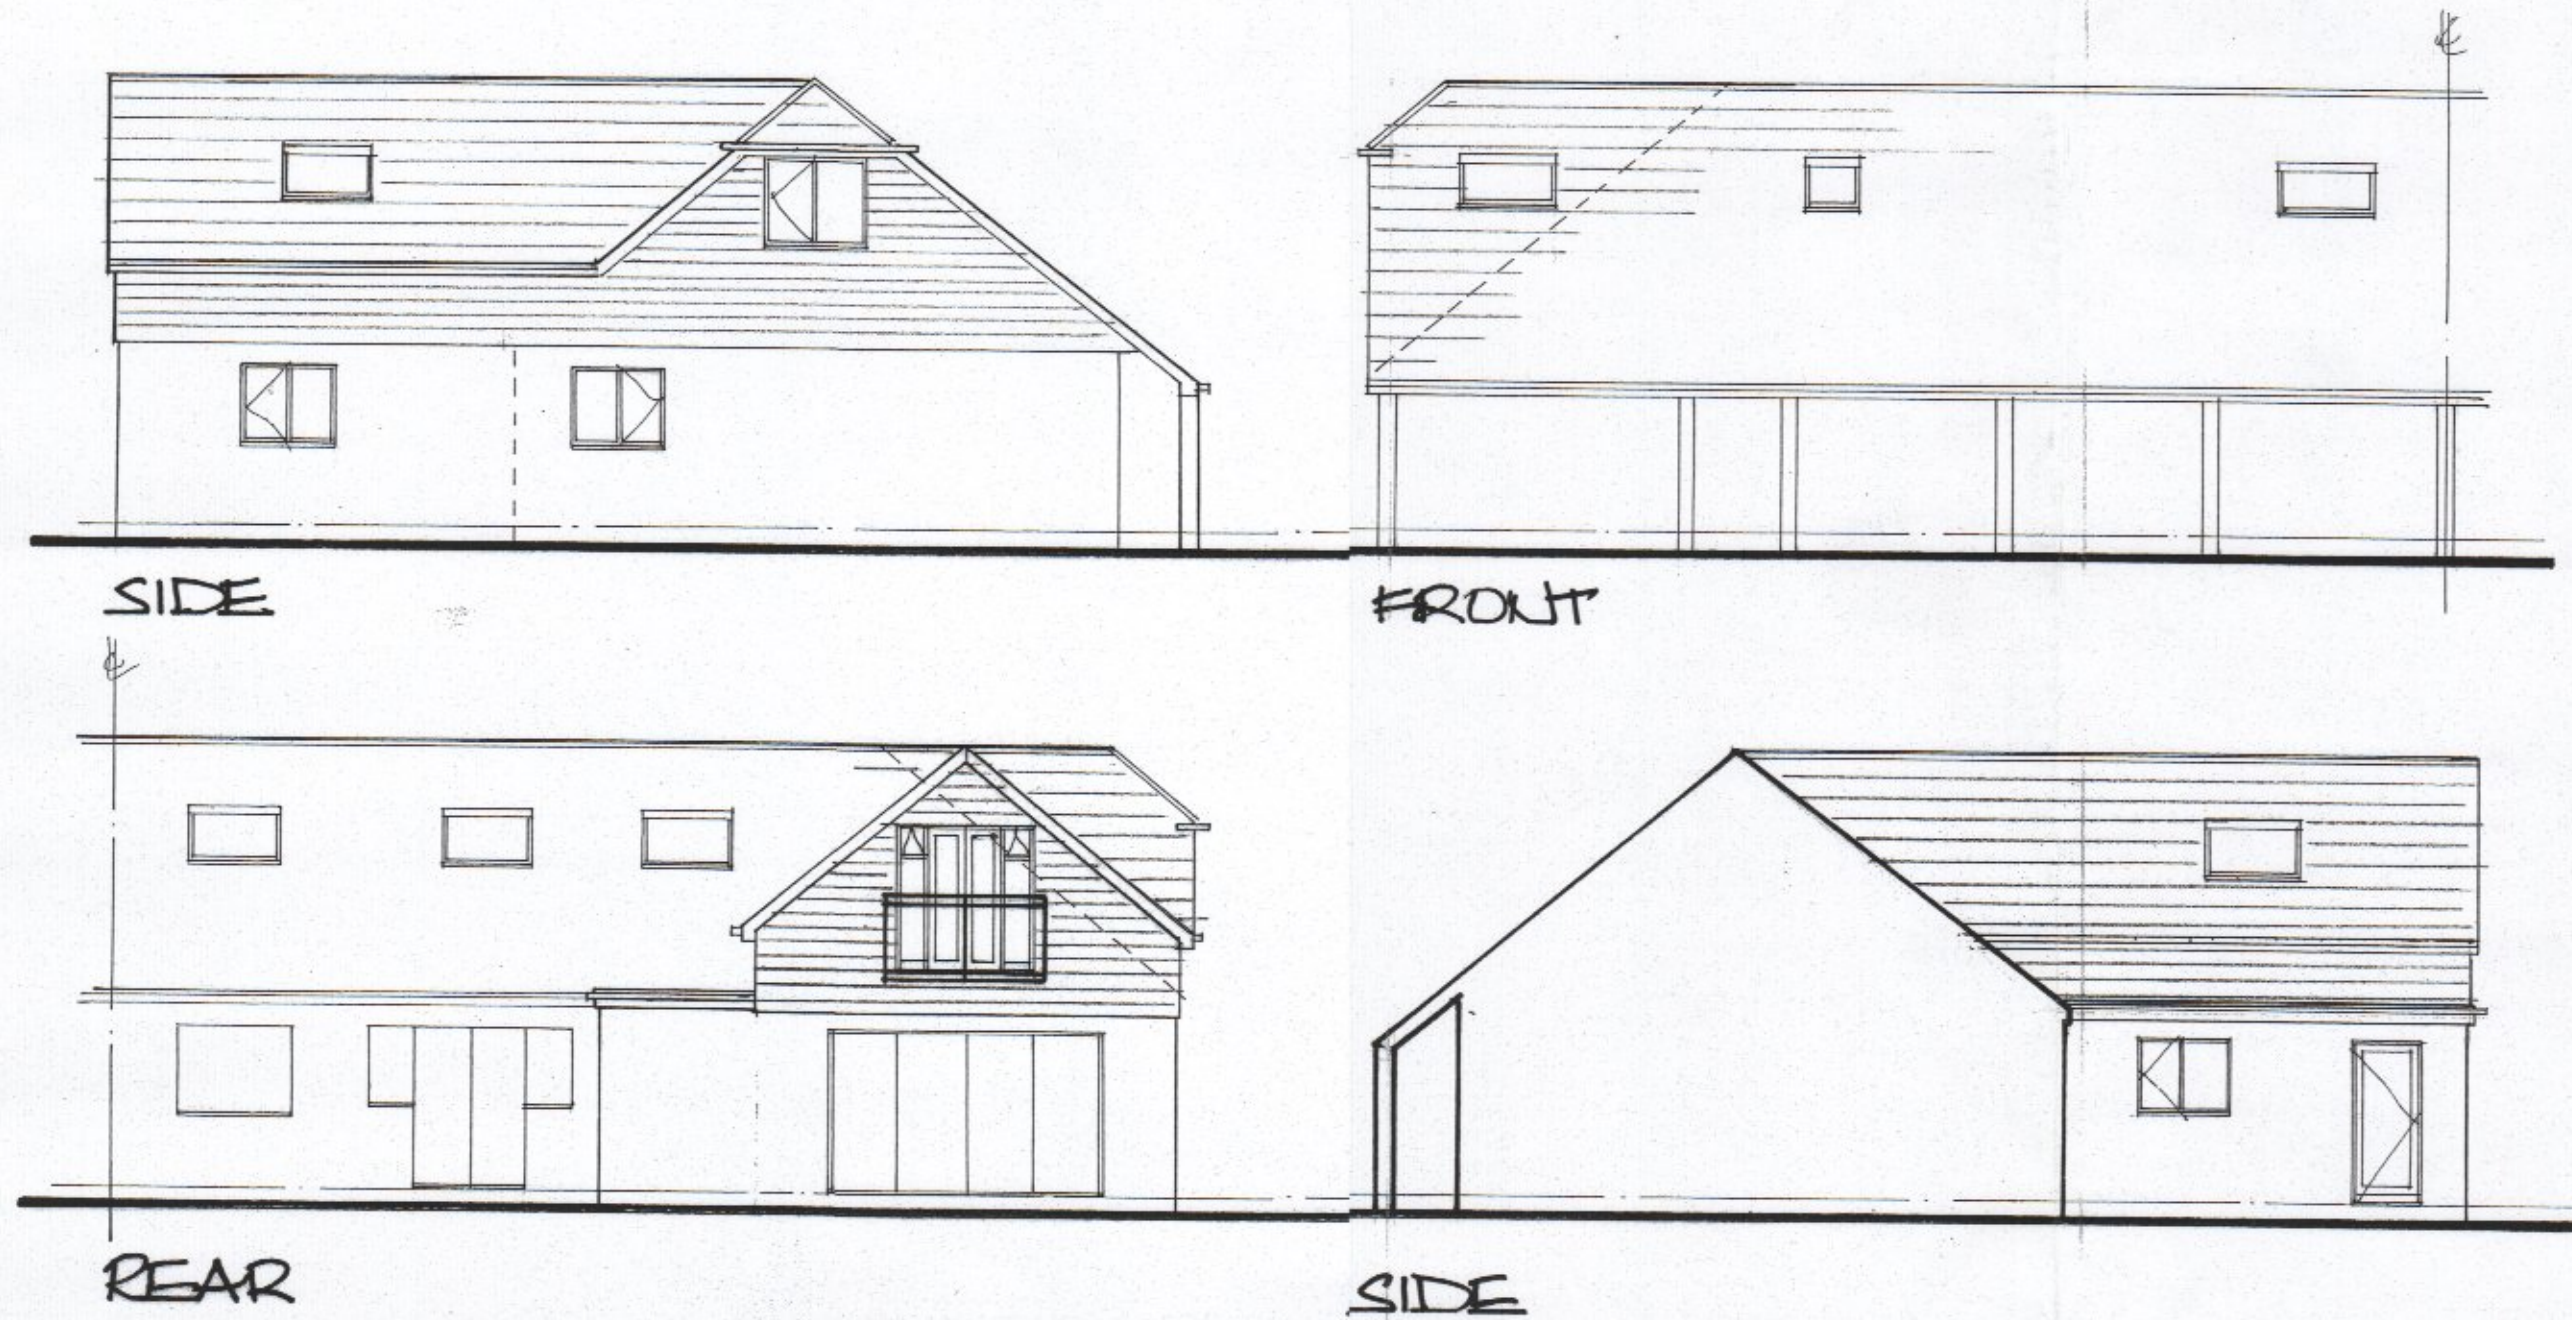

SITE PLAN
Scale 1:500

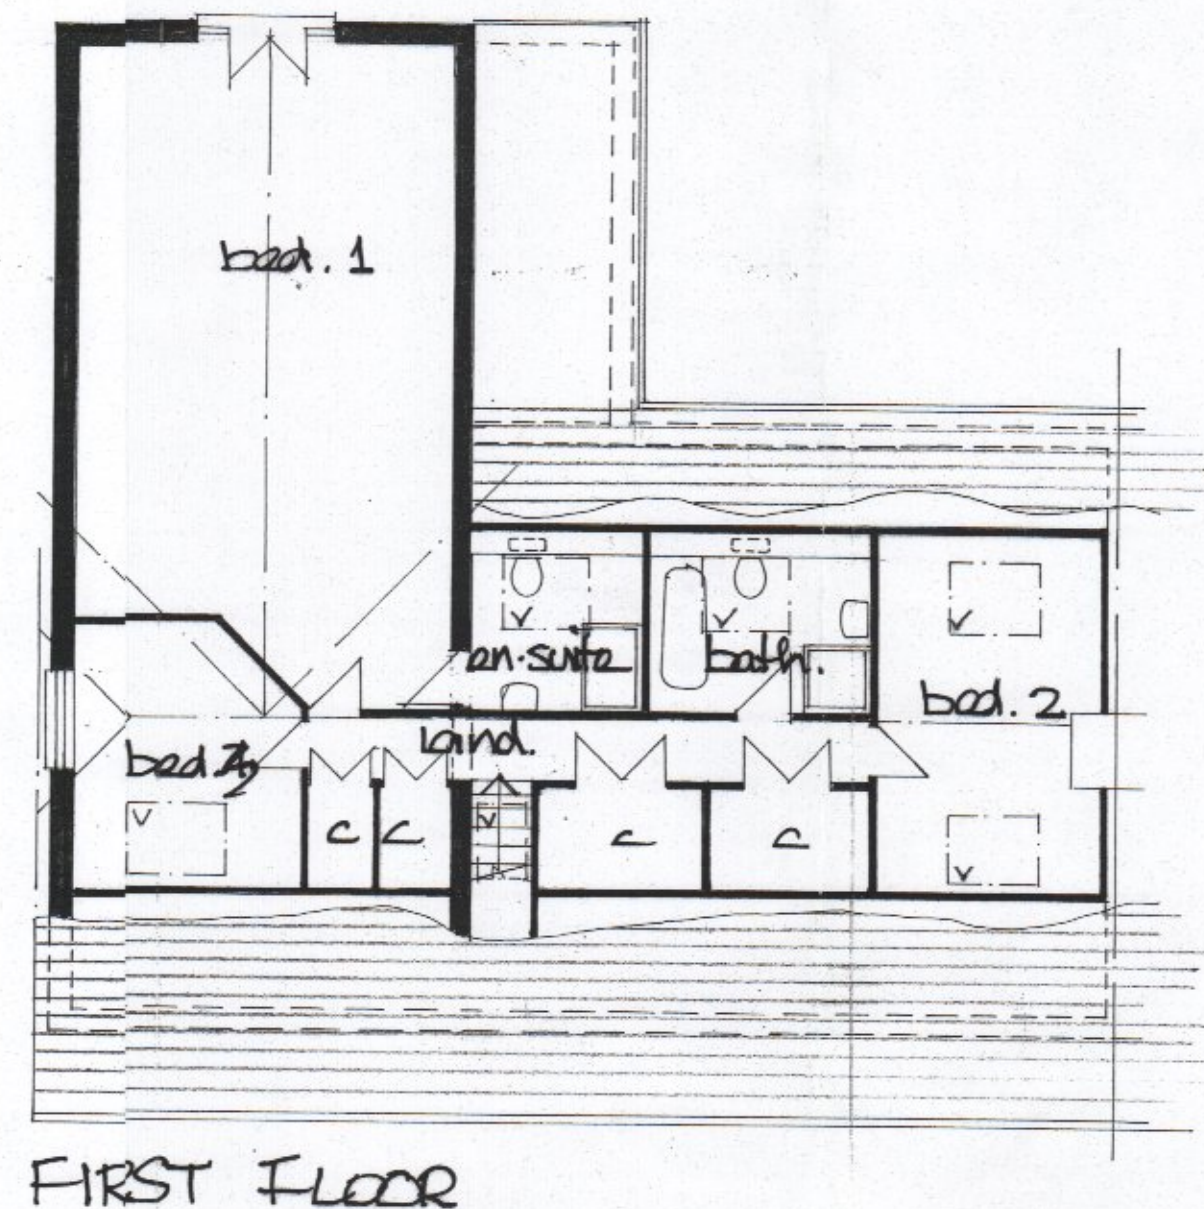

LOCATION PLAN
Scale 1:1250
OS ref 10046326

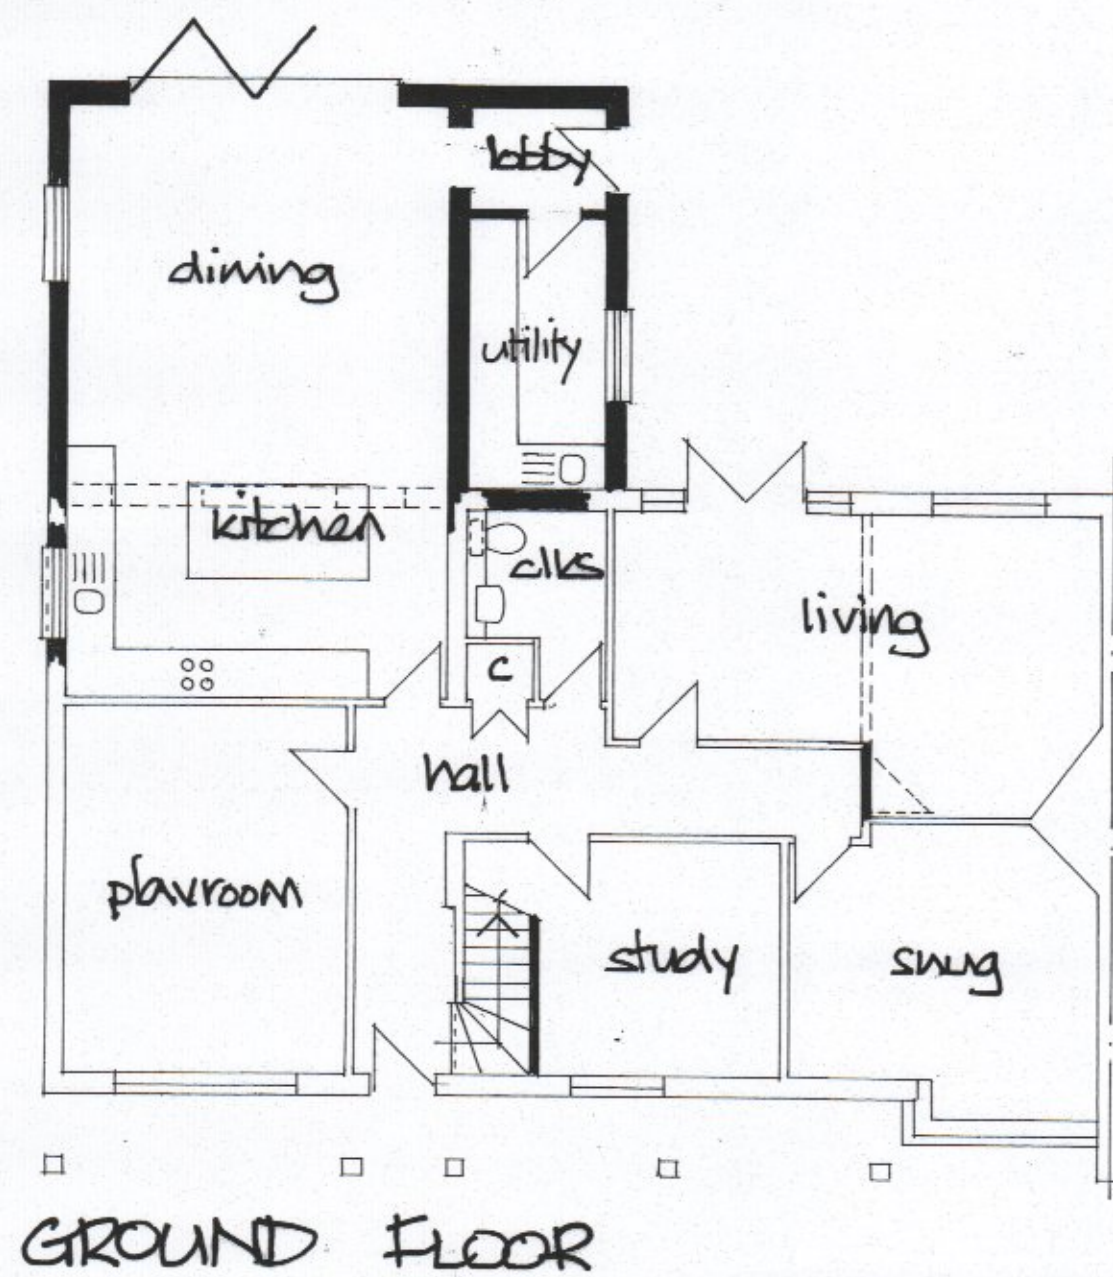

PROPOSED PLANS

RECEIVED
11 NOV 2016
HAVANT BOROUGH
COUNCIL

DEREK TREAGUS ASSOCIATES ARCHITECTURAL SERVICES No3-The Townhouse, 20 Nelson Road, Southsea, Hampshire PO5 2AS Tel: 07956 624094 Email: derek.treagus@gmail.com	
Project	REAR EXTENSION & LOFT CONVERSION AT 18 ALSFORD ROAD, WATERLOOVILLE, HAMPSHIRE
Client	Mr & Mrs S Fitzgerald
Subject	Planning Drawing
Date: Oct 2016	Scale: 1:1250 1:100@ A2
Rev:	Drg. No. 16/547/01
- Copyright reserved. - All dimensions are to be site confirmed and should not be scaled unless for Planning purposes. - Verify all queries with the office.	