





Front Elevation

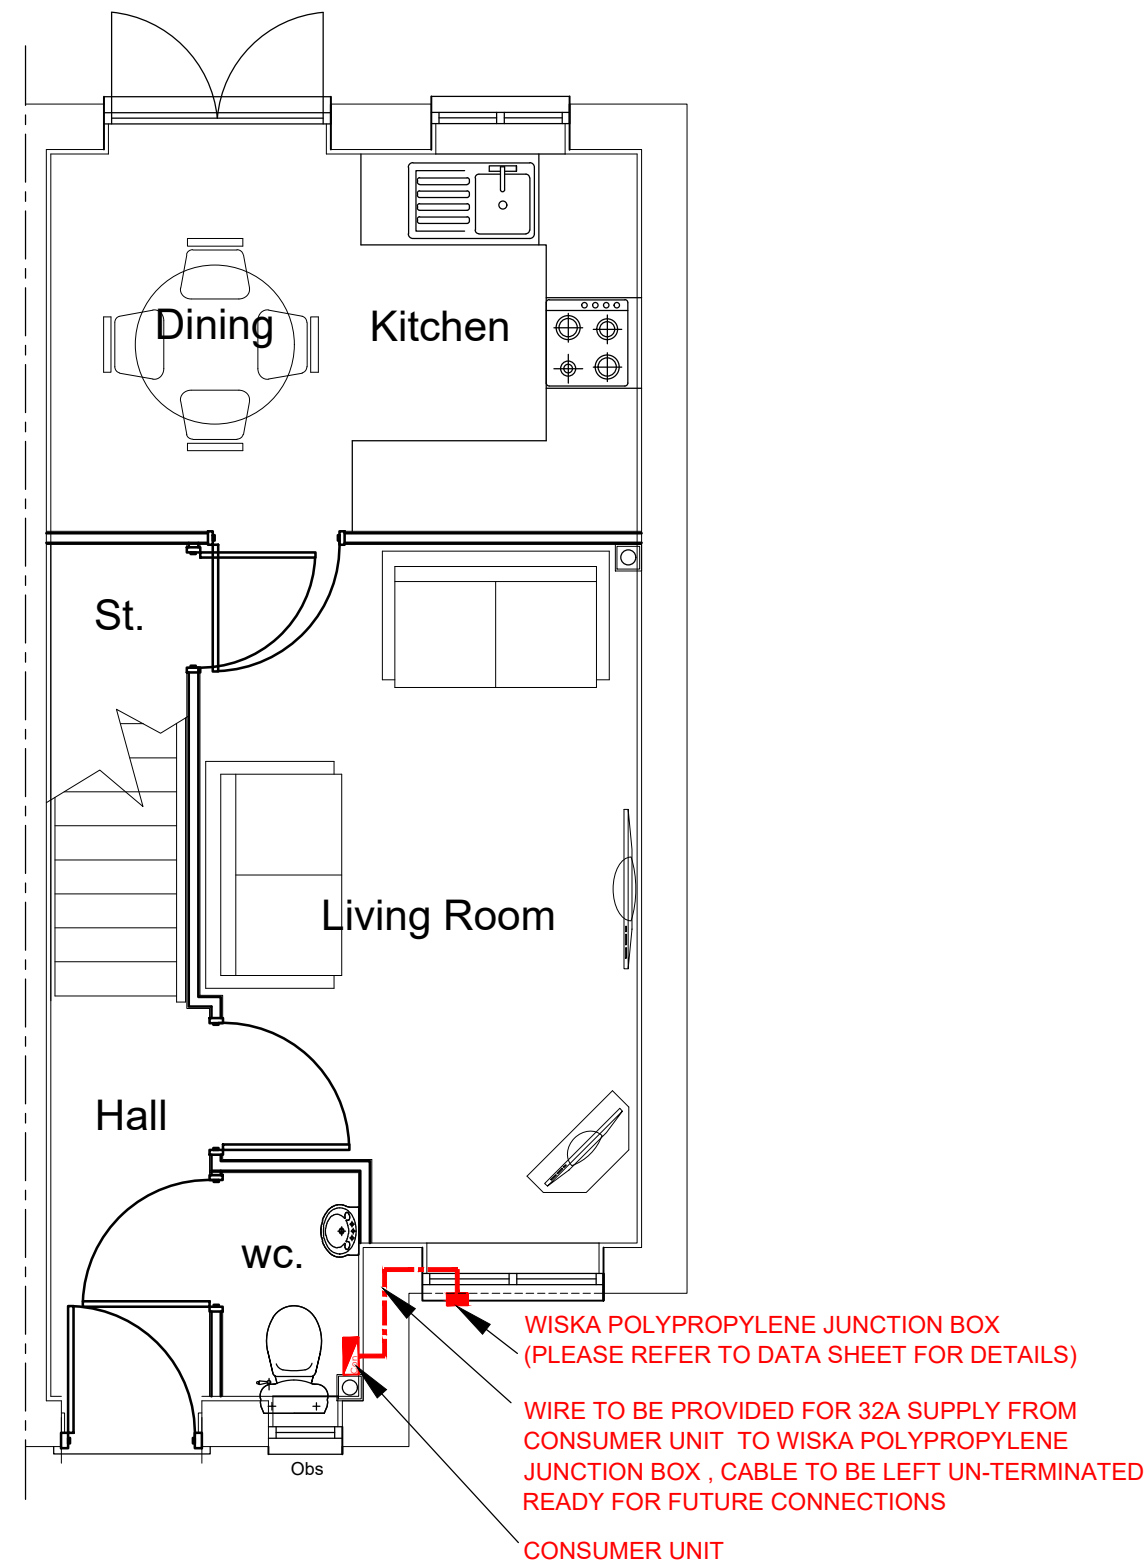


Ground Floor Plan

Typical EV provision to dwelling

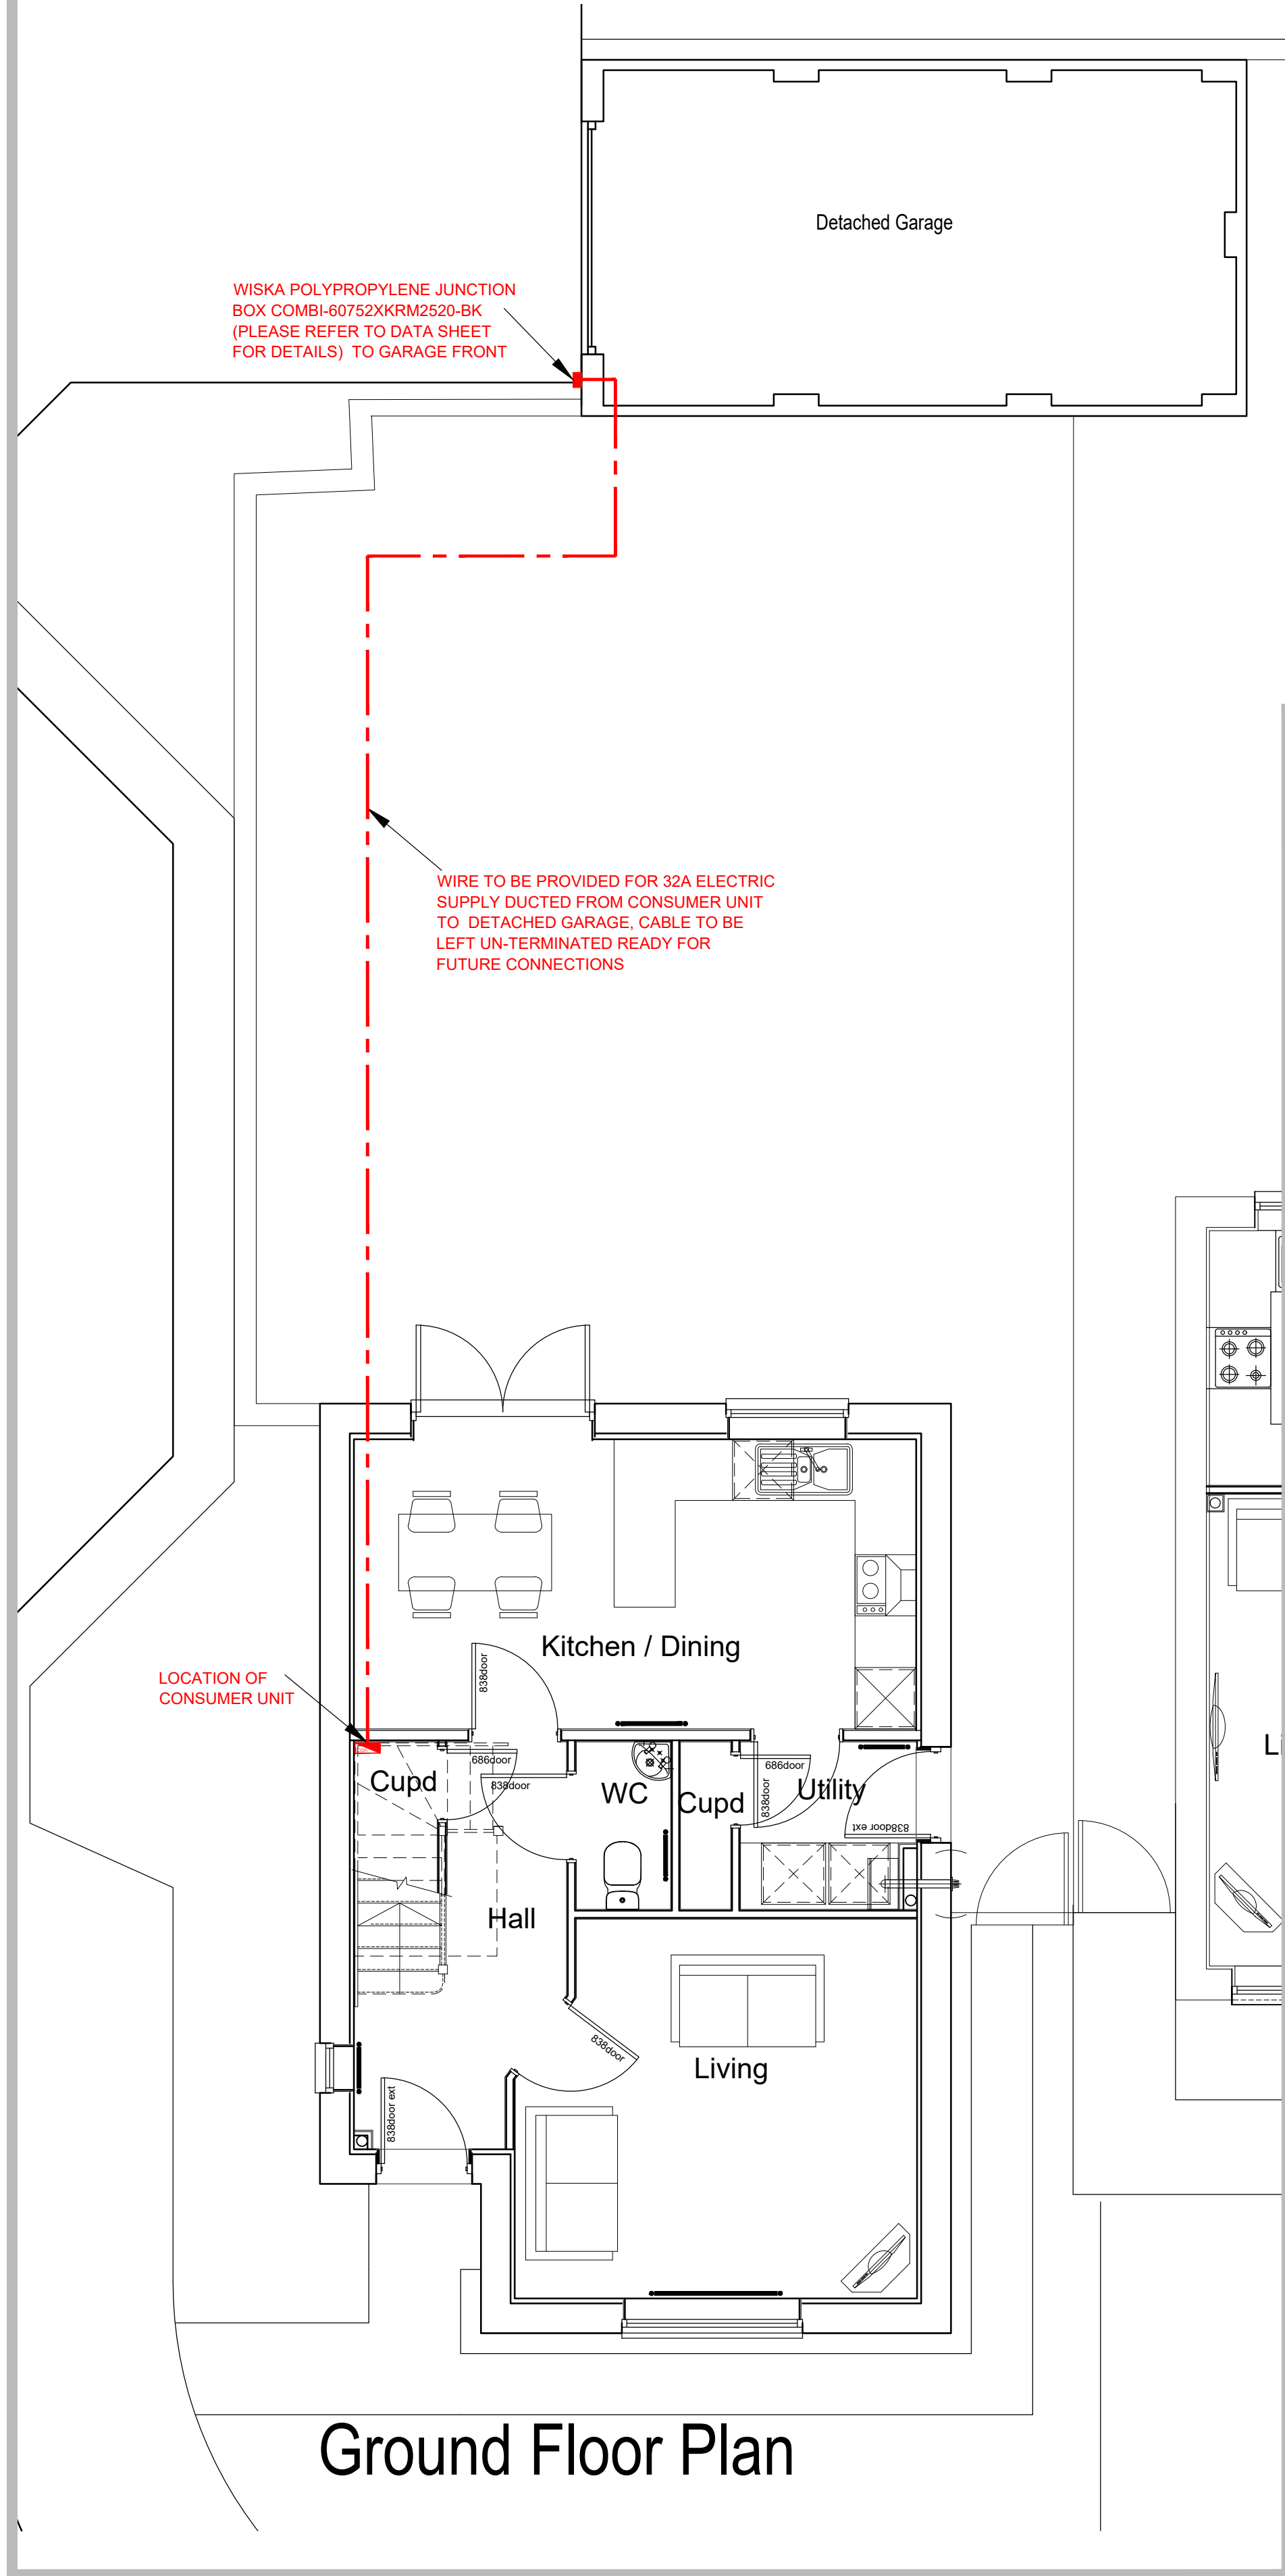

Typical EV provision to detached garage

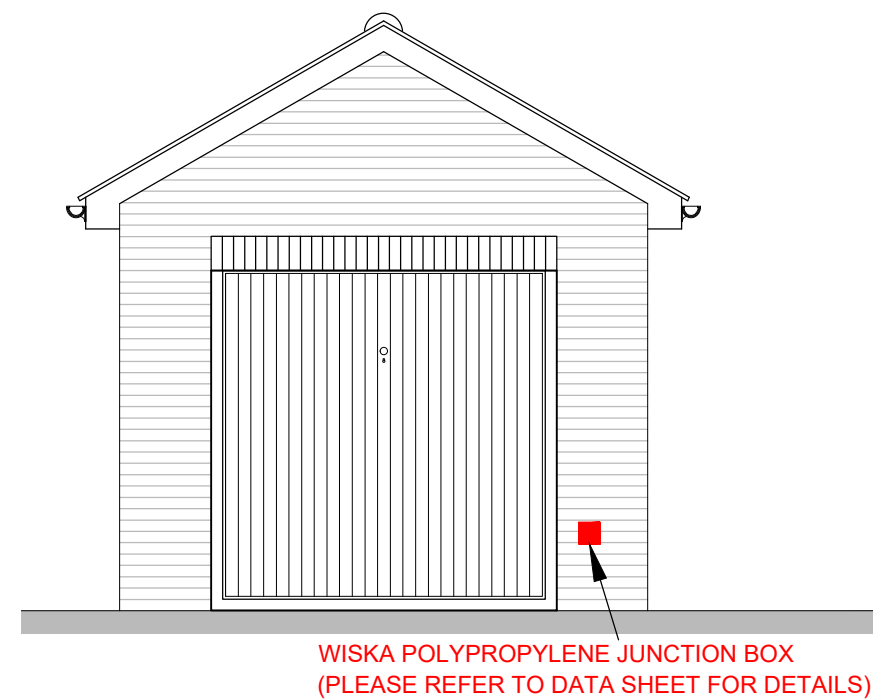

Front Elevation



Image - WISKA Polypropylene Junction box (please refer to data sheet for details)



WISKA Polypropylene Junction box (Photo as installed)

Rev	Date	Revision Details		Dr	Ch
 PERSIMMON Together, we make a home					
Job Title					
Land east of Castle Avenue, Havant					
Drawing Title					
EV Charging provision					
Job No	Drawing No			Rev	
507	EV-001			-	
Drawn	Checked			Date	
CL	GA			12.10.21	
Scale					
1:50 @ A1 / 1:100 @ A3					
metres 12345					
Status					
PLANNING					