

### EXISTING SOUTH ELEVATION 3

Scale 1:100 at A1 and 1:200 at A3



### PROPOSED SOUTH ELEVATION 3

Scale 1:100 at A1 and 1:200 at A3

#### KEY TO EXTERNAL MATERIALS

##### EXISTING MATERIALS.


- 1 Existing metal frame doors.
- 2 Existing timber doors.
- Existing facing brickwork.
- Existing metal frame glazing & solid panel curtain walling system.
- Existing PVC horizontal weatherboard cladding.

Red dotted line denotes existing items to be demolished and removed.


##### PROPOSED MATERIALS.

- 3 Proposed aluminium powder coated external doors and frames with level access, low thresholds and anti finger trap stiles/frames.
- 4 Proposed aluminium powder coated solid & louvered panel service doors.
- 5 Proposed continuous plinth perimeter Ancon 4mm stainless steel base angle fixed into existing brickwork/plinth. Plinth render below DPC. Through colour render down to existing ground level.
- 6 Proposed aluminium pressings / strip extruded angle 3mm thick with PVDF coating to all corners of Gebrik insulated brick slip cladding panels edges and window/door jambs & heads.
- 7 Proposed aluminium parapet capping flashing with PVDF coating, on to extended projection roof parapet.
- Proposed Aquarian Cladding Systems Ltd - Gebrik Insulated Brick Slip Cladding System laid in horizontal stack bond & gunned mortar pointing.
- Proposed Aquarian Cladding Systems Ltd - Gebrik Insulated Brick Slip Cladding System laid in vertical stack bond & gunned mortar pointing.
- Proposed Insulated Render System - Structherm Insulated Render Cladding System render finish with smooth texture finish.
- Proposed Aluminium PPC finished frame window system with double glazing.
- Proposed Aluminium PPC finished frame curtain walling system with glazing and low level solid insulated panels.
- Proposed external light fittings.


Refer to separate colour schedule for material colour references and additional information.

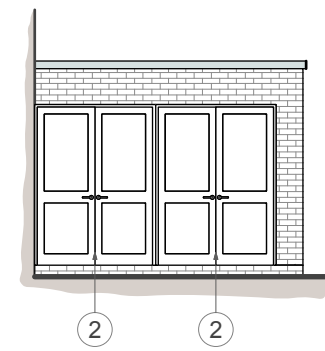

### EXISTING SOUTH ELEVATION 3.1 (Caretaker's store)

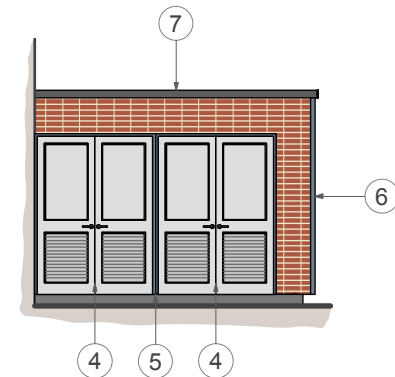


### PROPOSED SOUTH ELEVATION 3.1 (Caretaker's store)

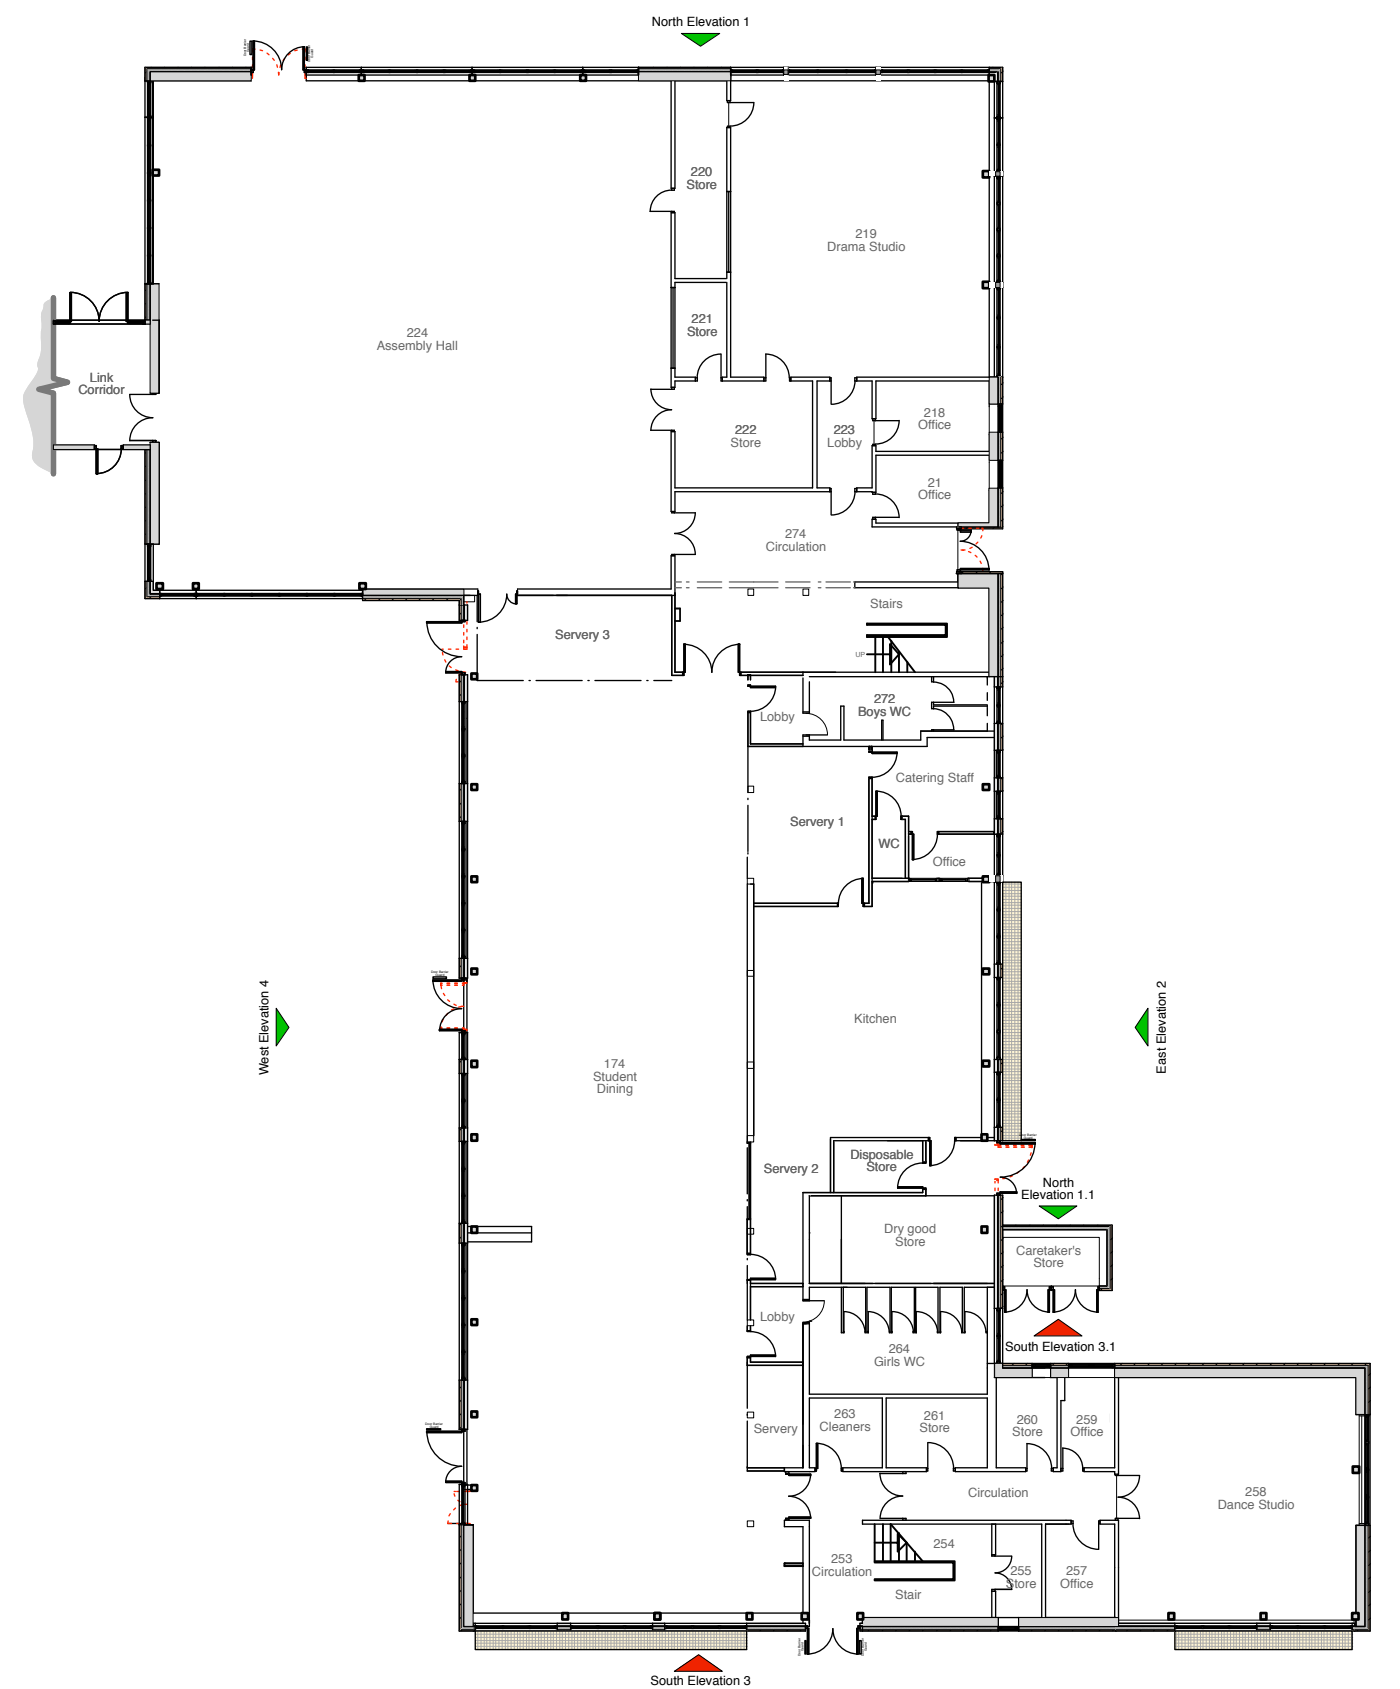

### PROPOSED GROUND FLOOR KEY PLAN


Not To Scale

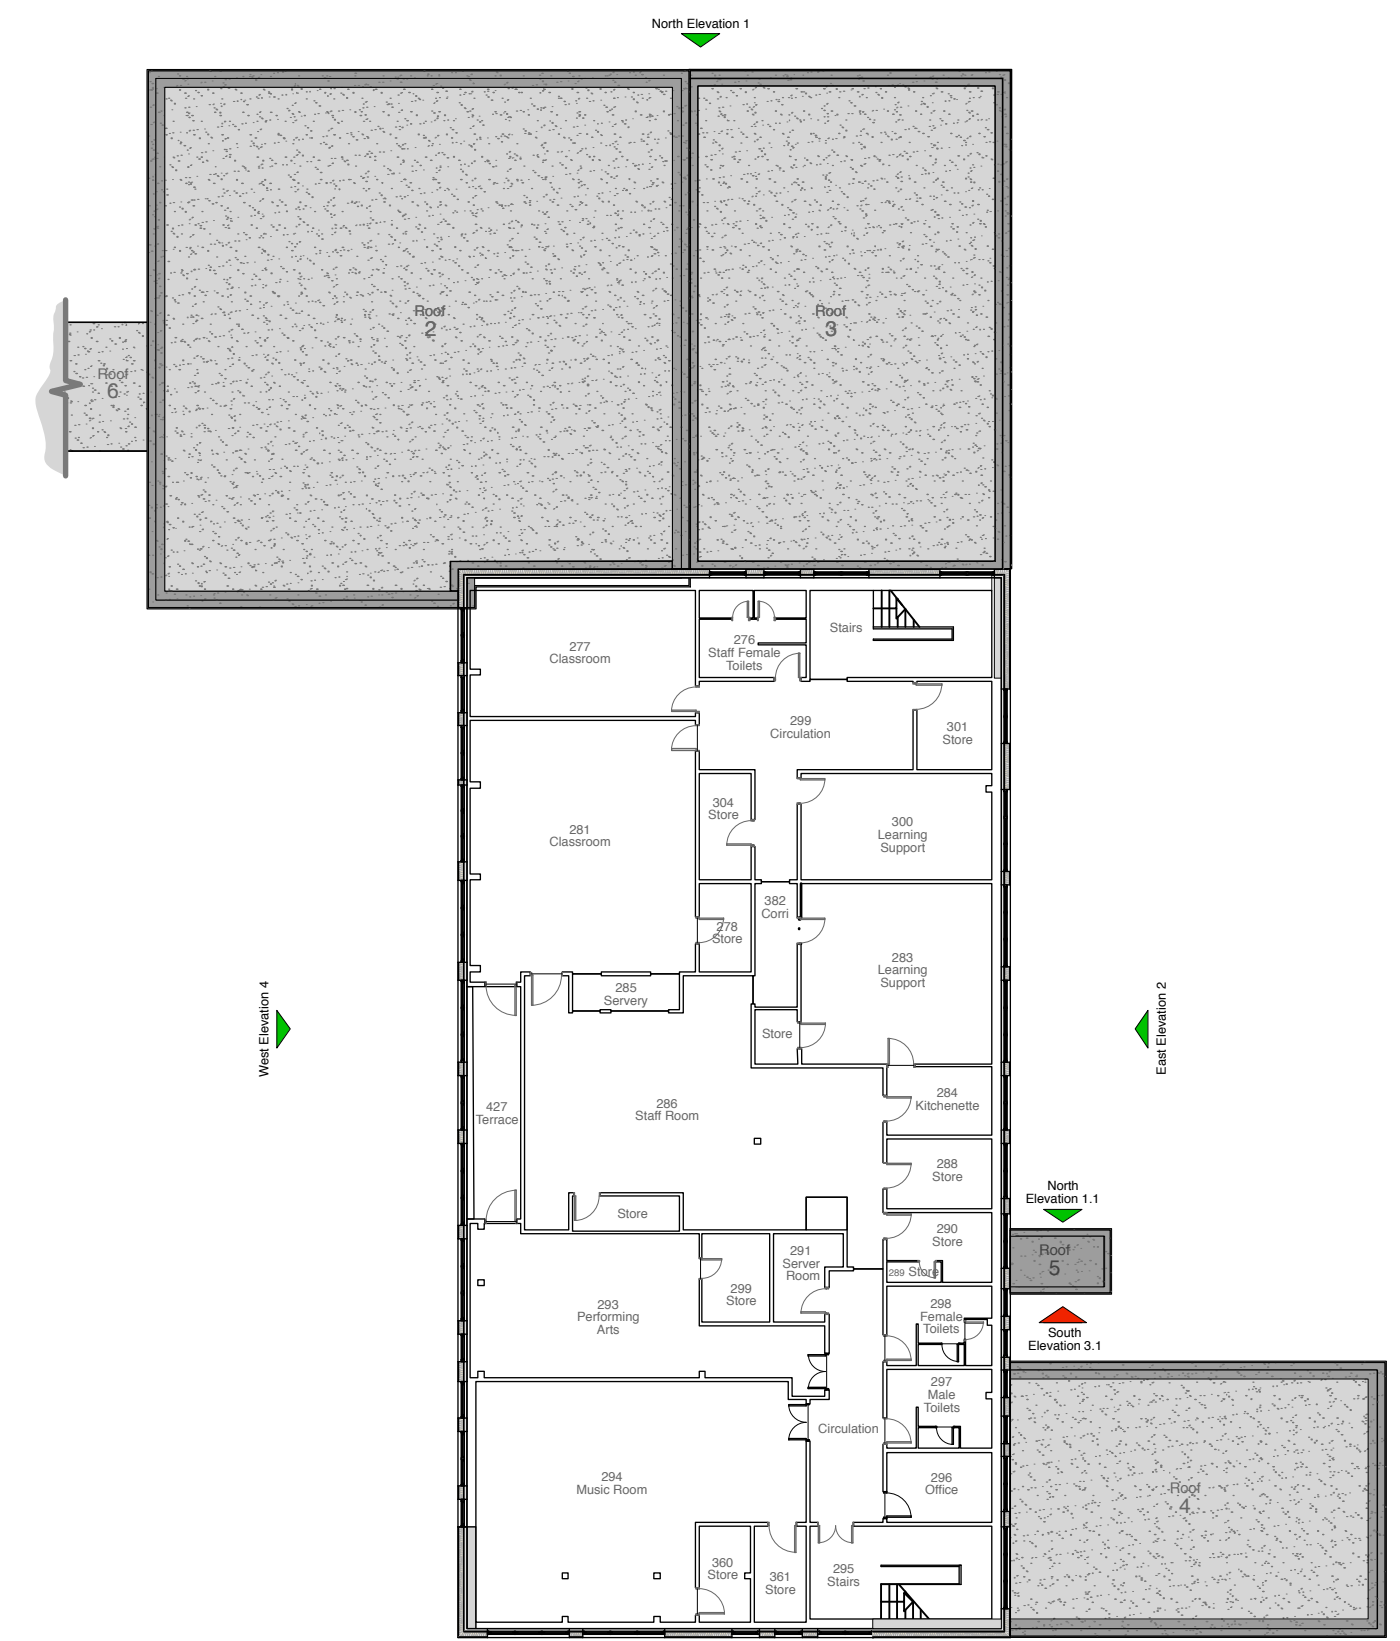

### PROPOSED FIRST FLOOR KEY PLAN

Not To Scale

### EXISTING & PROPOSED WEST ELEVATIONS

 

Scale 1:100 at A1 and 1:200 at A3



Chartered Architects  
Chartered Building Surveyors  
Interior Designers  
CDM Services

Unit 1 Lakeside, Headlands  
Business Park, Salisbury Road,  
Ringwood BH24 3PB  
+44 (0)1425 472 833  
www.kendallkingscott.co.uk

| Rev            | Date                                            | By         | Ap      | Note     |
|----------------|-------------------------------------------------|------------|---------|----------|
| AS SHOWN       | 15/9/16                                         | DM         | AB      | PLANNING |
| Project        | Cowplain School<br>Recladding of SCOLA Building |            |         |          |
| Client         | Cowplain School                                 |            |         |          |
| Project Number | 160398 L(P)10                                   |            |         |          |
| Scale          | Paper Size                                      | Filename   | Date    | Drawn    |
| AS SHOWN       | A1                                              | 160398.vwx | 15/9/16 | DM       |
| © Copyright    |                                                 |            |         |          |