


BLOCK A SCHEDULE OF ACCOMMODATION							
UNIT NO.	BEDS	SQM	SQFT	UNIT NO.	BEDS	SQM	SQFT
1	2	68.7	739	50	1	41.7	448
2	1	40.7	438	51	1	41.7	448
3	1	40.7	438	52	1	41.7	448
4	1	40.7	438	53	1	40.7	438
5	1	40.7	438	54	1	40.7	438
6	1	40.7	438	55	1	40.7	438
7	1	40.7	438	56	1	40.7	438
8	1	40.7	438	57	1	40.7	438
9	1	40.7	438	58	1	42.2	454
10	1	40.7	438	59	1	40.2	432
11	2	77.6	835	60	1	40.7	438
12	2	68.7	739	61	1	40.7	438
13	1	40.7	438	62	1	41.7	448
14	1	40.7	438	63	1	37.2	400
15	1	40.7	438	64	1	37.2	400
16	1	40.7	438	TOTAL AREA		2,831.5	30,478

17	1	40.7	438
18	1	40.7	438
19	1	40.7	438
20	1	40.7	438
21	1	40.7	438
22	1	41.7	448
23	1	41.7	448
24	1	41.7	448
25	2	77.6	835
26	2	68.7	739
27	1	40.7	438
28	1	40.7	438
29	1	40.7	438
30	1	40.7	438
31	1	40.7	438
32	1	40.7	438
33	1	40.7	438
34	1	40.7	438
35	1	40.7	438
36	1	41.7	448
37	1	41.7	448
38	1	41.7	448
39	2	77.6	835
40	2	68.7	739
41	1	40.7	438
42	1	40.7	438
43	1	40.7	438
44	1	40.7	438
45	1	40.7	438
46	1	40.7	438
47	1	40.7	438
48	1	40.7	438
49	1	40.7	438

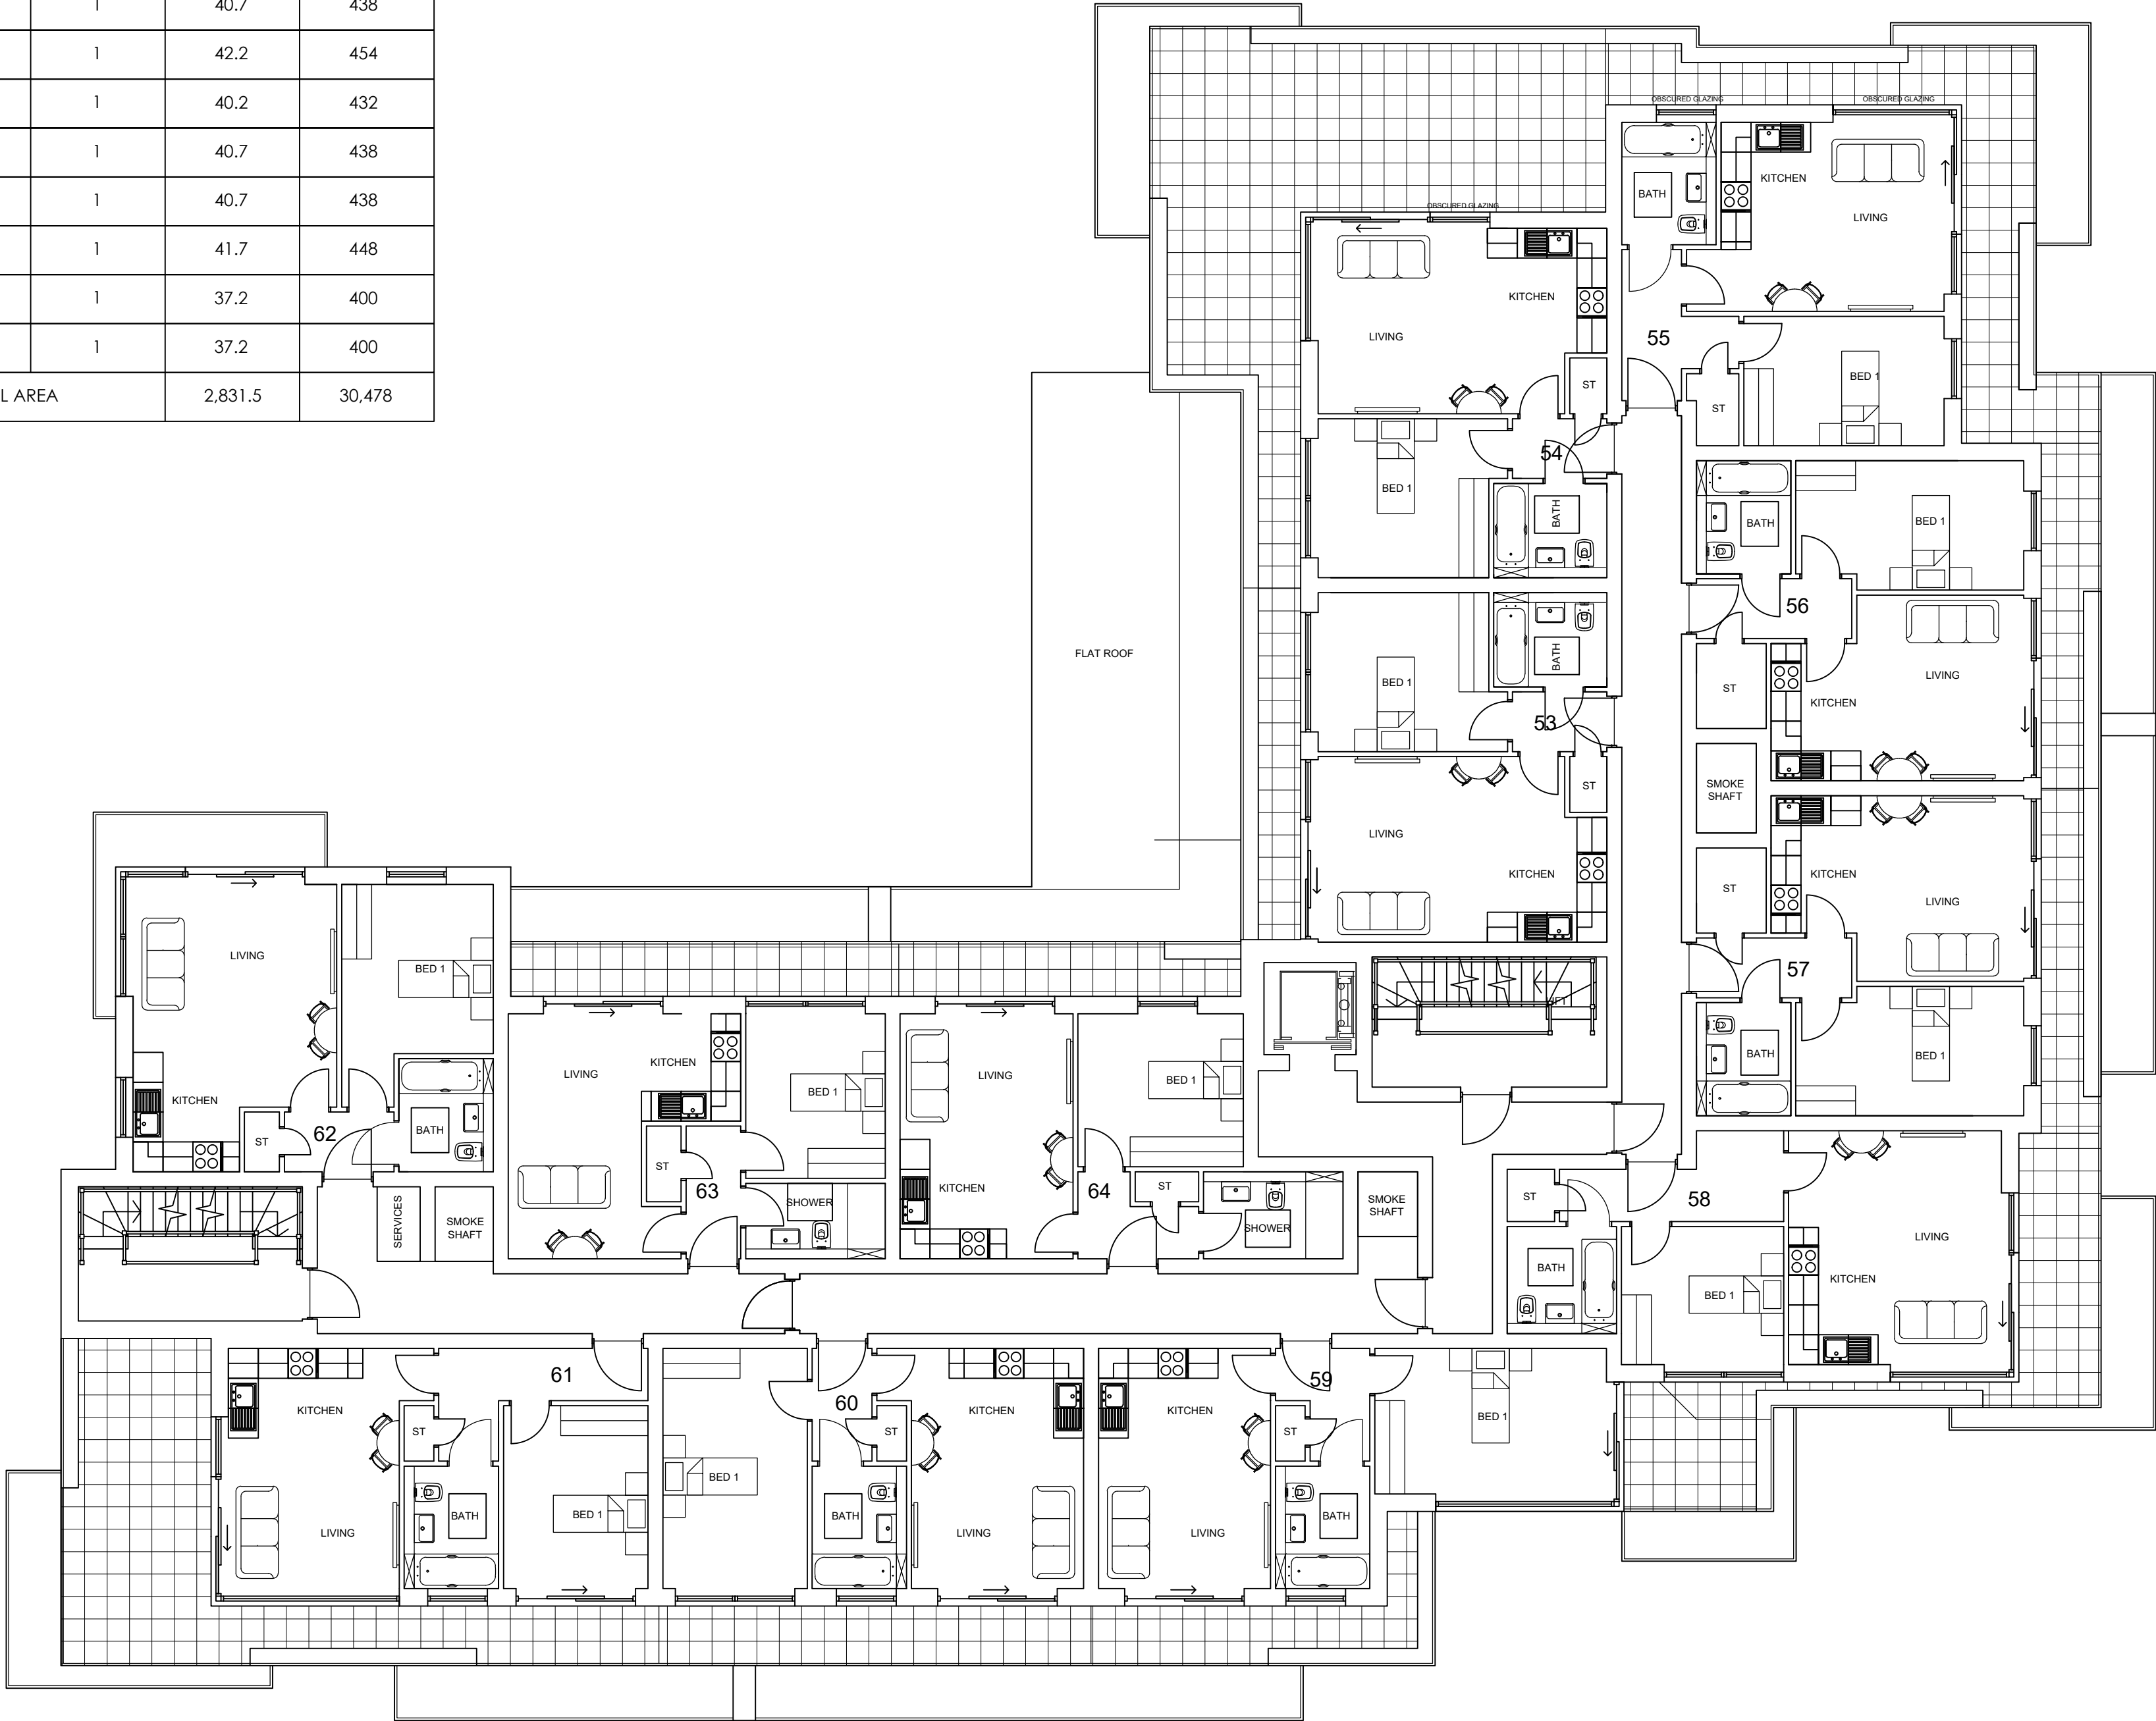

UPPER FLOOR PLAN
SCALE 1:100

NOTES-PLANNING rev-08-10-21

1. The contents of this drawing are copyright.
2. Planning drawings are only to be used for planning purposes & no reliance on compliance with building regulations should be assumed.
3. Do not scale. Figured dimensions only to be used.
4. Contractors must verify all dimensions and report any discrepancies before putting work in hand or making any shop drawings.
5. All flat roofs to be fitted with a man safe system to satisfy CDM 2015 regulations unless written confirmation from Principle Designer/ Principle Contractor is provided to show alternative compliance has been sought and approved.
6. Stair design to be independently checked by stair fabricator for regs. compliance and sizing, prior to construction/ ordering. Dimensions to be checked before fabrication.
7. Medianman waterproofing specialists (or similar company with relevant PI Insurance) to be instructed and detail all basement waterproofing designs. - ARC carry no responsibility or PI cover for basement designs in terms of waterproofing or structure in any way.
8. A design and risk assessment should form part of our drawing package. If you have not received this from us by post, email or collection please contact us for a copy before moving forward with the project.
9. We take no responsibility for the depicted site ownership boundary. Clients must notify us if they feel the our plans do not accurately depict their ownership or area of control for planning purposes.
10. We do not take responsibility for meeting minimum space as setout in Government Technical housing standards - nationally described space standards document.
11. All Cladding & building attachments externally to be all A1 fire rated.
- 11B. We do NOT take any responsibility and do not carry any PI cover in relation to any matters relating to fire safety. Part 8 building applications, BS 9991 for fire or EWS1 and drawings in no way form a fire strategy/ strategy. All design details relating to the safety are shown for indicative purposes only and should be read in conjunction with the latest version of the Appointed Fire Consultant Fire Strategy Document/ Report - all information contained in such a report supersedes ARC drawings in all aspects. No assumption of any responsibility is accepted. If you are unaware who the appointed fire consultant is or don't have a copy of the latest version of the report please contact arc in writing immediately.
- 11C. EWS1 on independent and an appropriately qualified and insured fire consultant/engineer should be appointed by the client/contractor to ensure the finished project is compliant. Some mortgage companies require EWS1s on buildings outside of the EWS1 standard criteria.
- Part 8 & Fire Safety: An independent and appropriately qualified fire consultant should be instructed by the client/contractor at the earliest possible point in the design process to ensure compliance with Part 8 & Fire safety. Please note that subject to a fire consultants confirmation/input the following points may be required in some or all areas of the building: 1) Sprinkler systems 2) Mechanical smoke extraction 3) Fixed shut fire safety glass 4) plan changes in relation to fire safety could result in loss of usable floor area and potential requirement for additional planning applications. (this list is not exhaustive)

LEGEND

D	Building regulation updates	08.10.21	WD
C.	Notes amended.	15.09.20	WD
B.	minor amendments.	19.06.20	WD
A.	Unit sizes reduced.	05.06.20	WD
No.	Revision.	date	by

PROPOSED DEVELOPMENT,
BARTONS ROAD,
HAVANT,
HAMPSHIRE,
PO9 5EY

BLOCK A FLOOR PLANS 5 OF 6

scale AS SHOWN @ A1	checked //
date DECEMBER 2019	drawn WD
9303/106	A B C D

ARC Architecture Ltd.

Chapel Studios, 14 Purewell,
Christchurch, Dorset, BH23 1EP

Tel: +44 (0)1202 479919
E-mail: enquiries@andersrobertscheer.co.uk
Web: www.andersrobertscheer.co.uk

arc
ARCHITECTS