




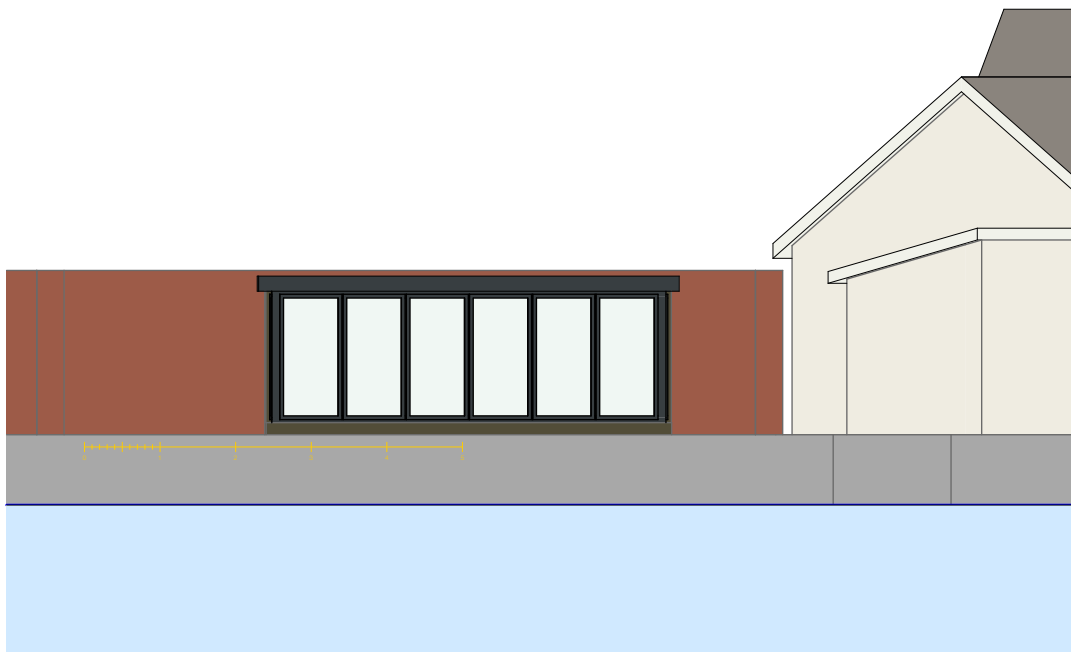


E-21 E-21 North Elevation 1:100

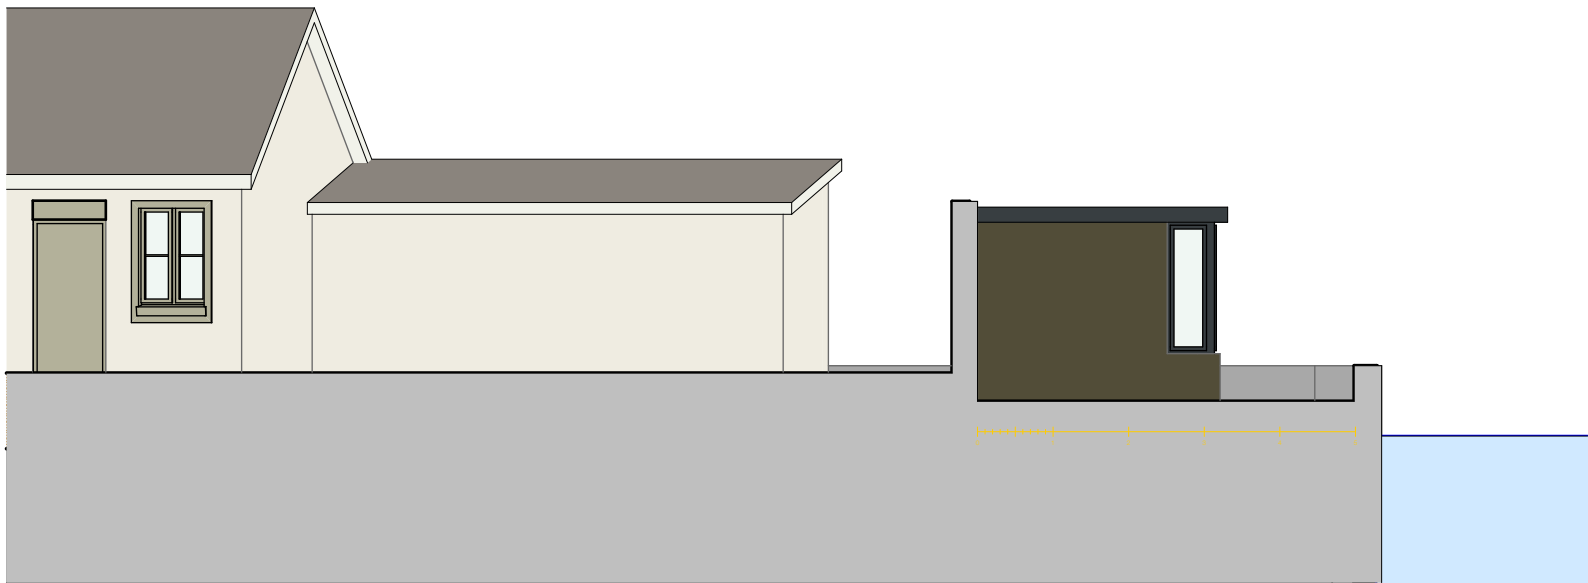


E-24 E-24 East Elevation 1:100

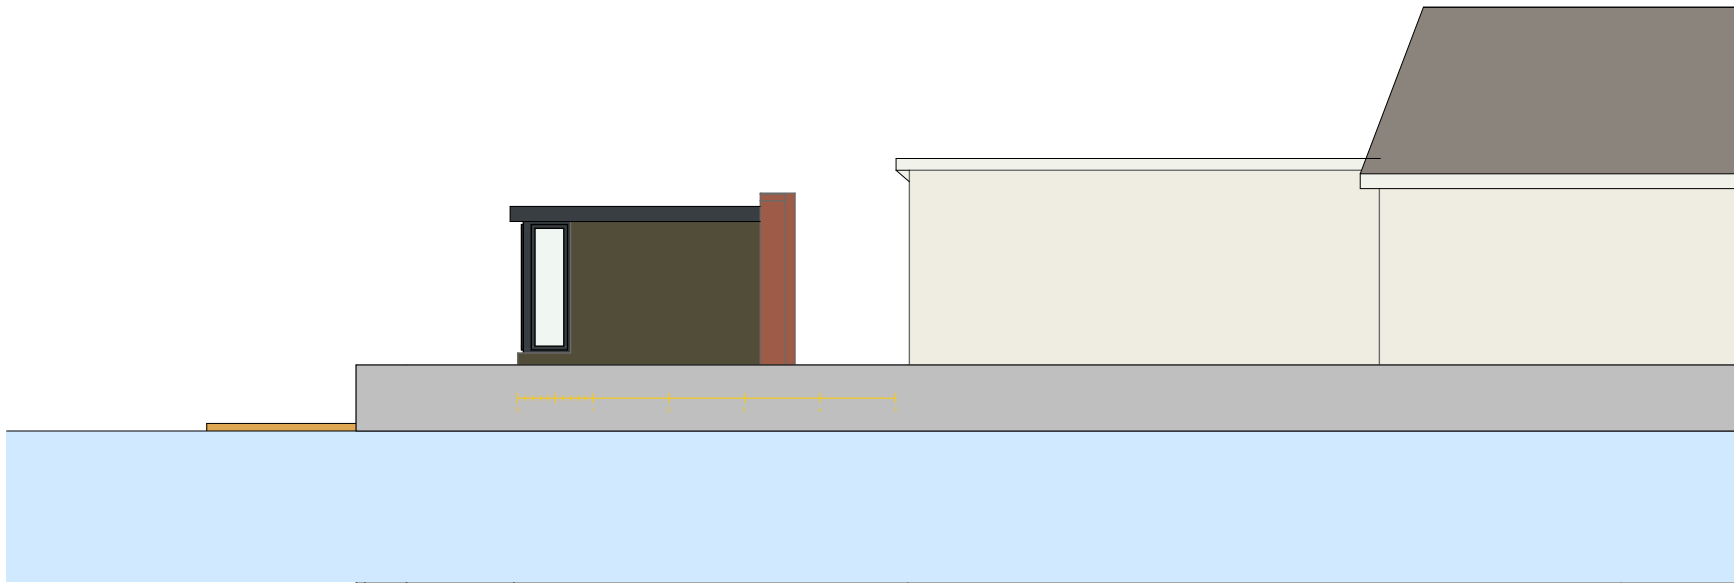

E-23 E-23 West Elevation 1:100

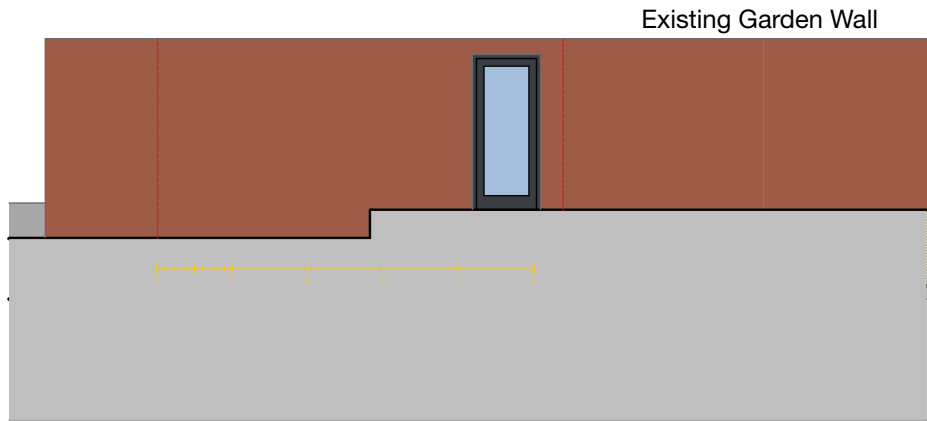

E-22 E-22 South Elevation 1:100

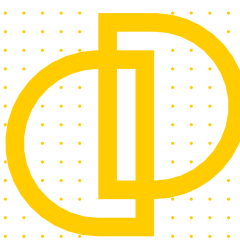 Downland Design Ltd.	Issue Date	For:	Proposed Sunroom	Proposed Elevations	Drawing:	Drawing Number		
	Date printed 08/10/2021	Mr Chris Molloy	Salterns House 1 Salterns Close Hayling PO11 9PL	Scale @ A3 1:100	Proposed Sunroom Elevations	project	number	rev
						1928 - 03.4		