



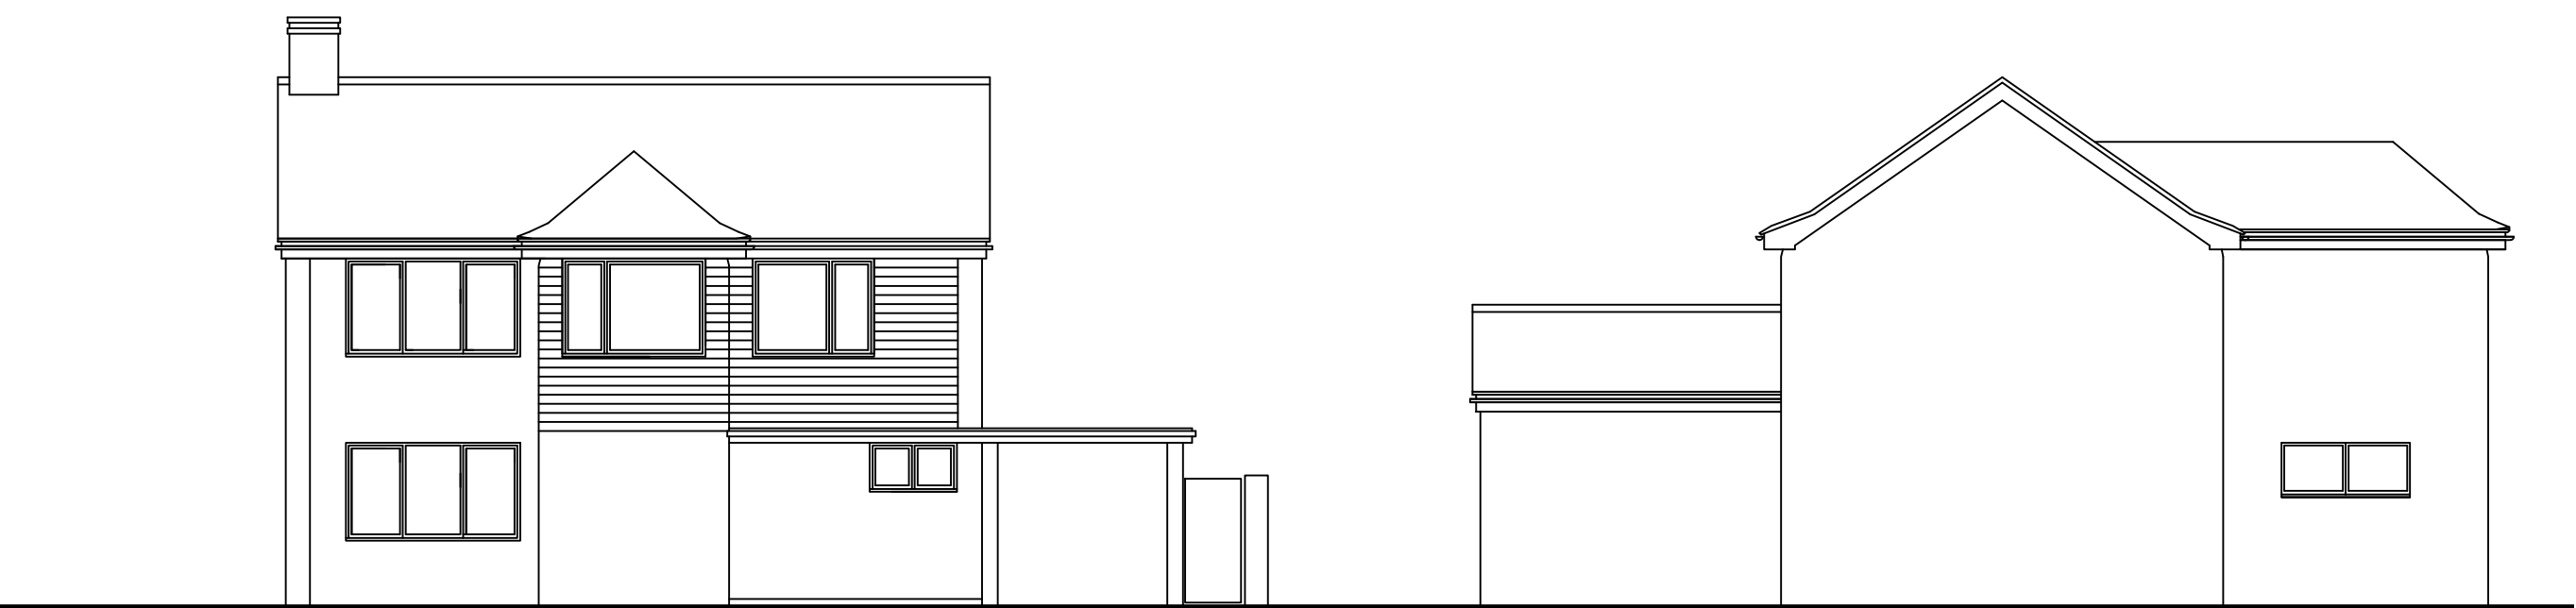


EXISTING WEST & NORTH ELEVATIONS

scale 1:100 @ A1 and 1:200@A3

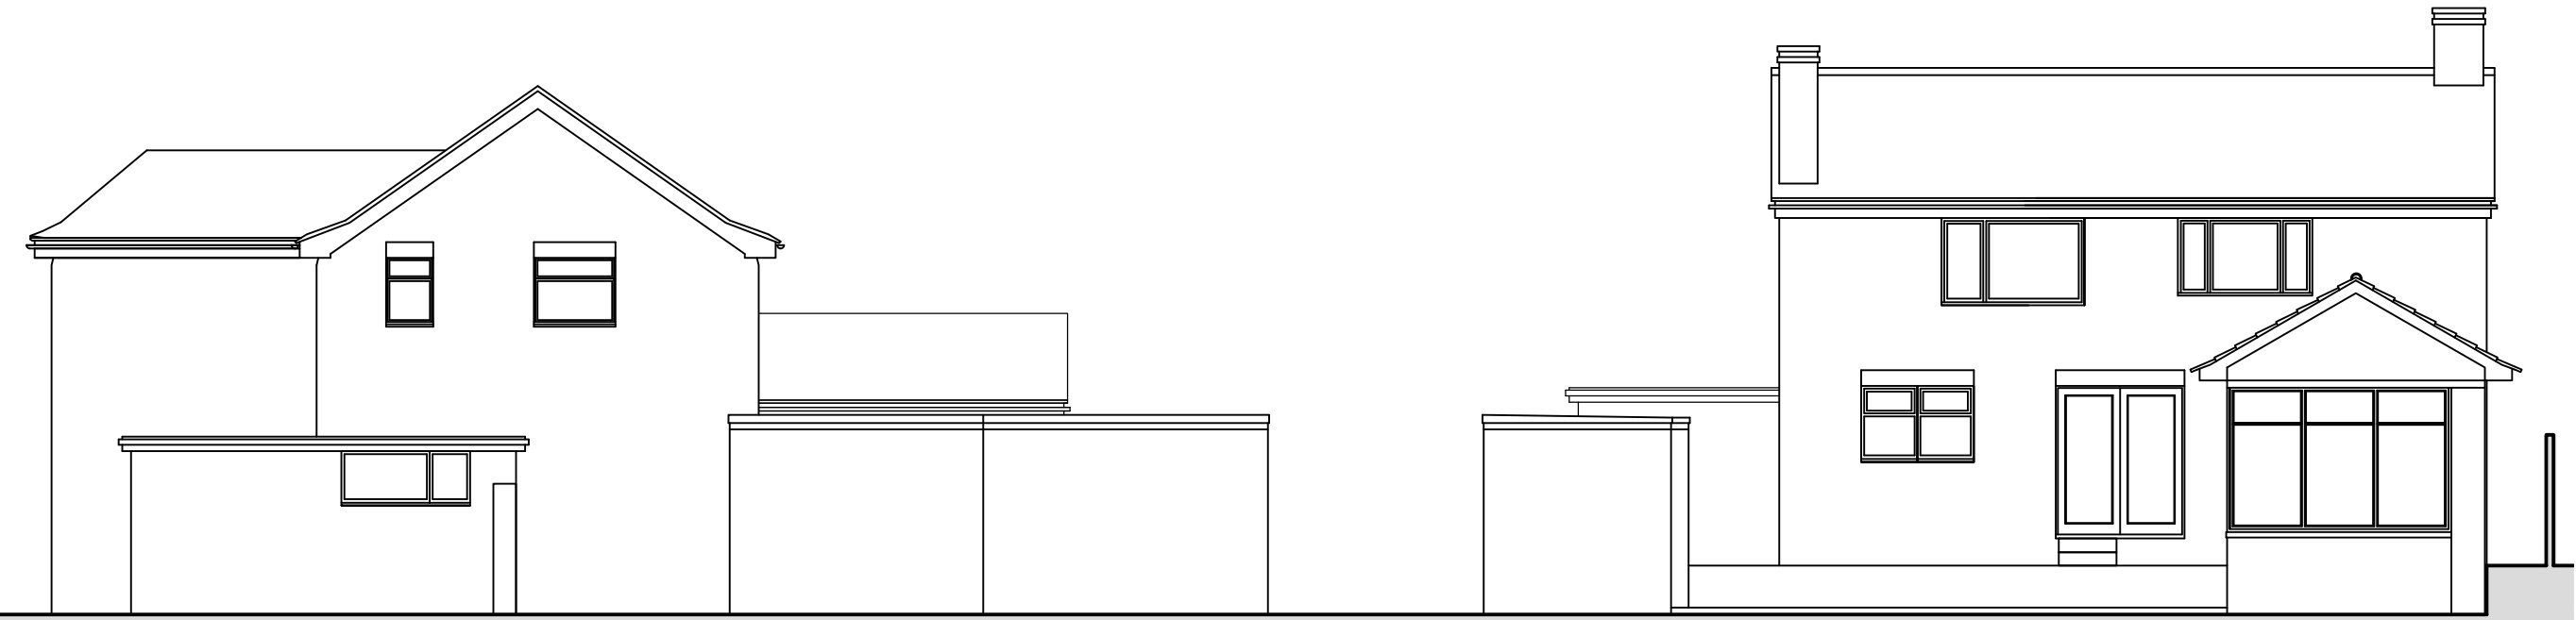

EXISTING SOUTH & EAST ELEVATIONS

scale 1:100 @ A1 and 1:200@A3

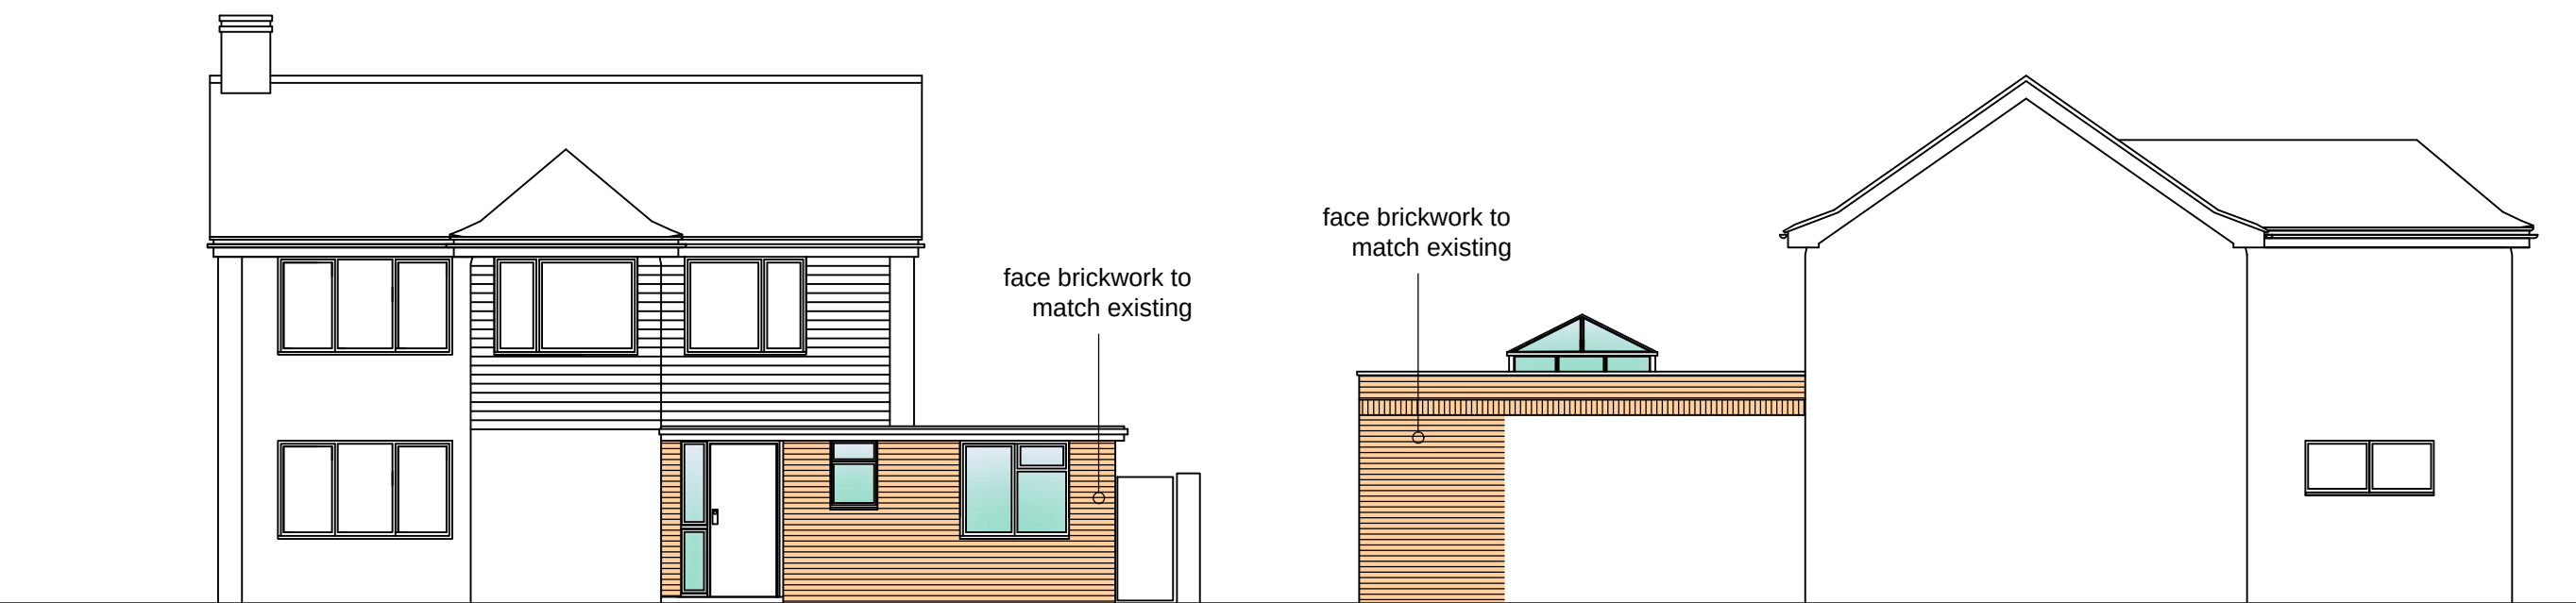


WEST ELEVATION

scale 1:100 @ A1 and 1:200@A3

NORTH ELEVATION

scale 1:100 @ A1 and 1:200@A3

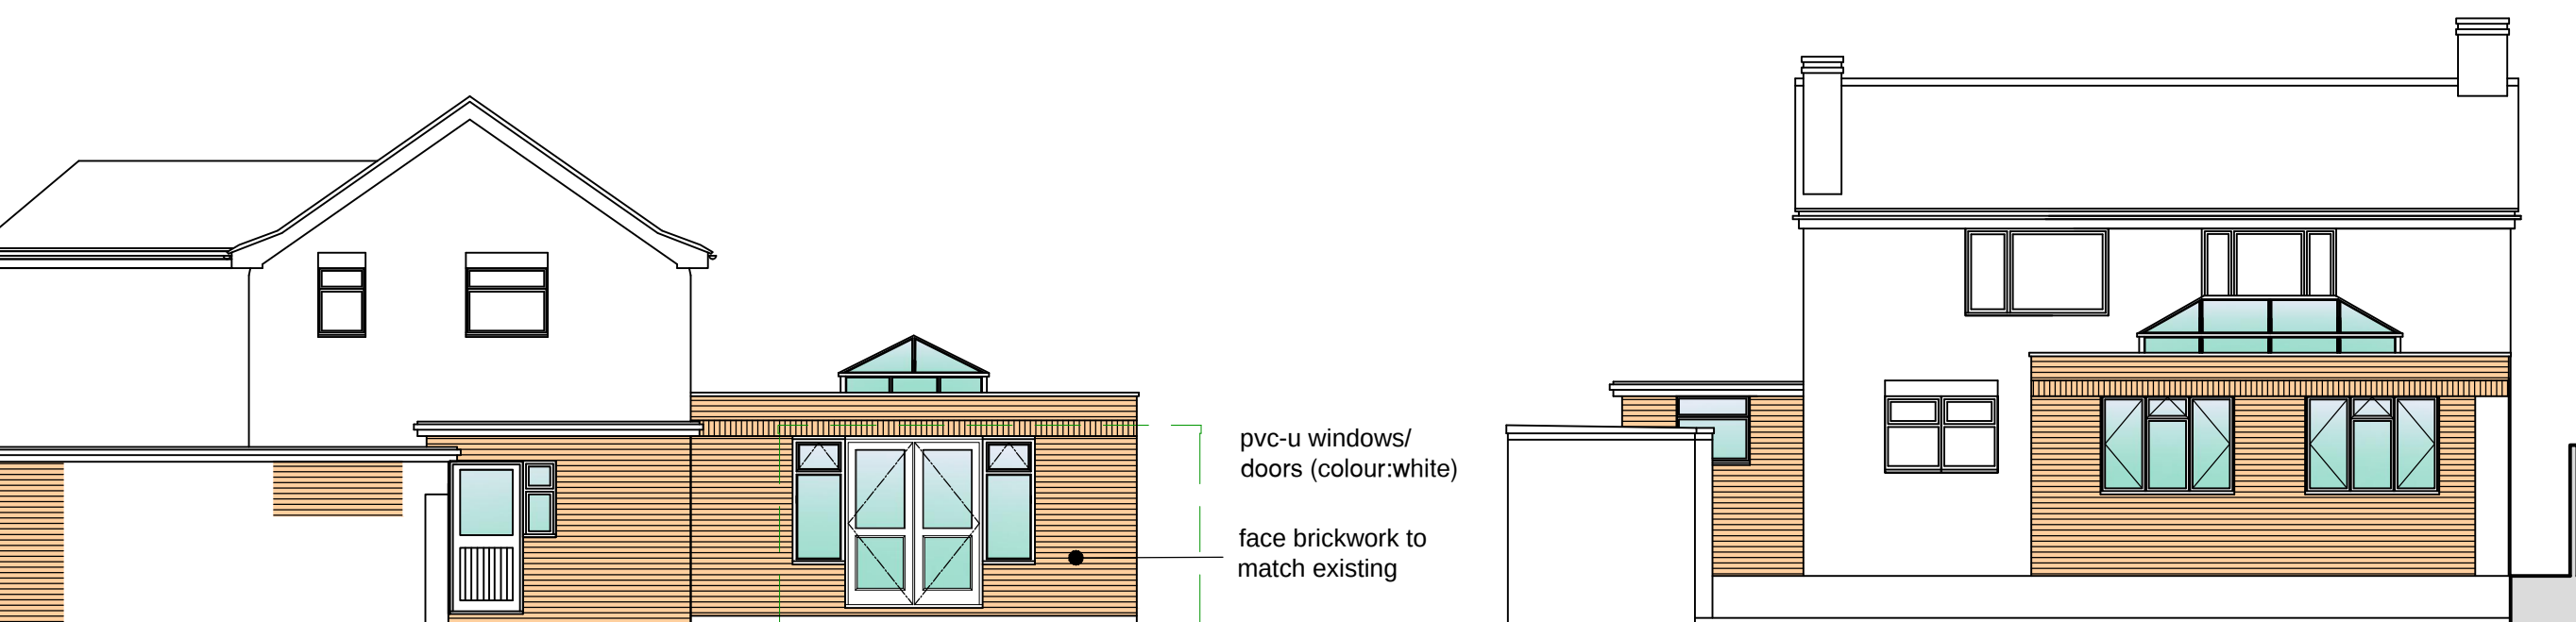


SOUTH ELEVATION

scale 1:100 @ A1 and 1:200@A3


EAST ELEVATION

scale 1:100 @ A1 and 1:200@A3

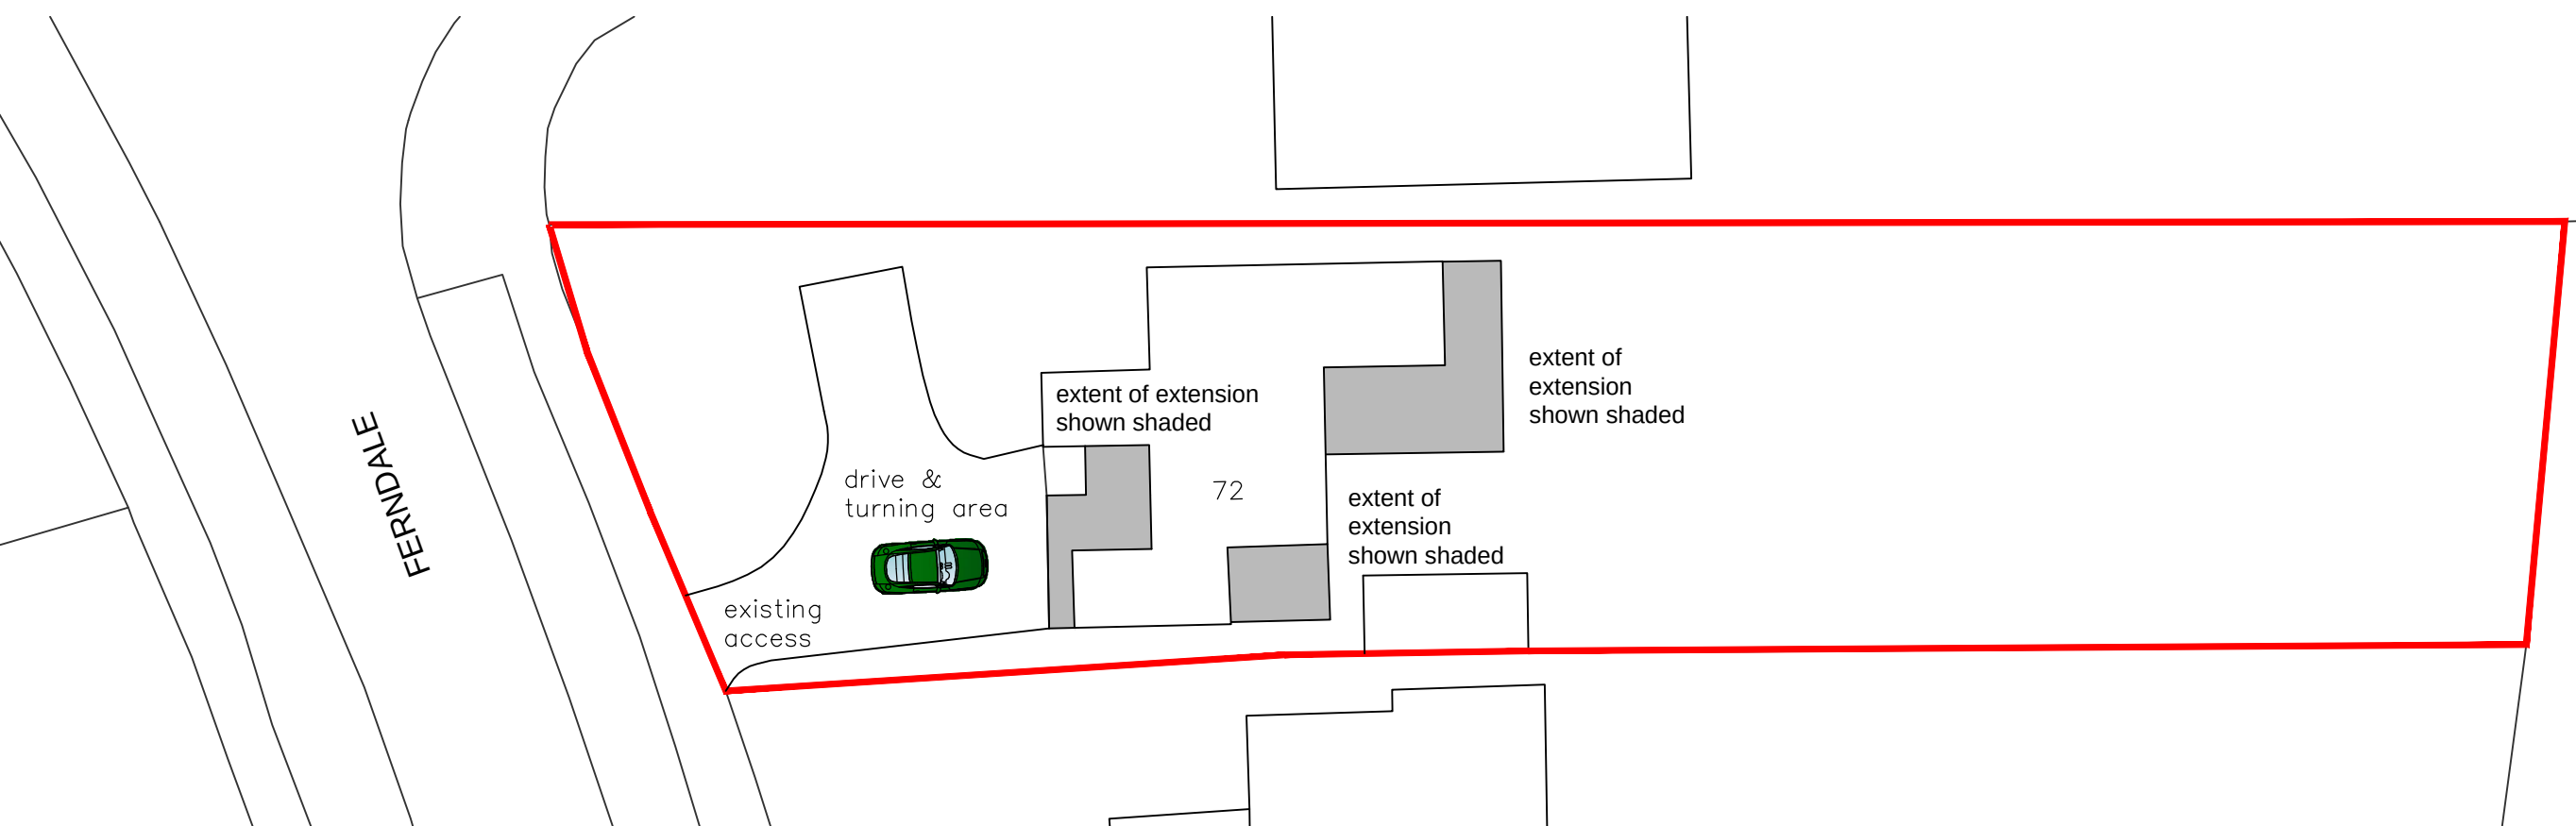


site / block plan

(A1 1:250 A3 1:500)

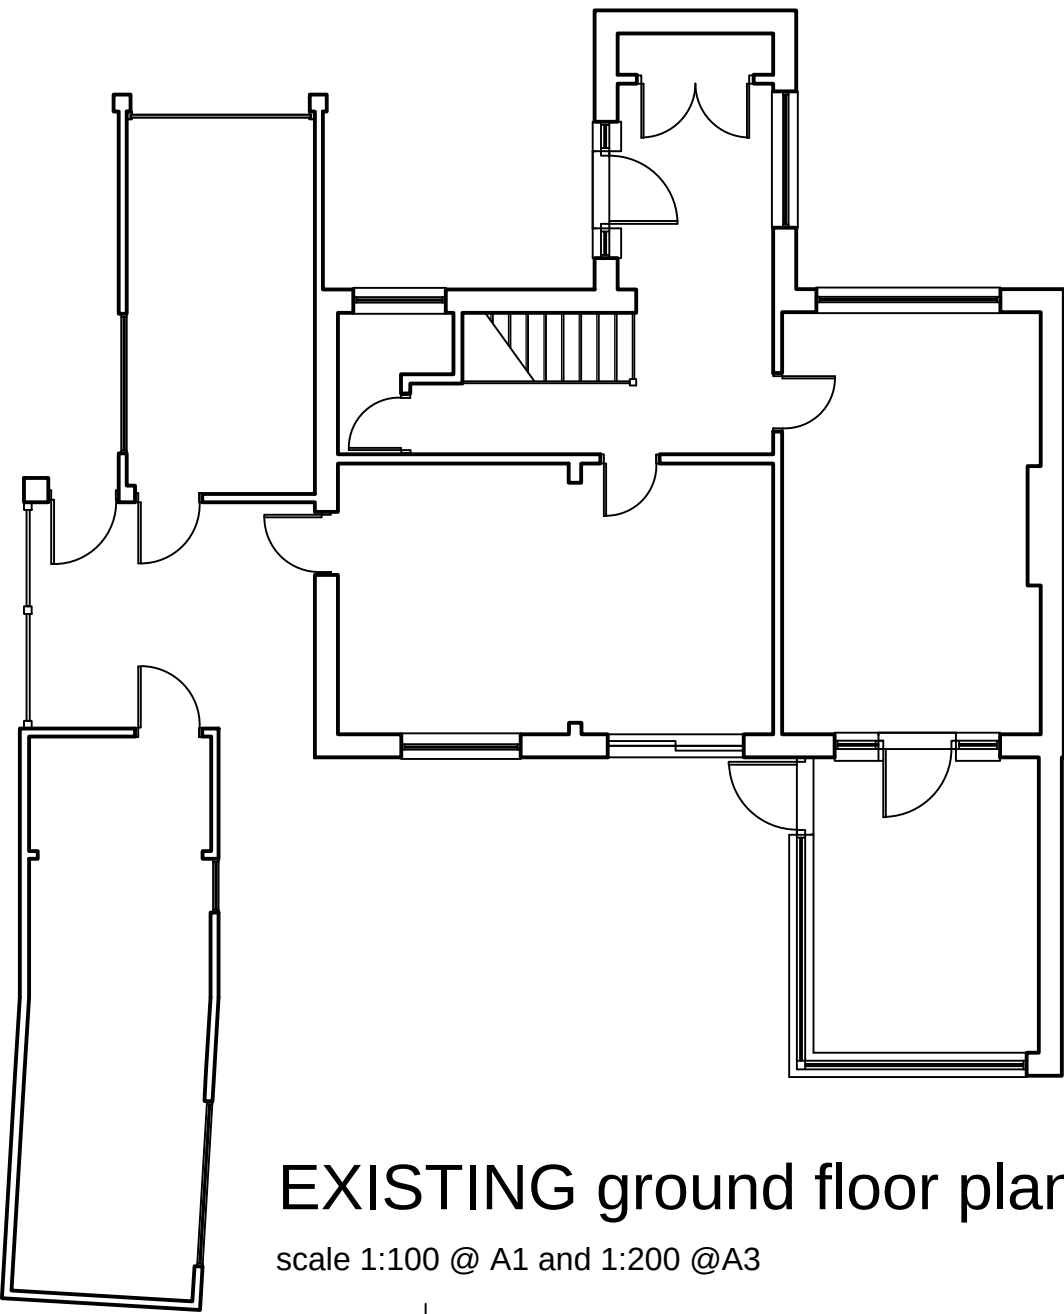


EXISTING ground floor plan

scale 1:100 @ A1 and 1:200 @A3


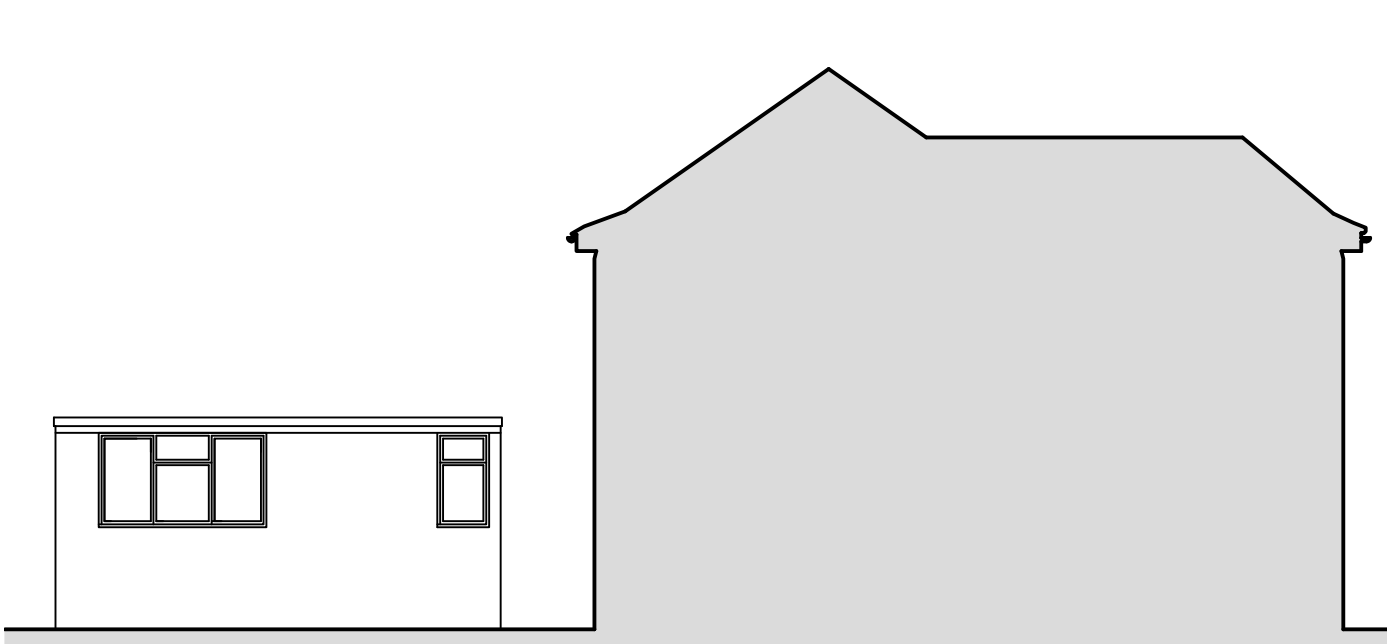


GARAGE ELEVATION

scale 1:100 @ A1 and 1:200 @A3
(AS EXISTING AND PROPOSED)

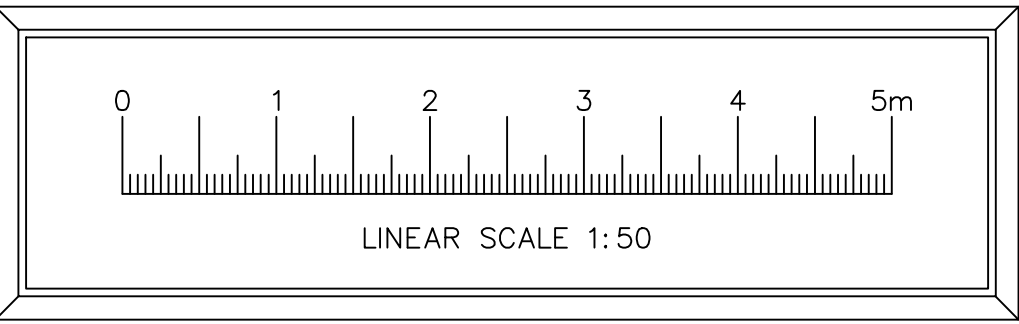

LINEAR SCALE 1:50

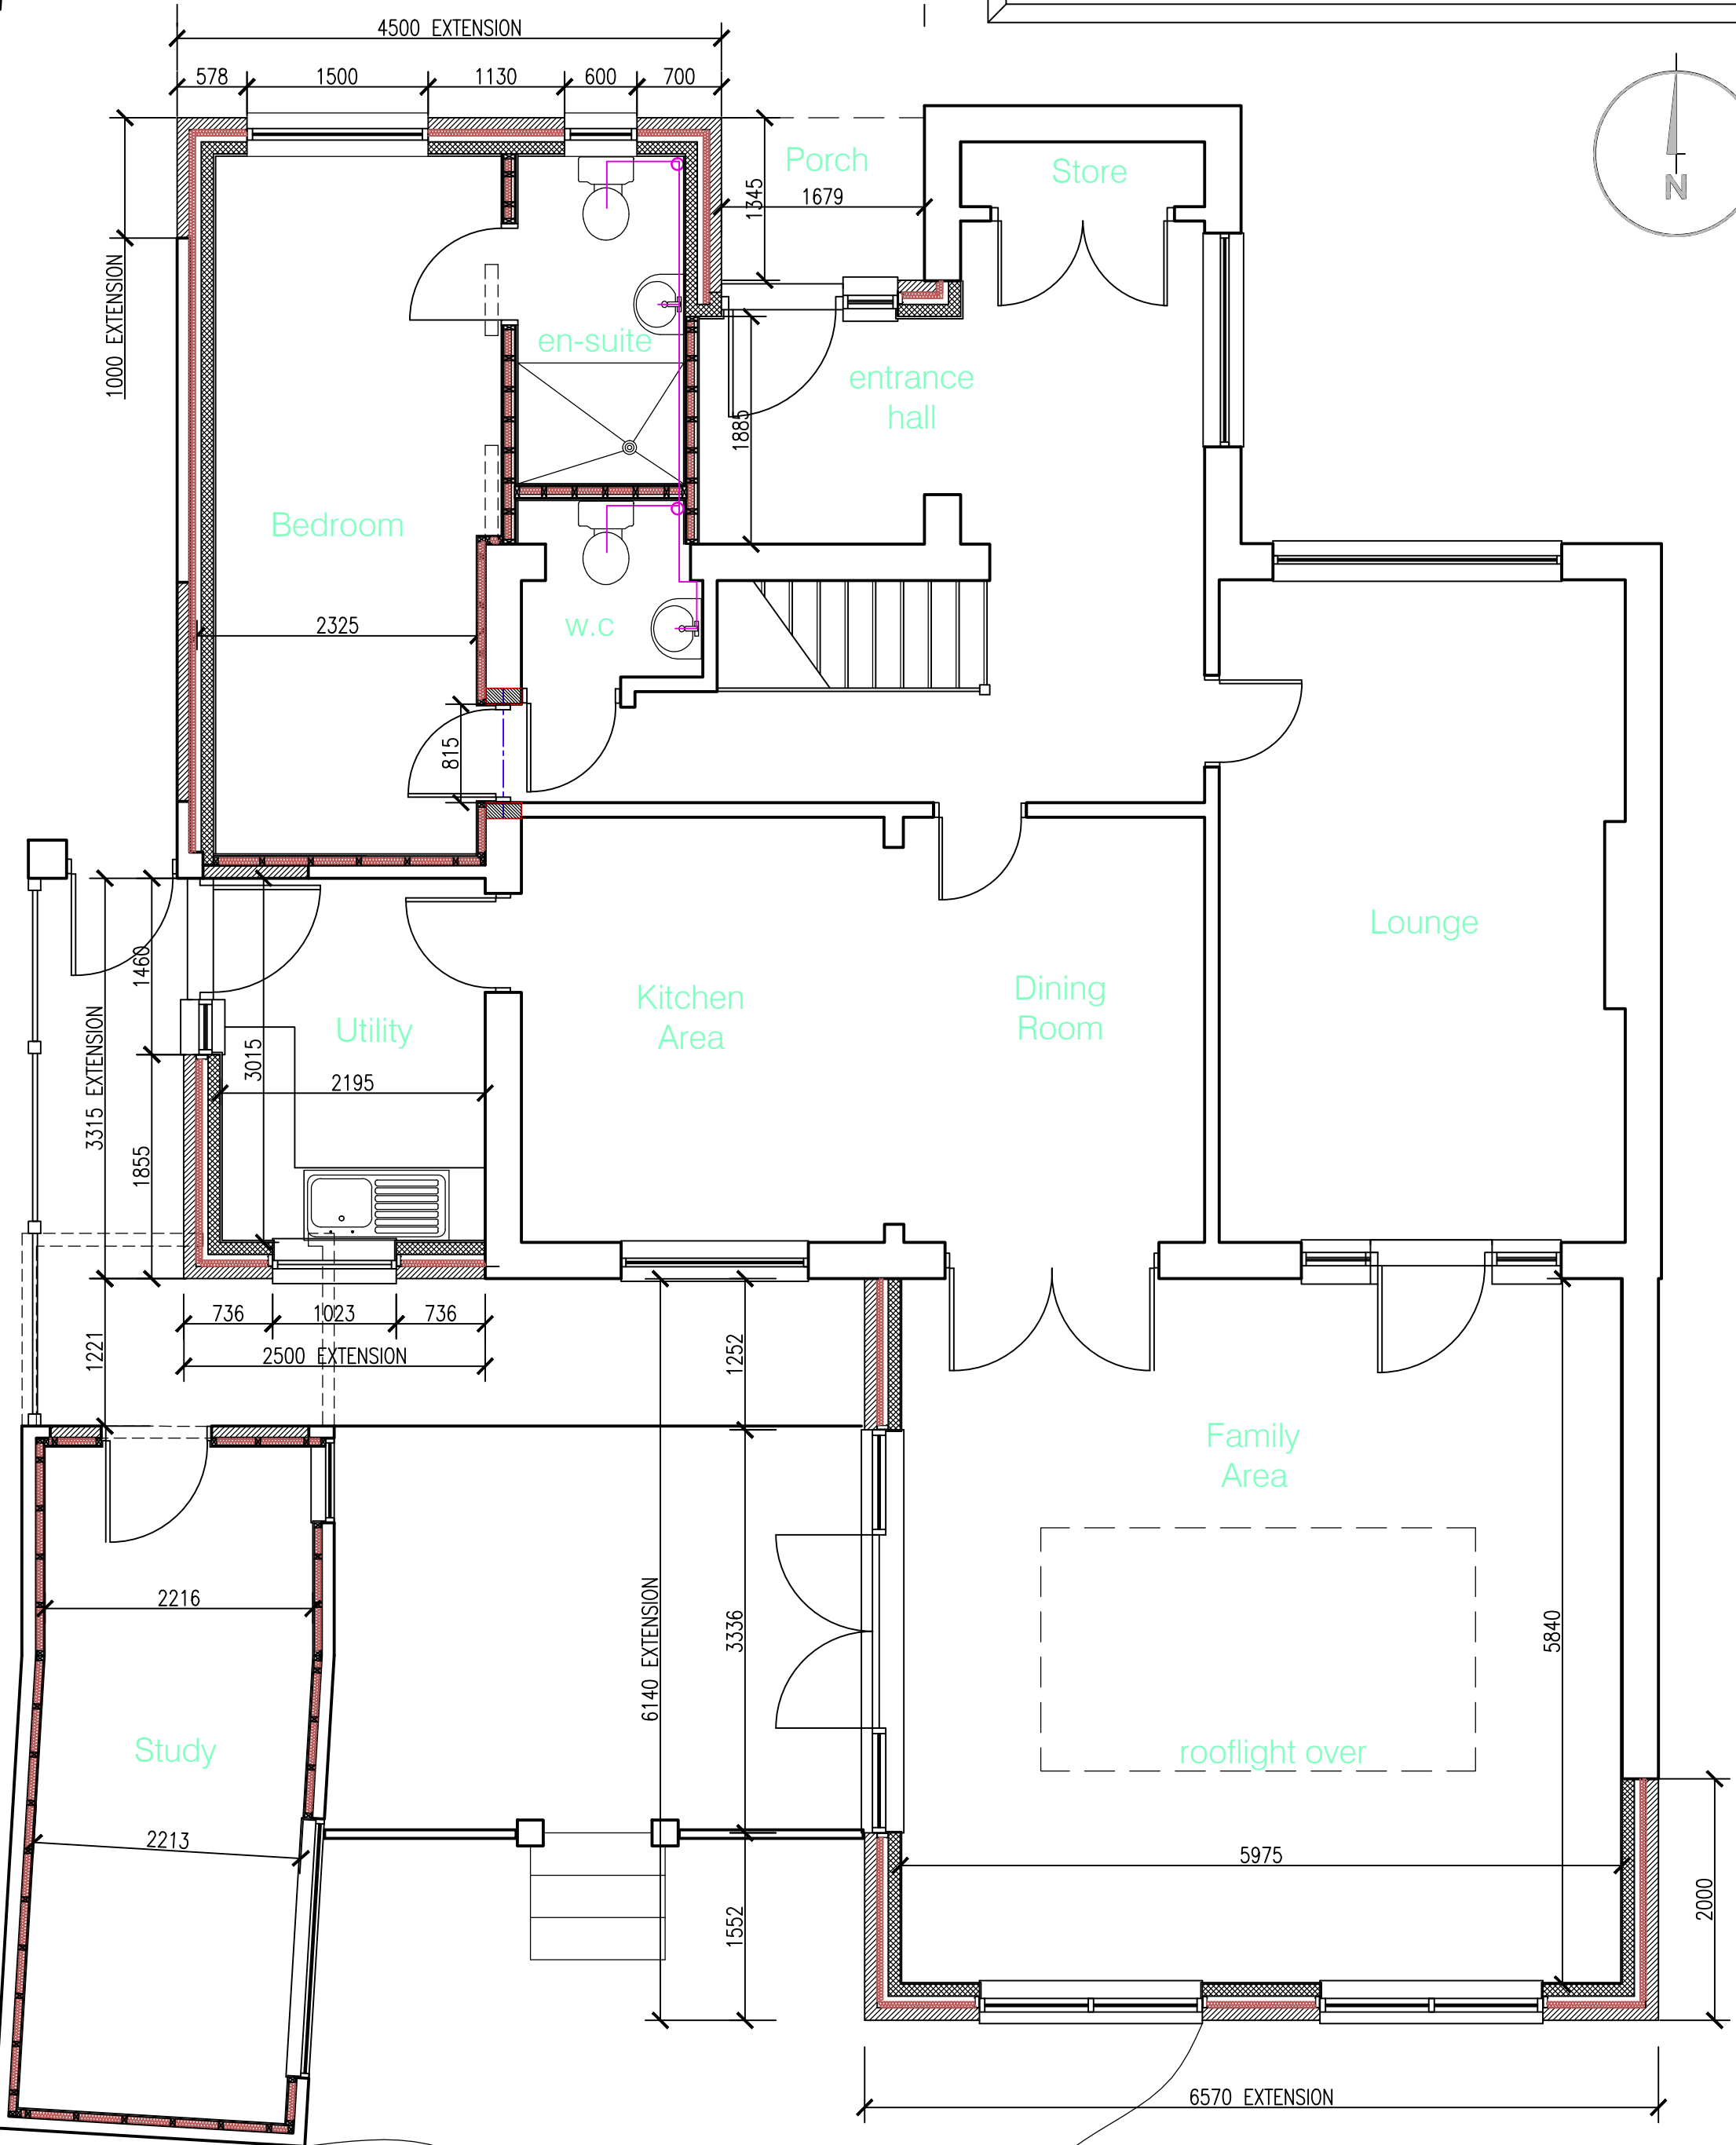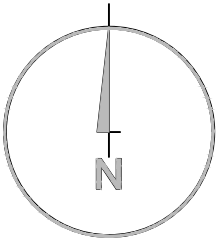

proposed ground floor plan

scale 1:50 @ A1 and 1:100 @A3

notes

this drawing is the copyright of the Holman Reading partnership llp and must not be reproduced in whole or part or used for the execution of works without their permission.

all dimensions to be checked on site prior to commencement of construction works and the architect notified of any discrepancy.

figured dimensions are to be used in preference to scaled dimensions.

no deviation from this drawing will be permitted without prior consent of the architect.

all drawings are prepared subject to a full measured and structural survey of the buildings and site.


all structural work is subject to the appointment of a structural engineer to confirm and agree the structural proposals.

os promap licence no. 100020449.

scale width 100mm @ a1 - 50mm @ a3

client

Mr & Mrs M Stone

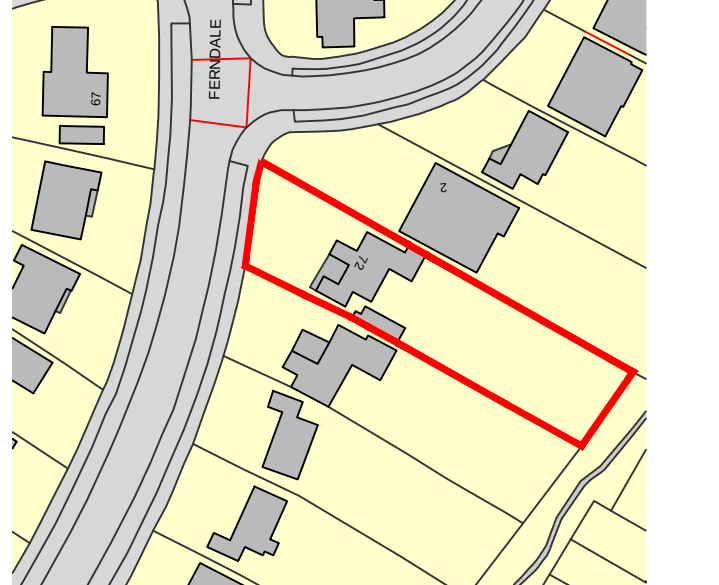

site location plan

(A1 1:1250 A3 1:625)

revision notes date drawn check

A Garage elevation added 24.11.15 mmh

hrp
architects

**holman reading
partnership llp**

18 Limberline Spur
hilsea, portsmouth, hampshire, po3 5hj

tel: 023 9269 1843
fax: 023 9263 9722
email: info@hrp-architects.com
website: hrp-architects.com

project	Proposed Alterations 72 Ferndale, Waterlooville		
detail	Proposed site & location plans and proposed elevations		
drawn	sgf	checked	
date	07-15	status	const.
a1 scale	a3 scale	rev	
as shown		8483 -01	A