



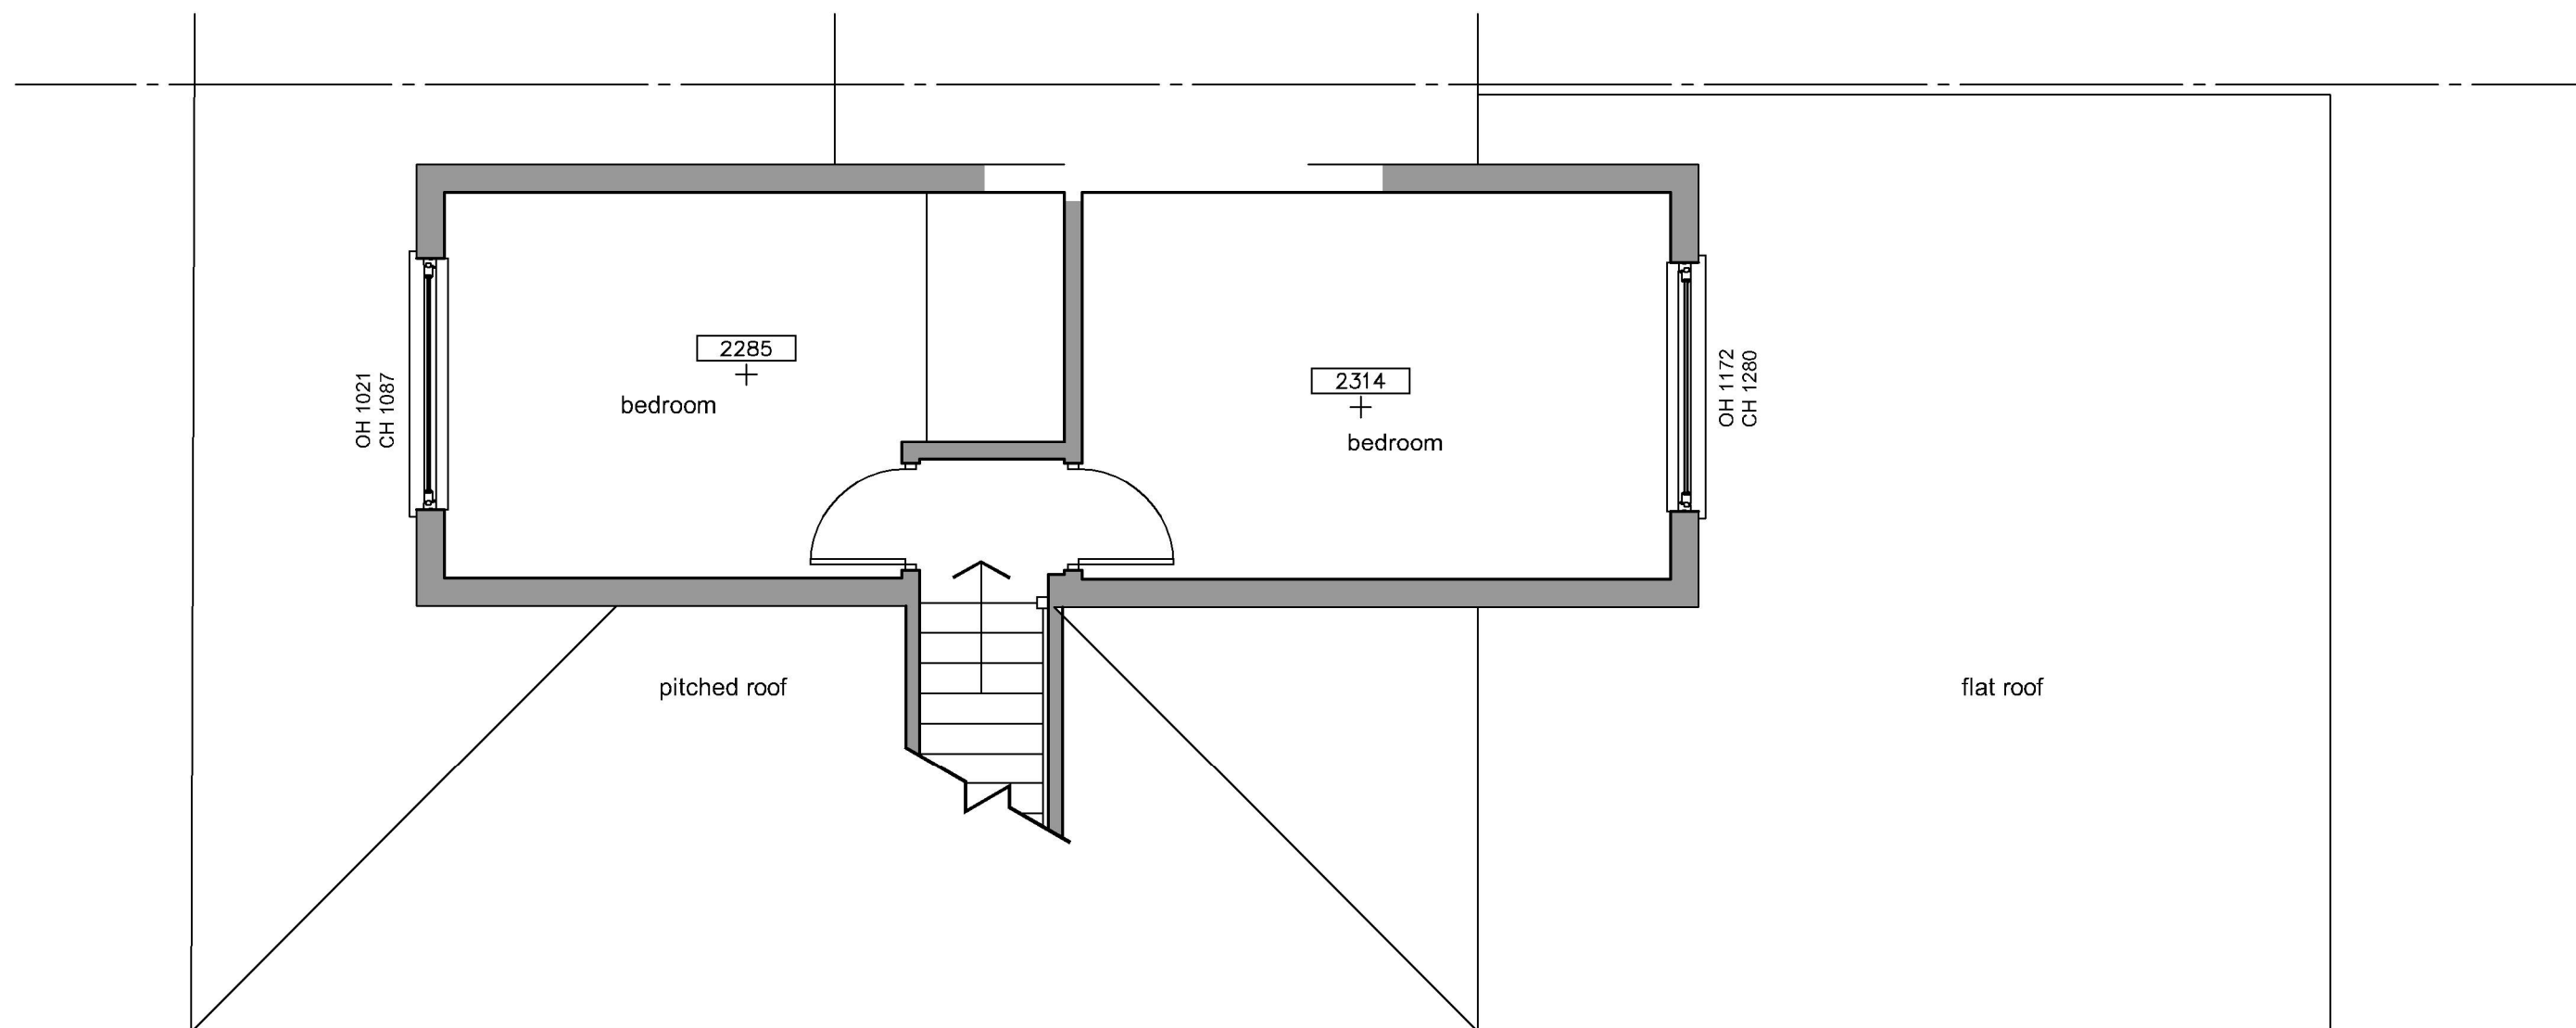

EXISTING FIRST FLOOR PLAN
SCALE 1:50

SCALE BAR 1:50

 

Note:
Do not Scale from this Drawing (except for planning approval).
All dimensions are in millimetres and to be checked on site.
All Dimensions relating to subcontractors or suppliers work
must be checked and agreed between the main contractor and
the sub-contractors and suppliers.

DRAWING TITLE -

EXISTING SURVEY -
EXISTING FIRST FLOOR PLAN

CLIENT -

Mr & Mrs Mound, 45 Park Avenue, Widley, Hants, PO7 5DN.

DATE -

June 2021

DRN -

gp

CHK -

-

SCALE -

1:50 @ A3

DRAWING REF -

21181 EX101

Rev

A

Gavin Page BA(hons)

tel. 07747 011252

email. gavin.page77@gmail.com

grp architectural design