


Proposed alterations and extension to 10 Bath Road | Emsworth | PO10 7EP

RBA Architects Ltd for Mr and Mrs T Doran

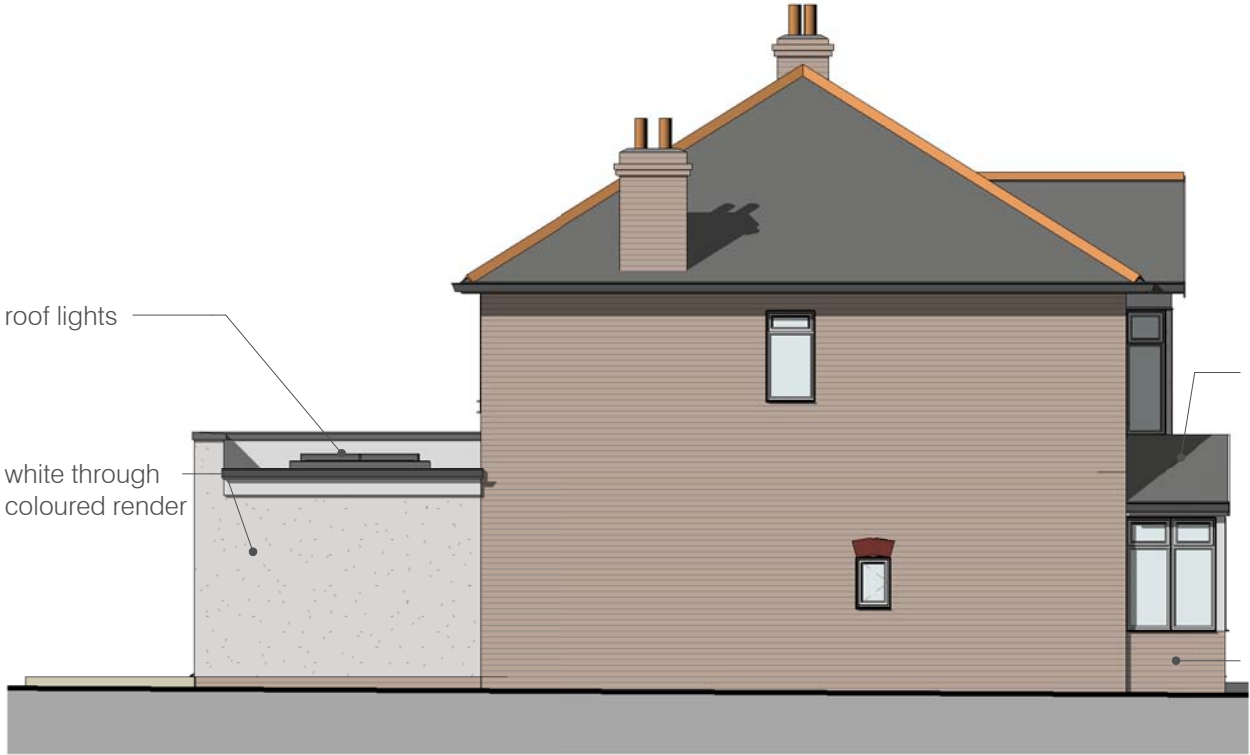


3. Proposed - East
scale 1 : 100




4. Proposed - South
scale 1 : 100



5. Proposed - West
scale 1 : 100

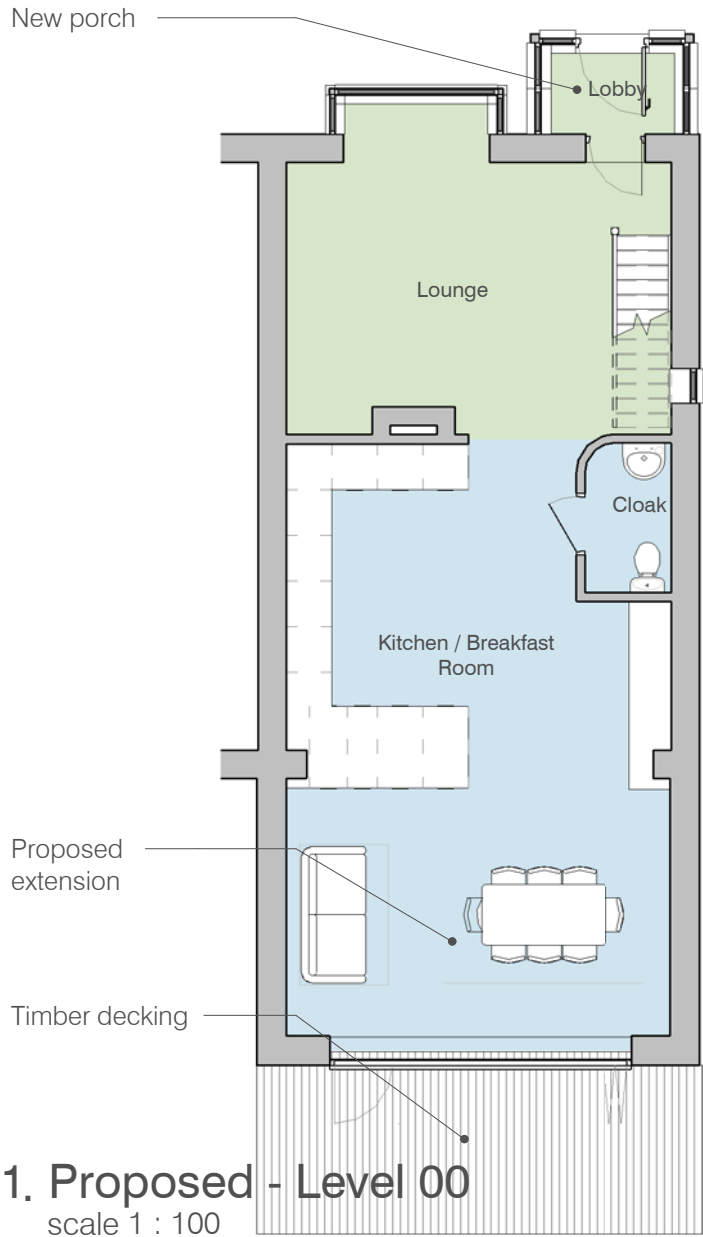

1. Proposed - Level 00
scale 1 : 100

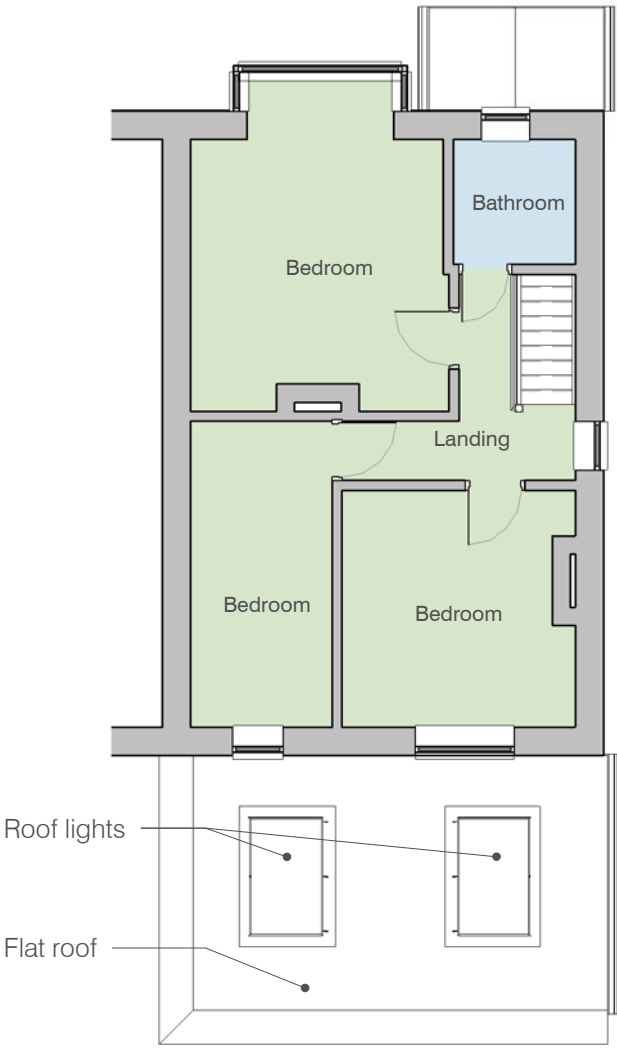

2. Proposed - Level 01
scale 1 : 100



6. 3D View 1
scale



7. 3D View 2
scale

notes

Permission is granted to scale from this drawing for the purposes of Local Authority Planning Approval only. Please verify that the information is correctly printed to scale by checking the control bar below.

0mm 20 40

In all other circumstances DO NOT scale from this drawing, please contact this office for any additional information required. Contractors, Sub Contractors and Suppliers are to check all relevant dimensions and levels of site and building before commencing any shop drawings or building work.

RIBA Chartered Practice

Ordinance Survey information is reproduced under Crown Copyright 2007 ©. All rights Reserved. Licence number 100020449.

This drawing is the copyright of RBA Ltd ©

This drawing must be read in conjunction with related RBA drawings as scheduled in the Drawing Register. This drawing must also be read in conjunction with the following consultants, specialists & sub-contractors drawings:

drawing number	consultant name	revision
----------------	-----------------	----------

RevD1: Planning Application	15/06/16	RJB	RDV
RevP2: Porch added to East elevation	28/05/16	RJB	RDV
revisions	date	author	QA level to

THE LECTURE ROOMS
CARNEGIE LIBRARY
FRATTON ROAD
PORTSMOUTH
PO1 5EZ
t: 023 9275 3672
e: mail@rba-architects.co.uk
w: www.rba-architects.co.uk

project
Proposed Alterations and Extension
10 Bath Road, Emsworth PO10 7EP

drawing
Proposed Plans, Elevations and 3D View

scale	date	author	author
1 : 100	@ A3 24/05/2016	RJB	RDV
job no	drawing no	rev	
1606	1.001		D1

Revision Codes : P=Preliminary D=Design Stage T=Tender Issue C=Construction Issue