




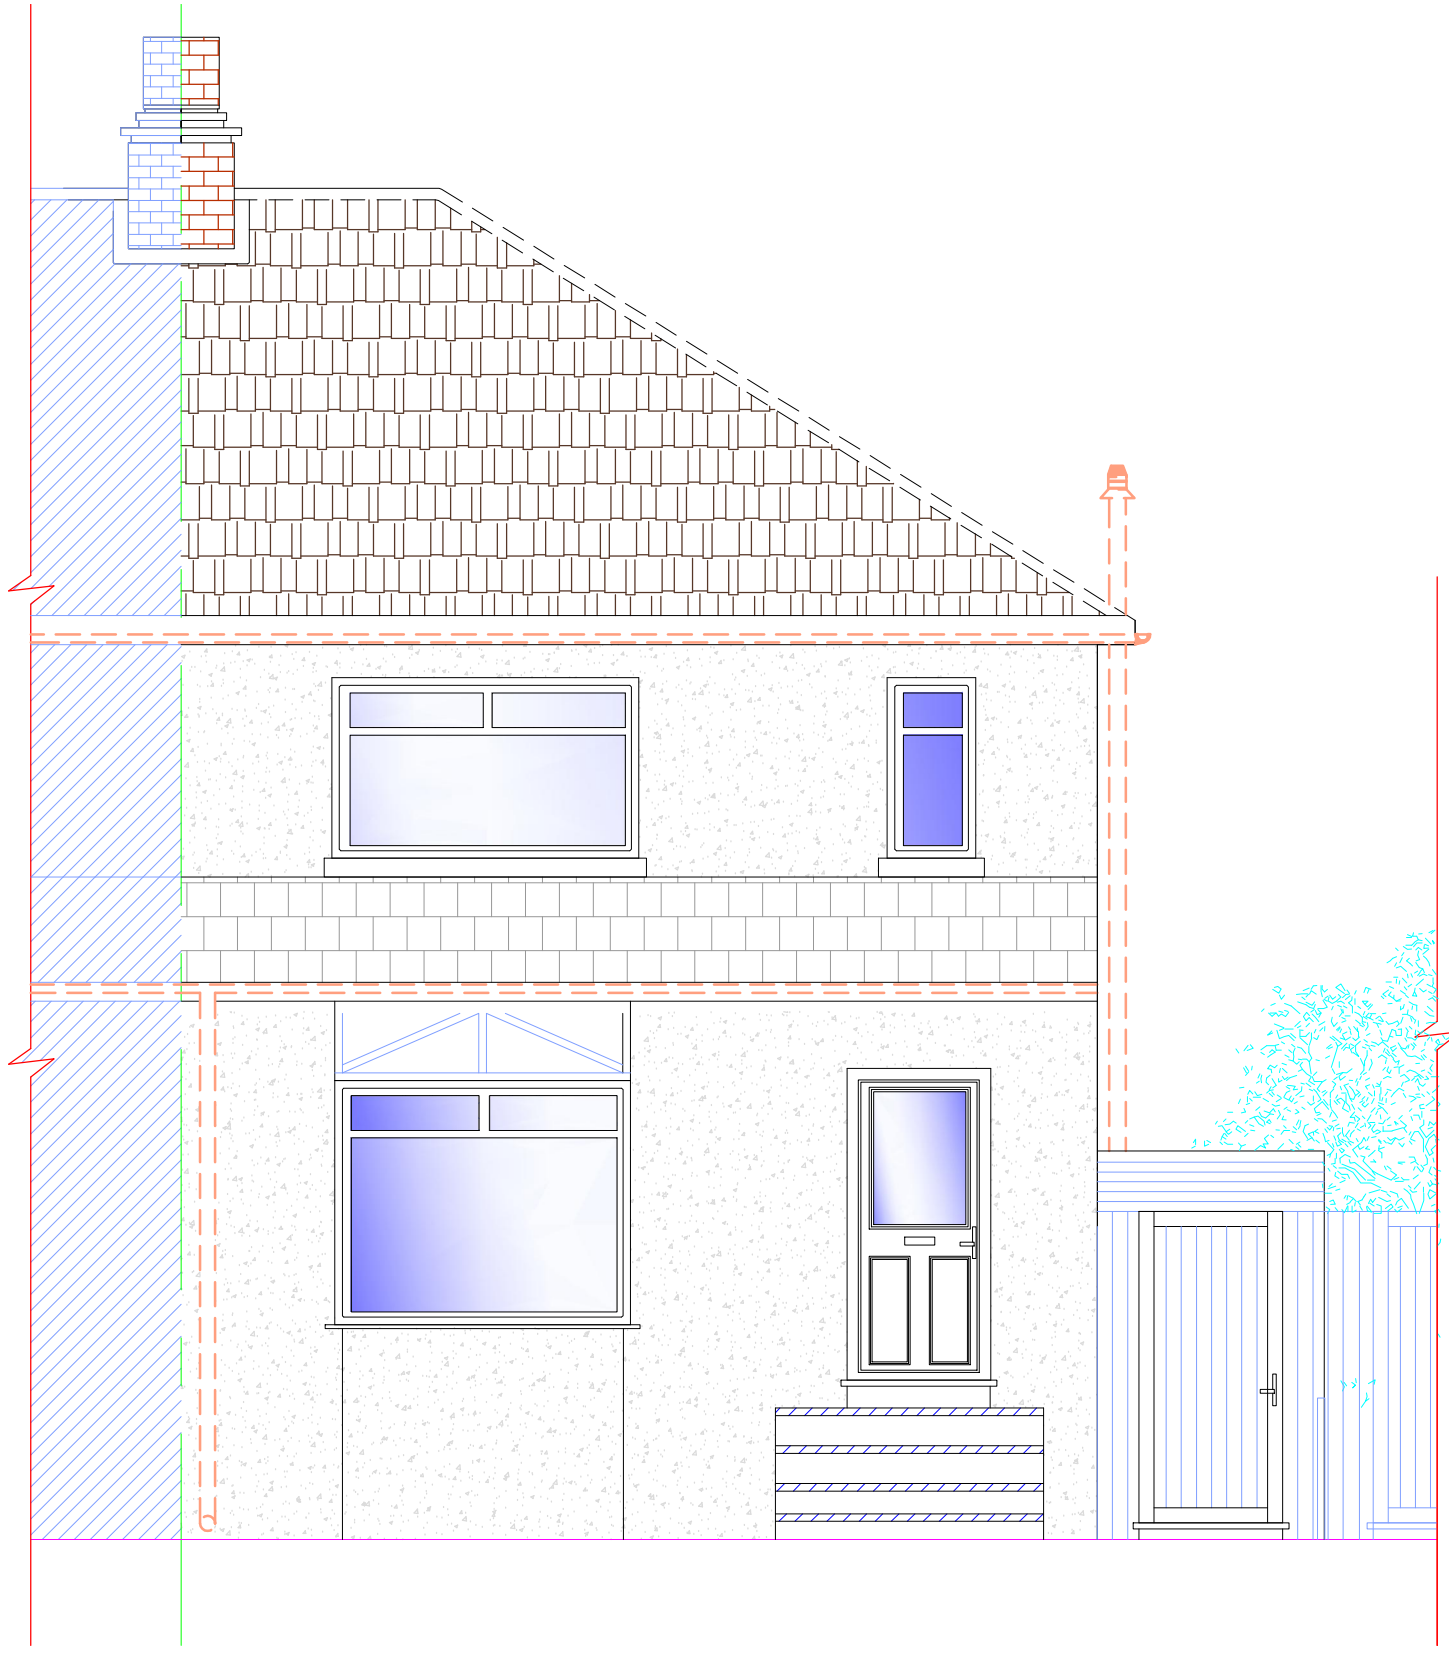


1 EXISTING FRONT ELEVATION
1:50

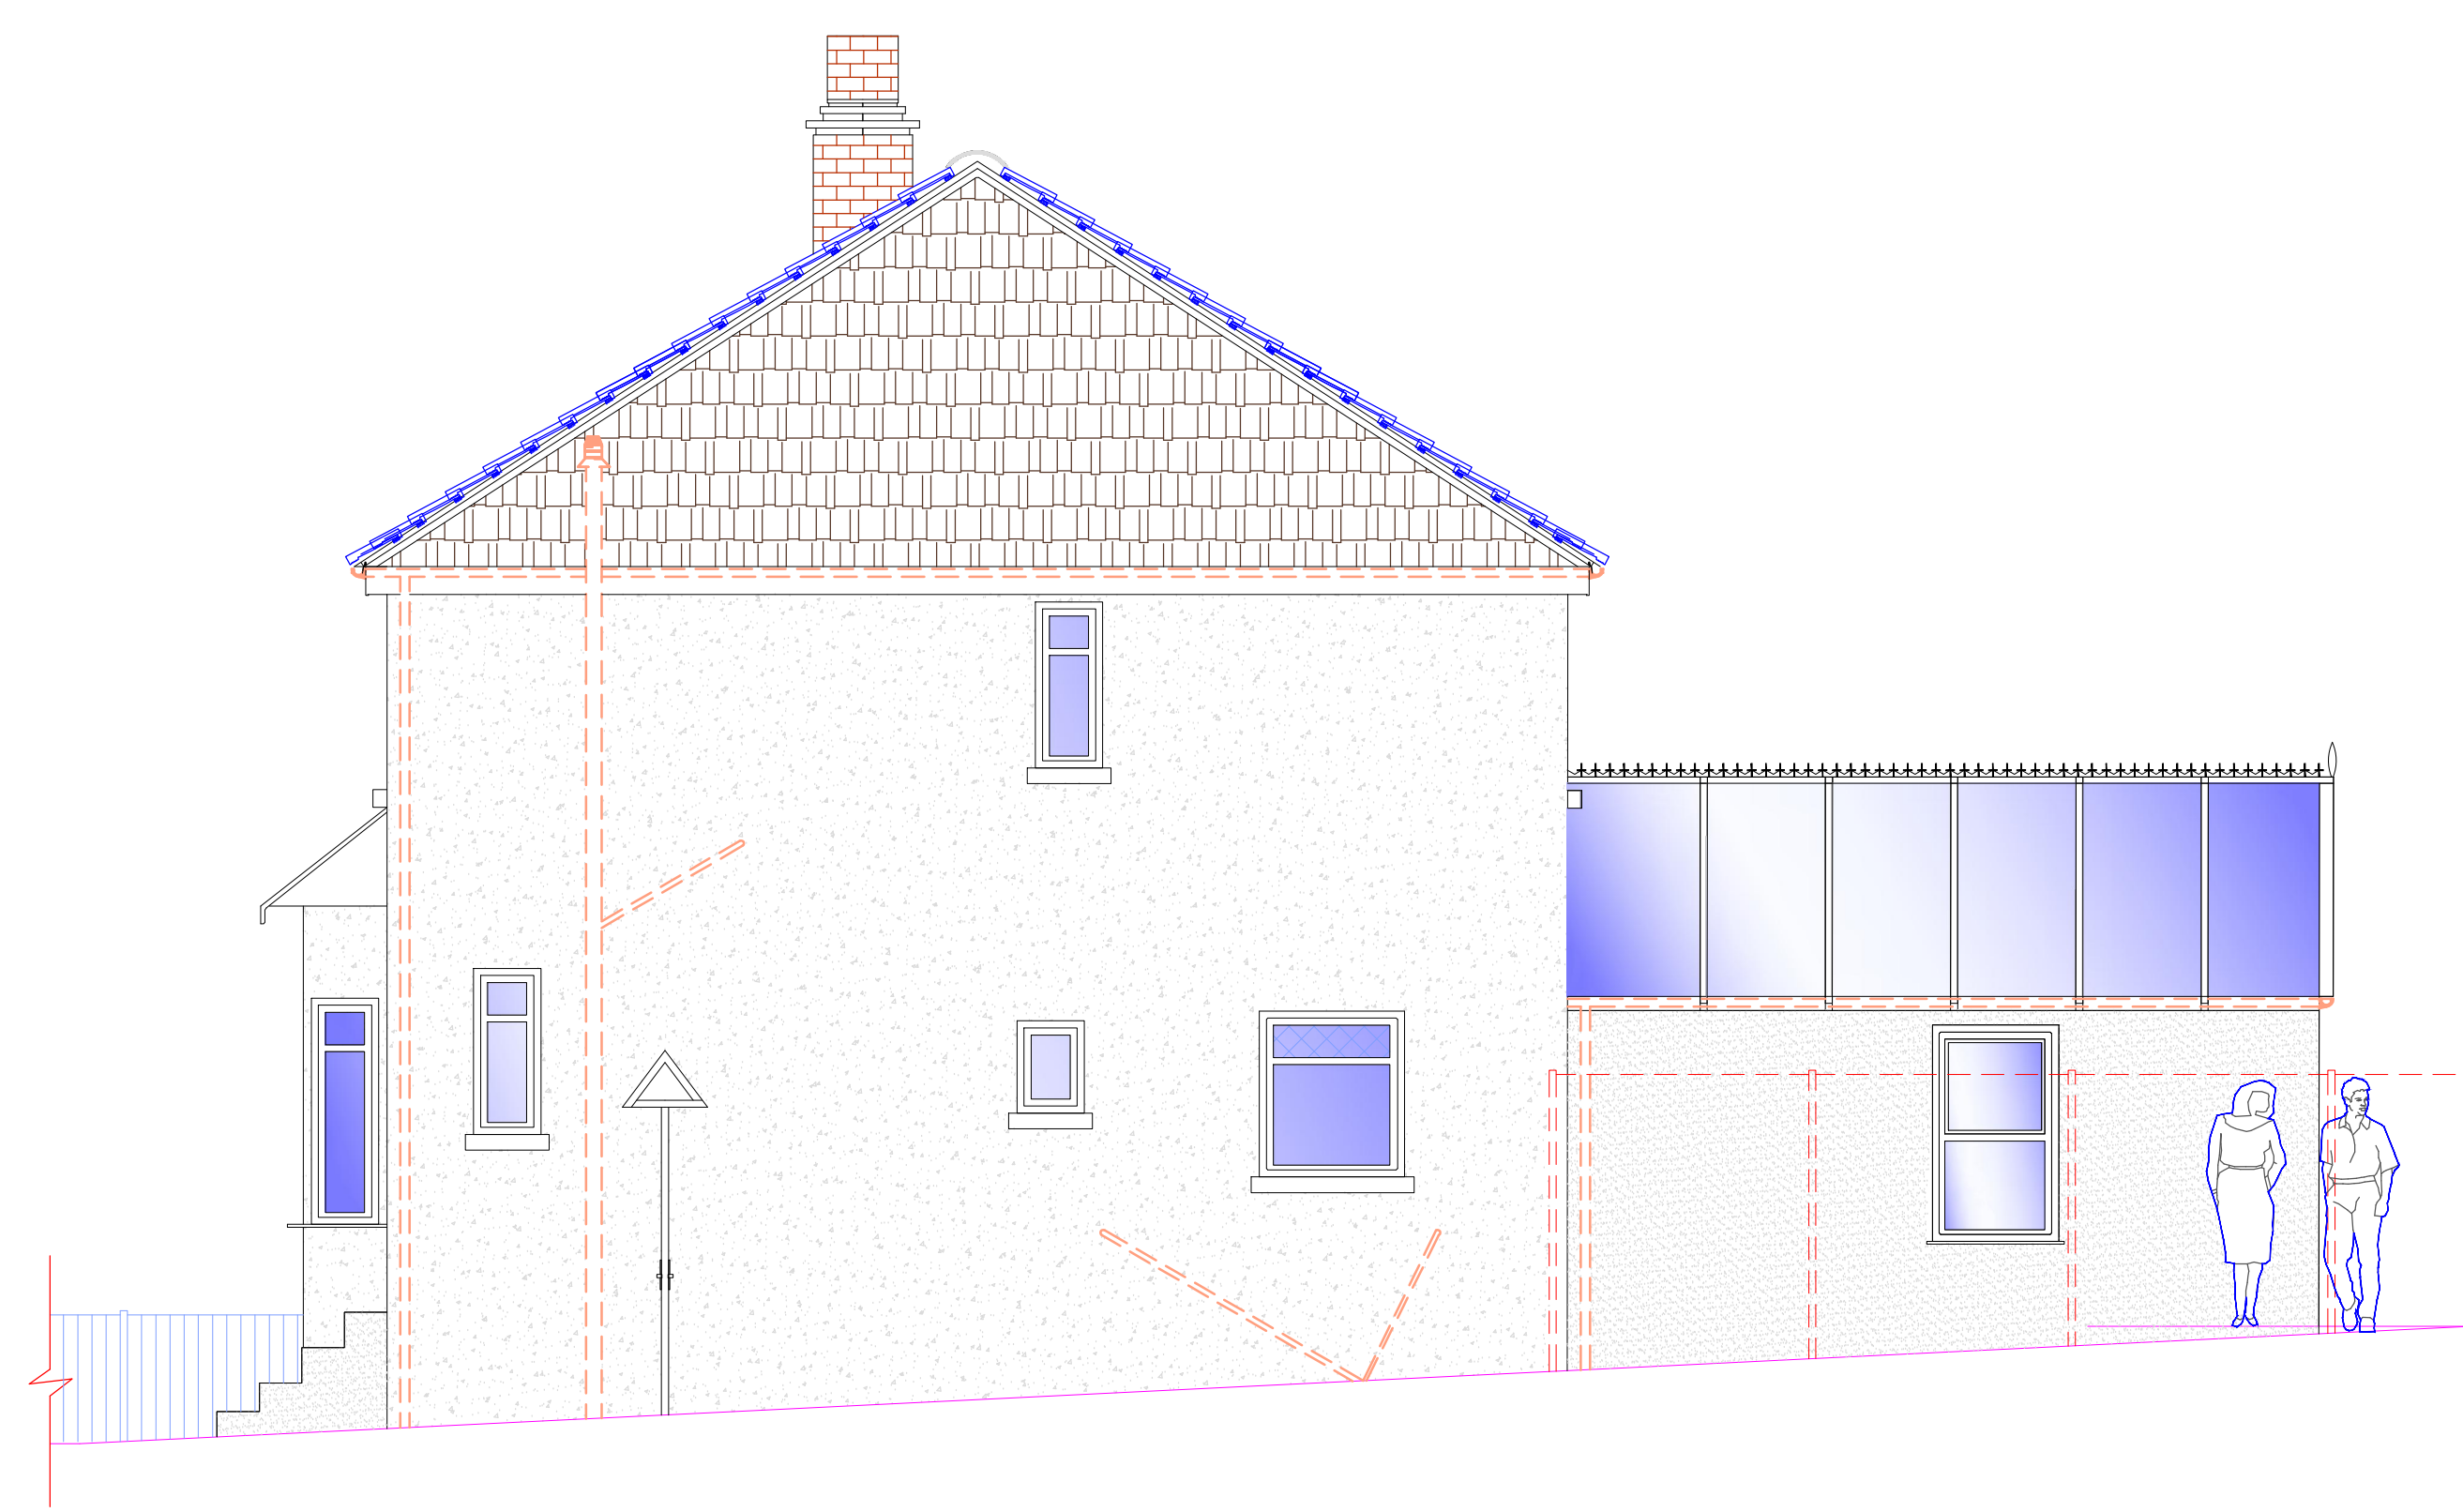


2 EXISTING SIDE ELEVATION
1:50

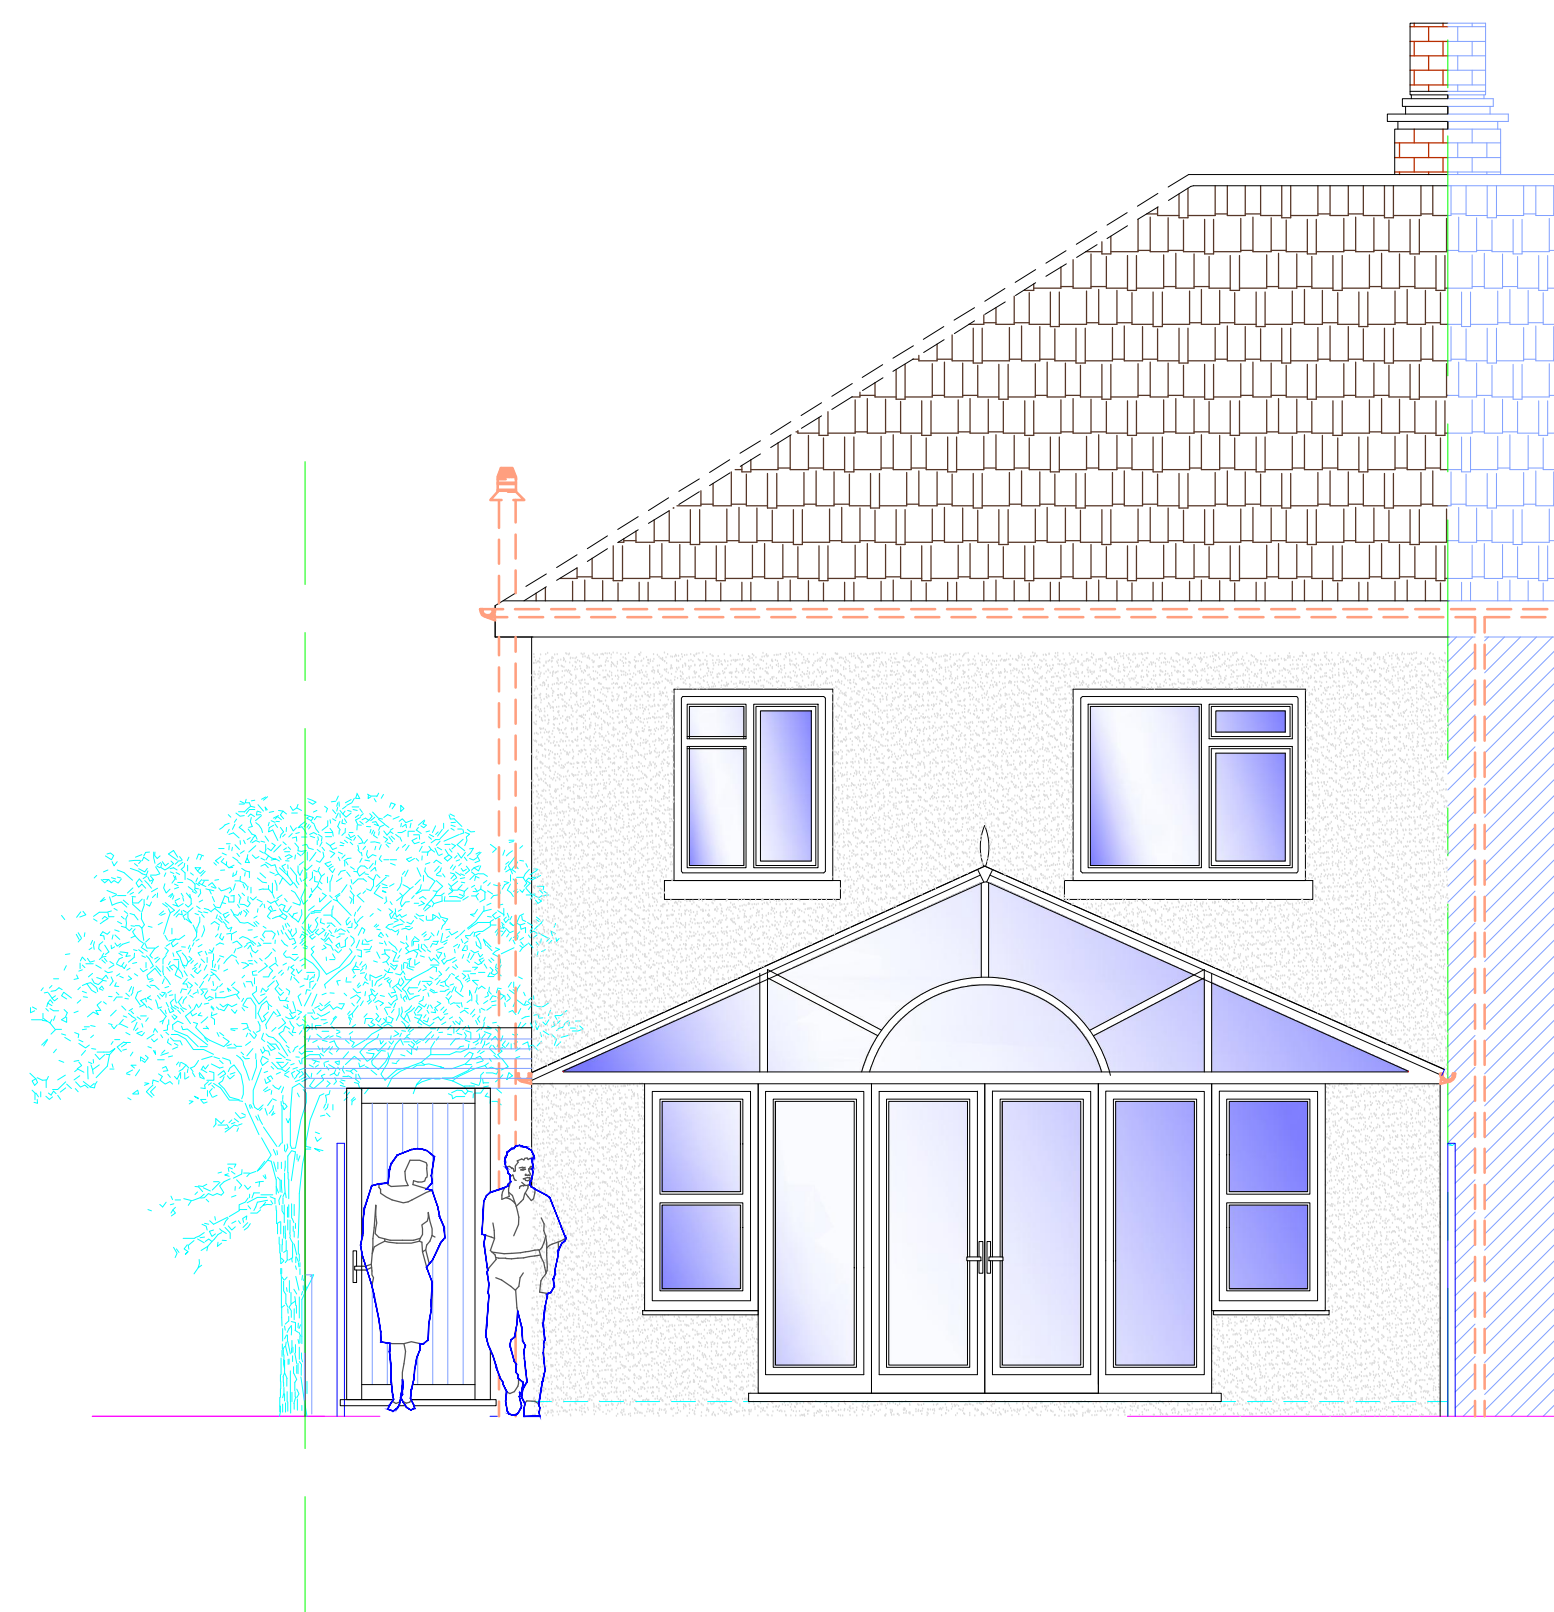


3 EXISTING REAR ELEVATION
1:50

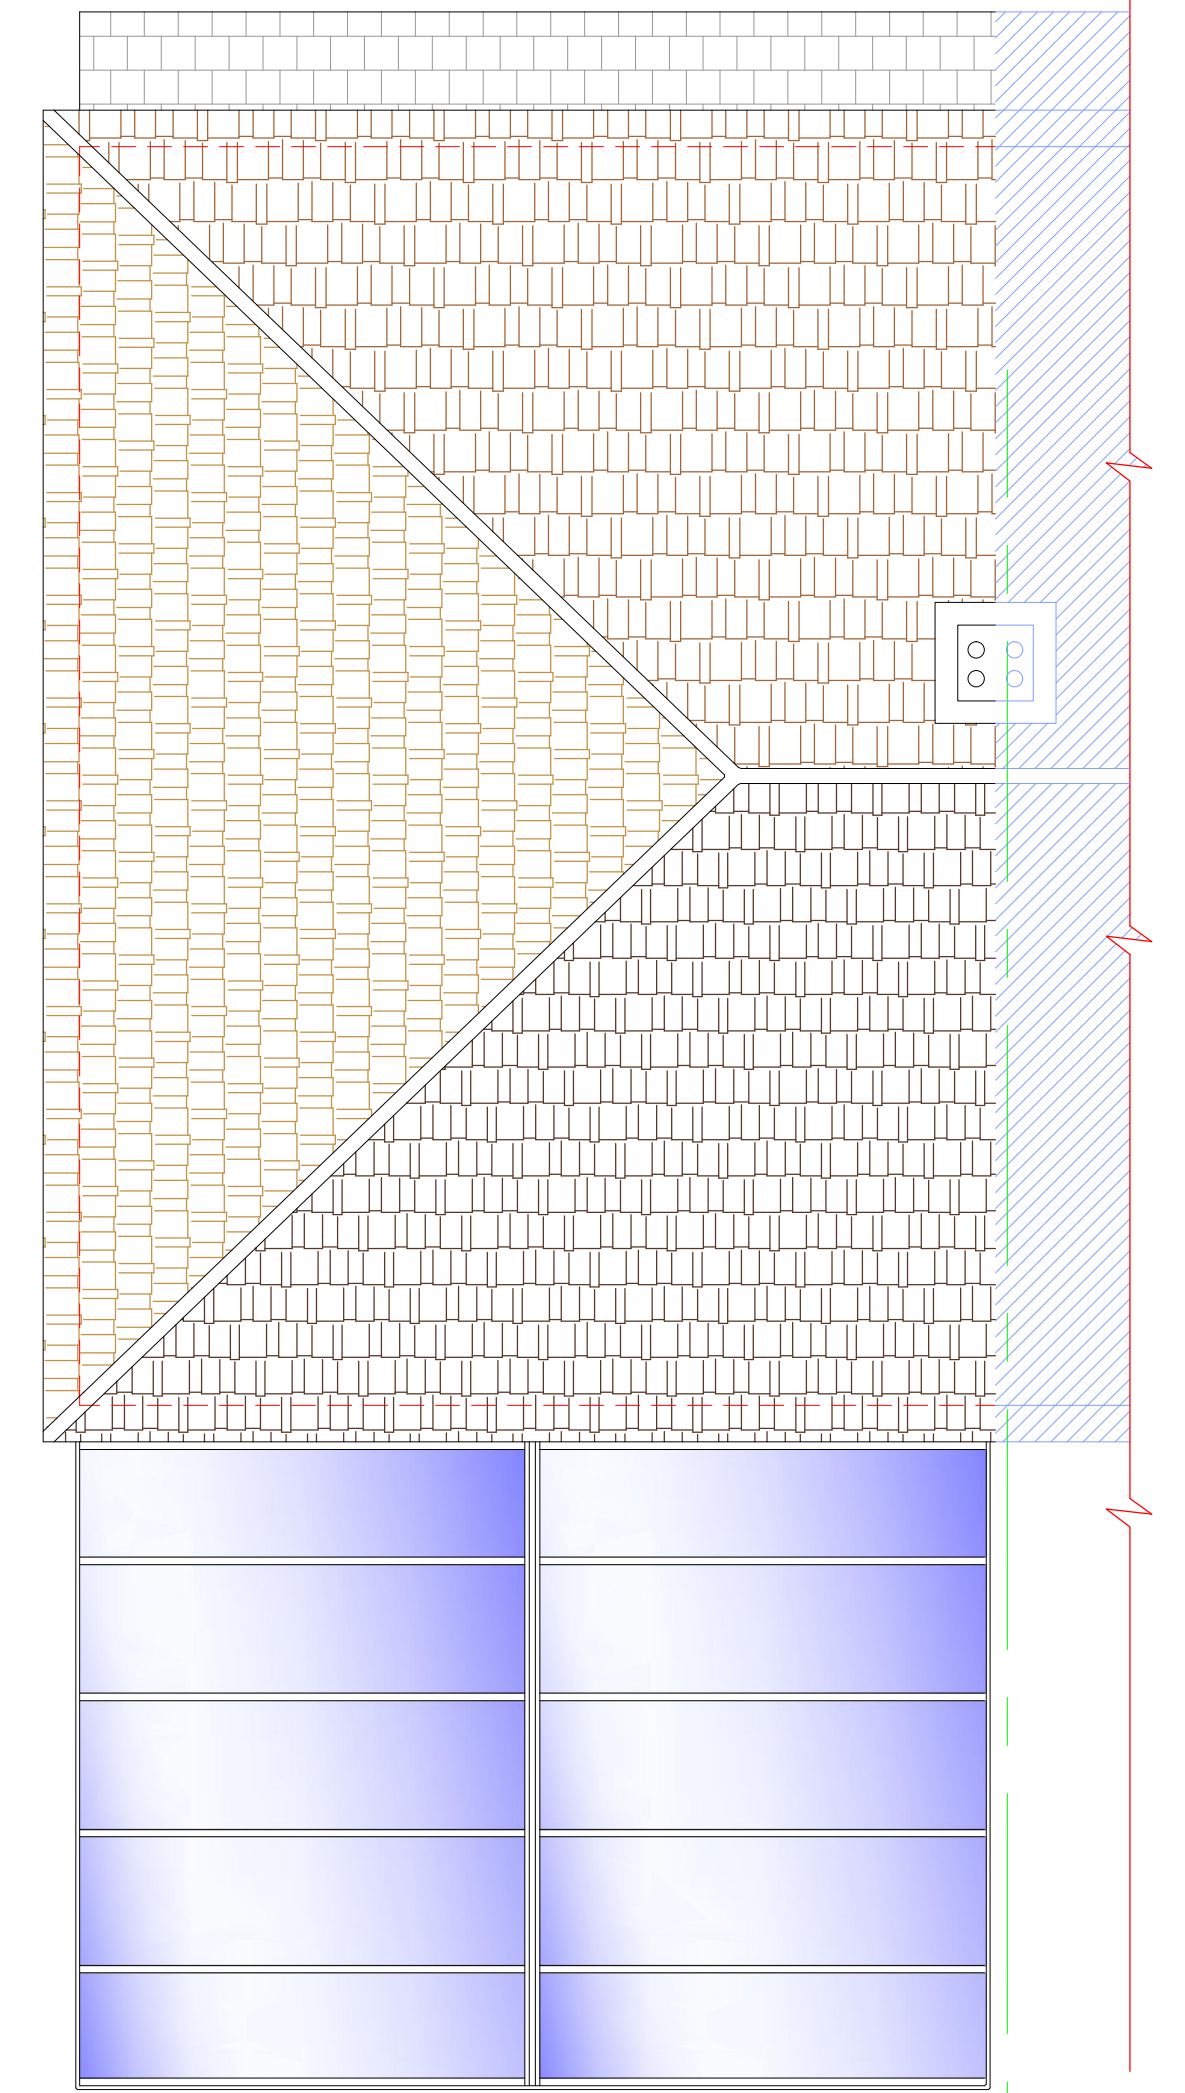


4 EXISTING ROOF PLAN
1:50

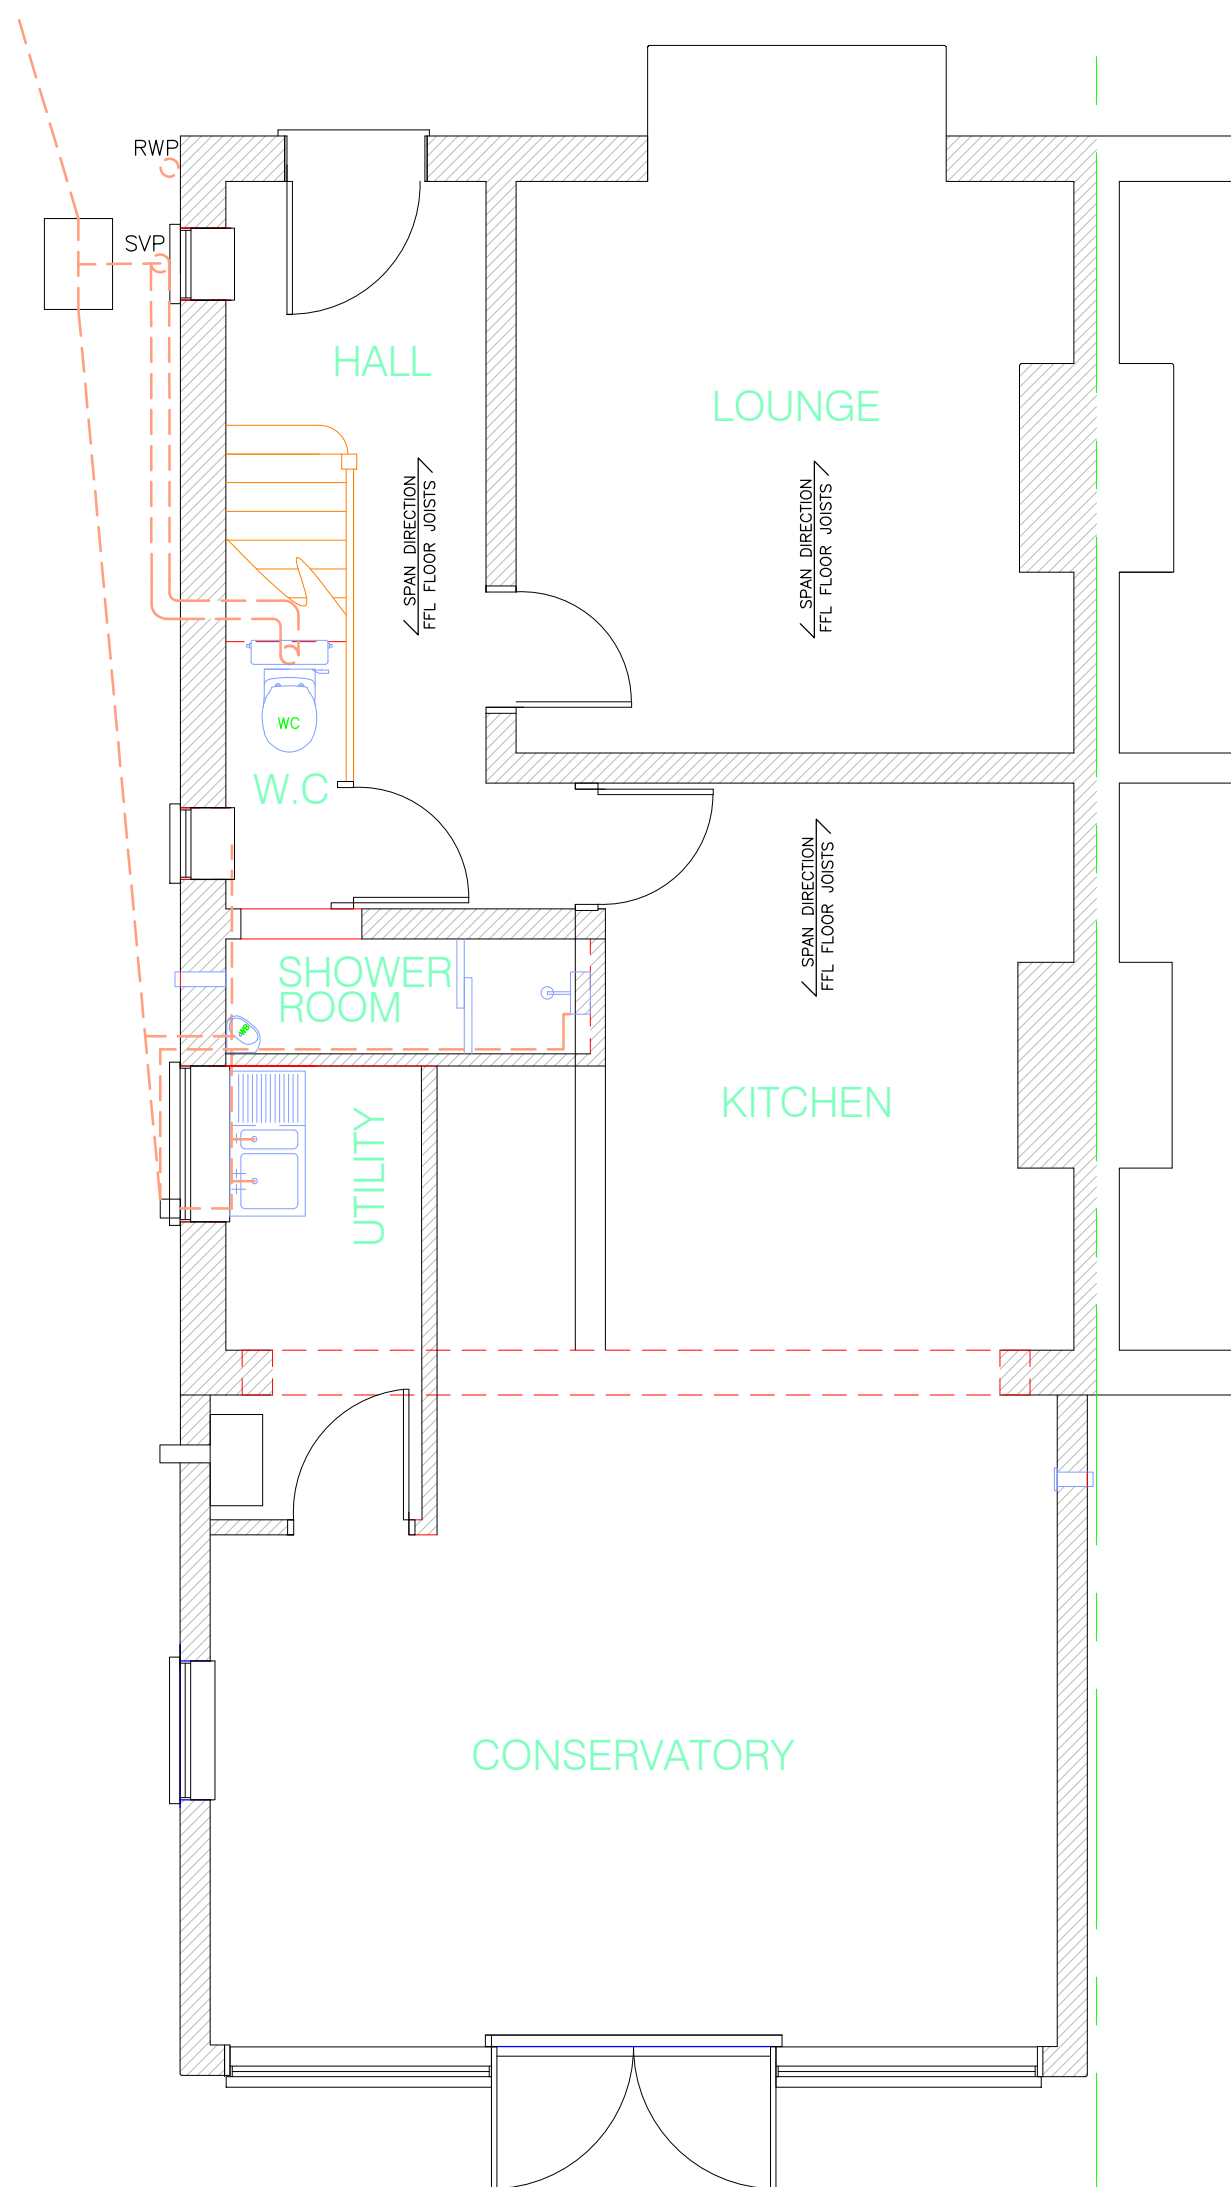


5 EXISTING GRD FLOOR PLAN
1:50

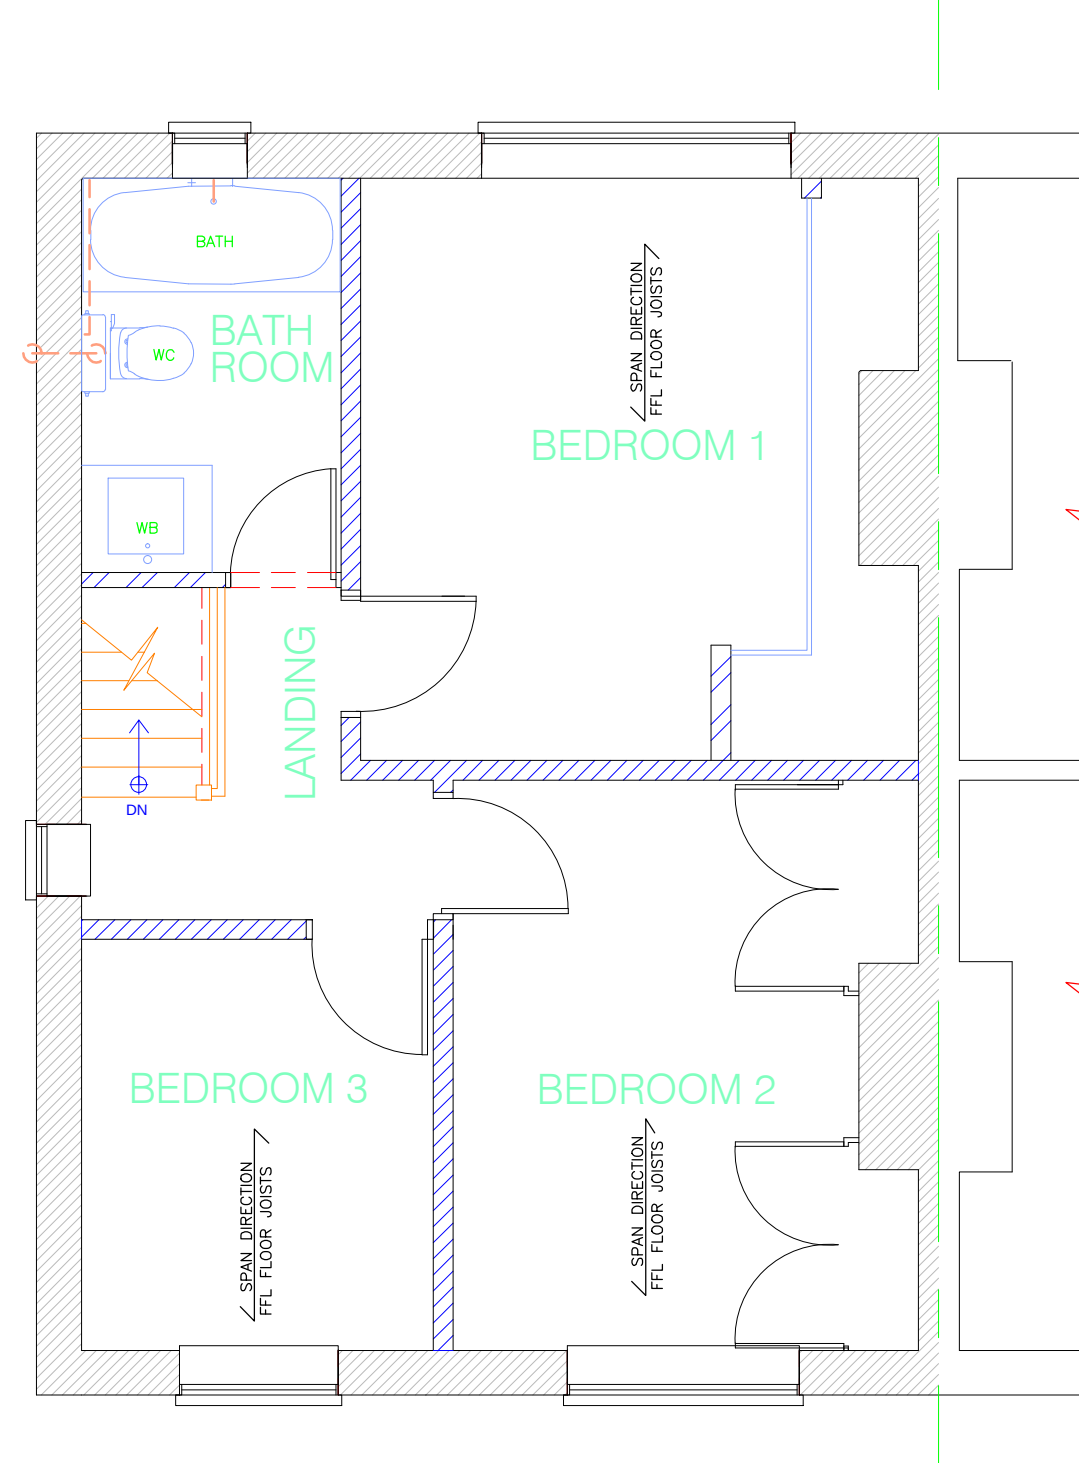


6 EXISTING FIRST FLOOR PLAN
1:50

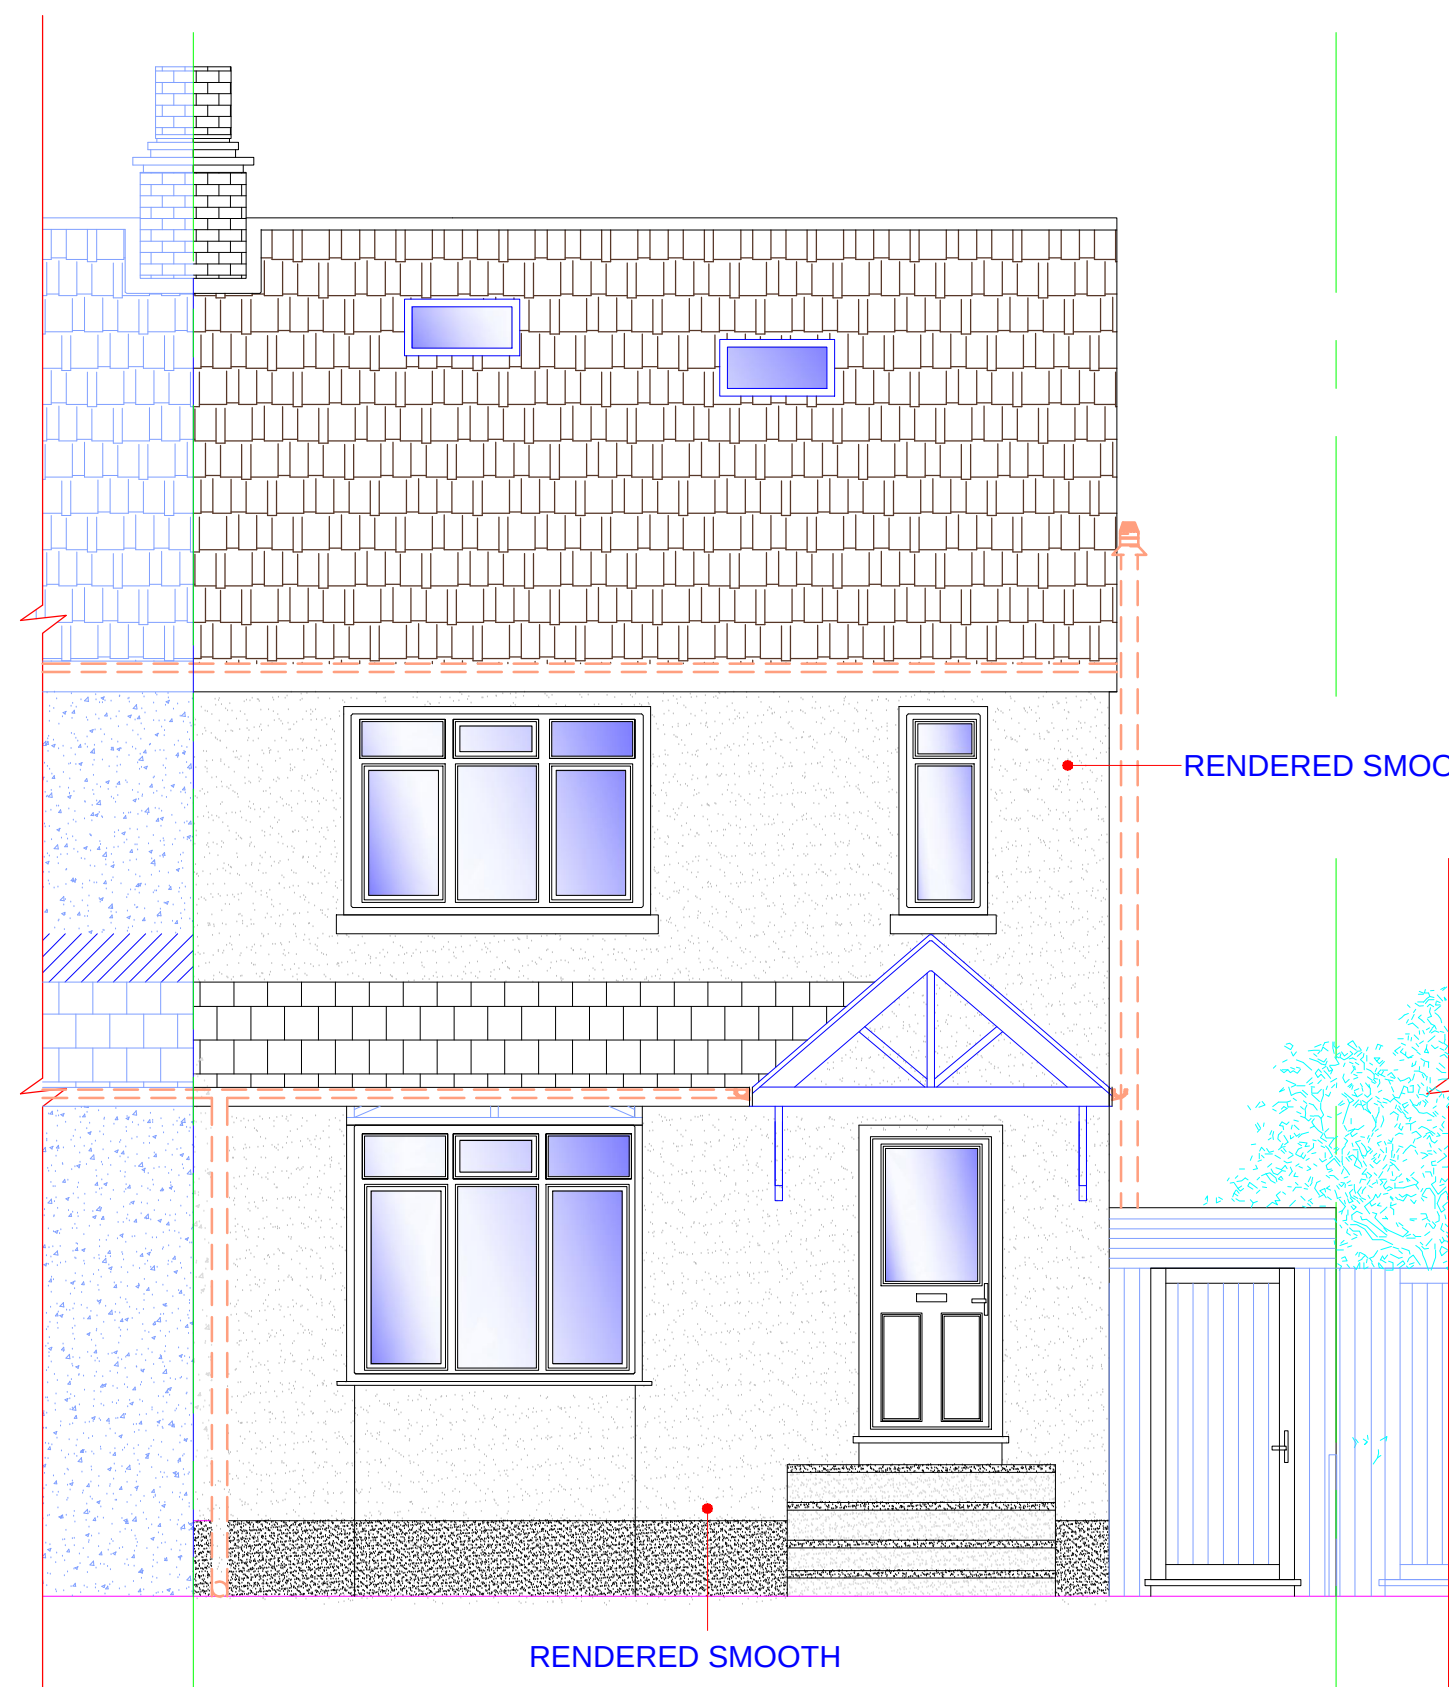


7 PROPOSED FRONT ELEVATION
1:50

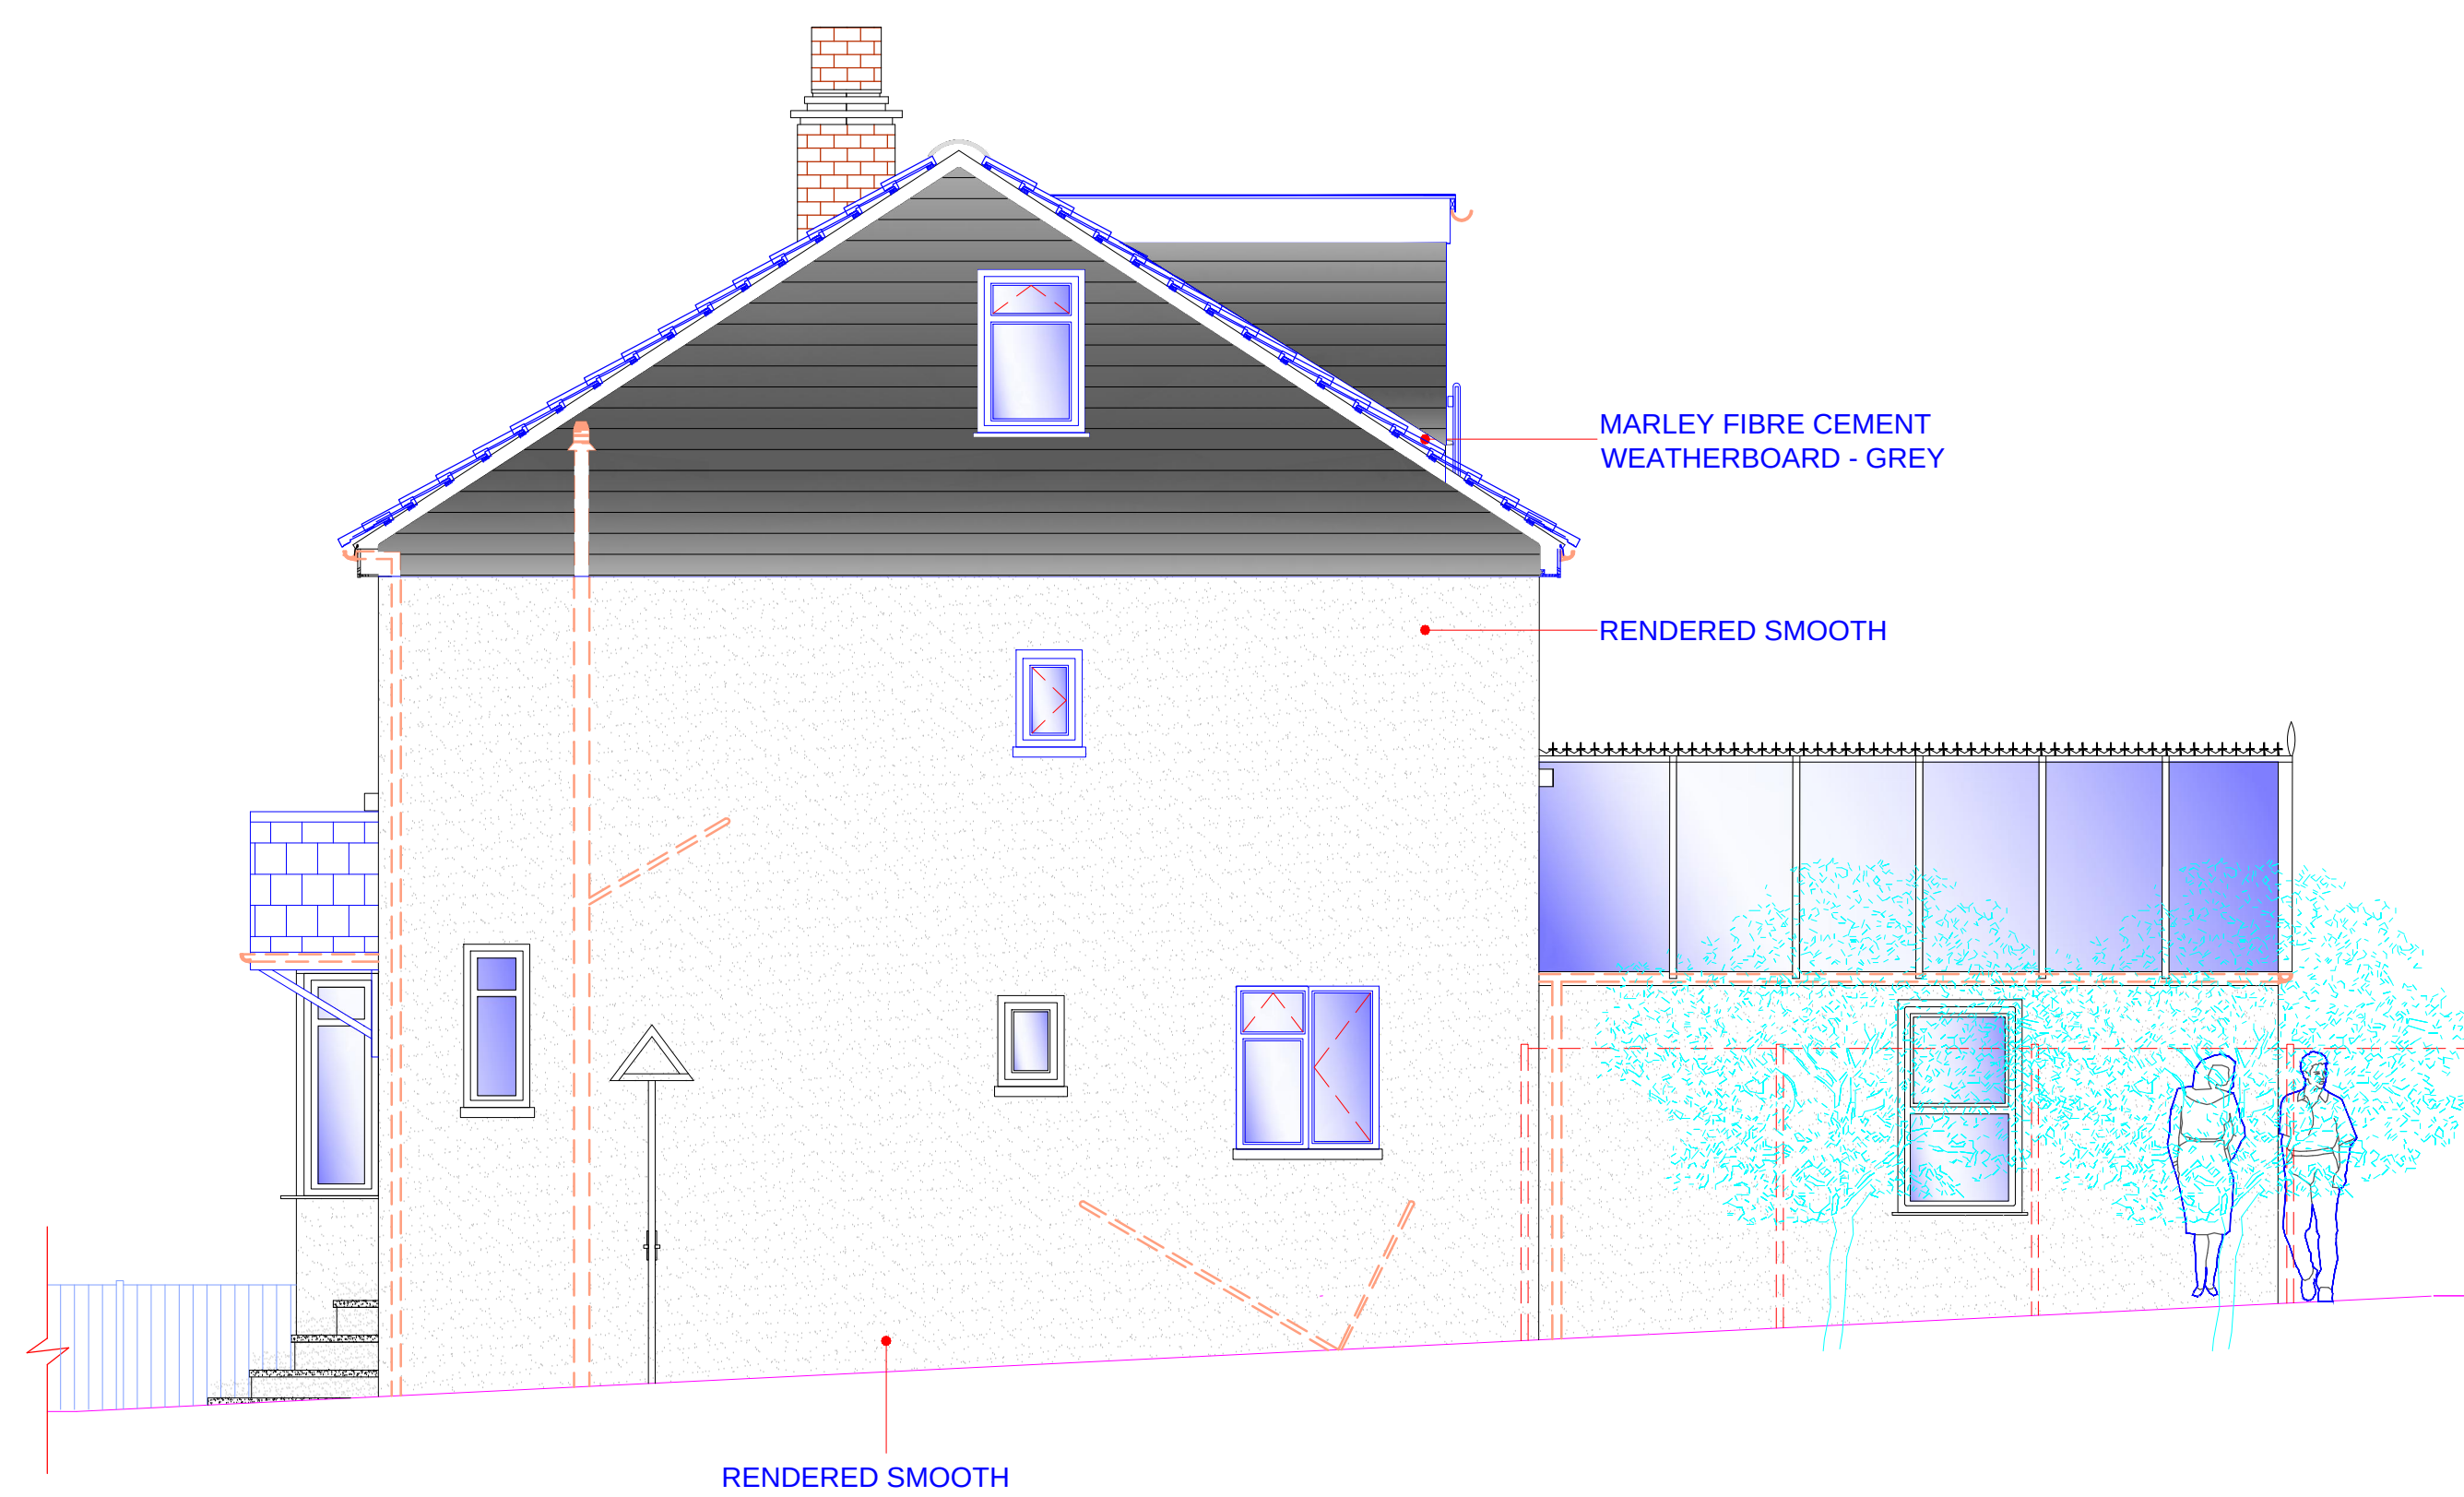

8 PROPOSED SIDE ELEVATION
1:50

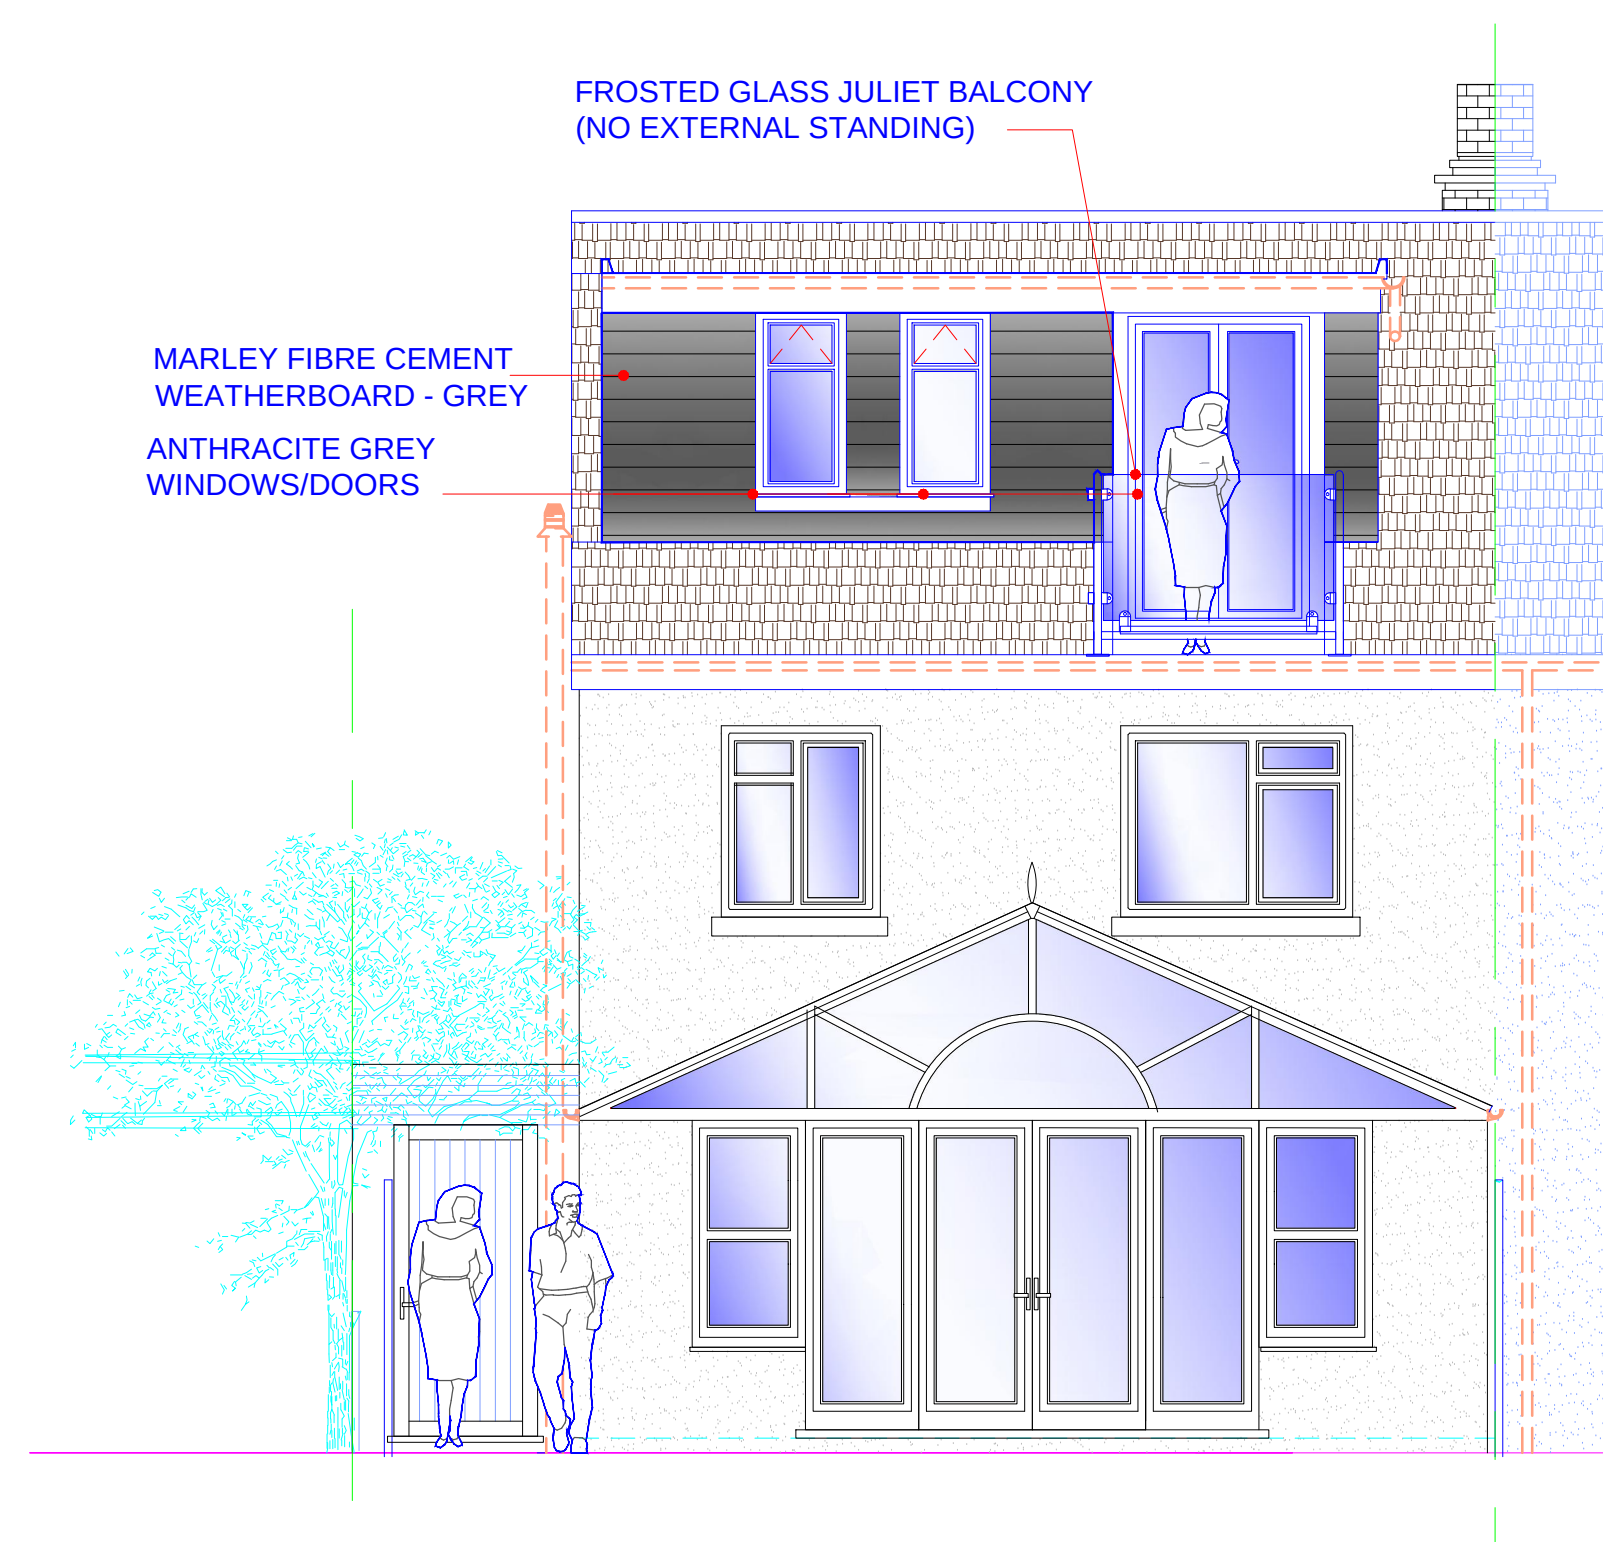

9 PROPOSED REAR ELEVATION
1:50

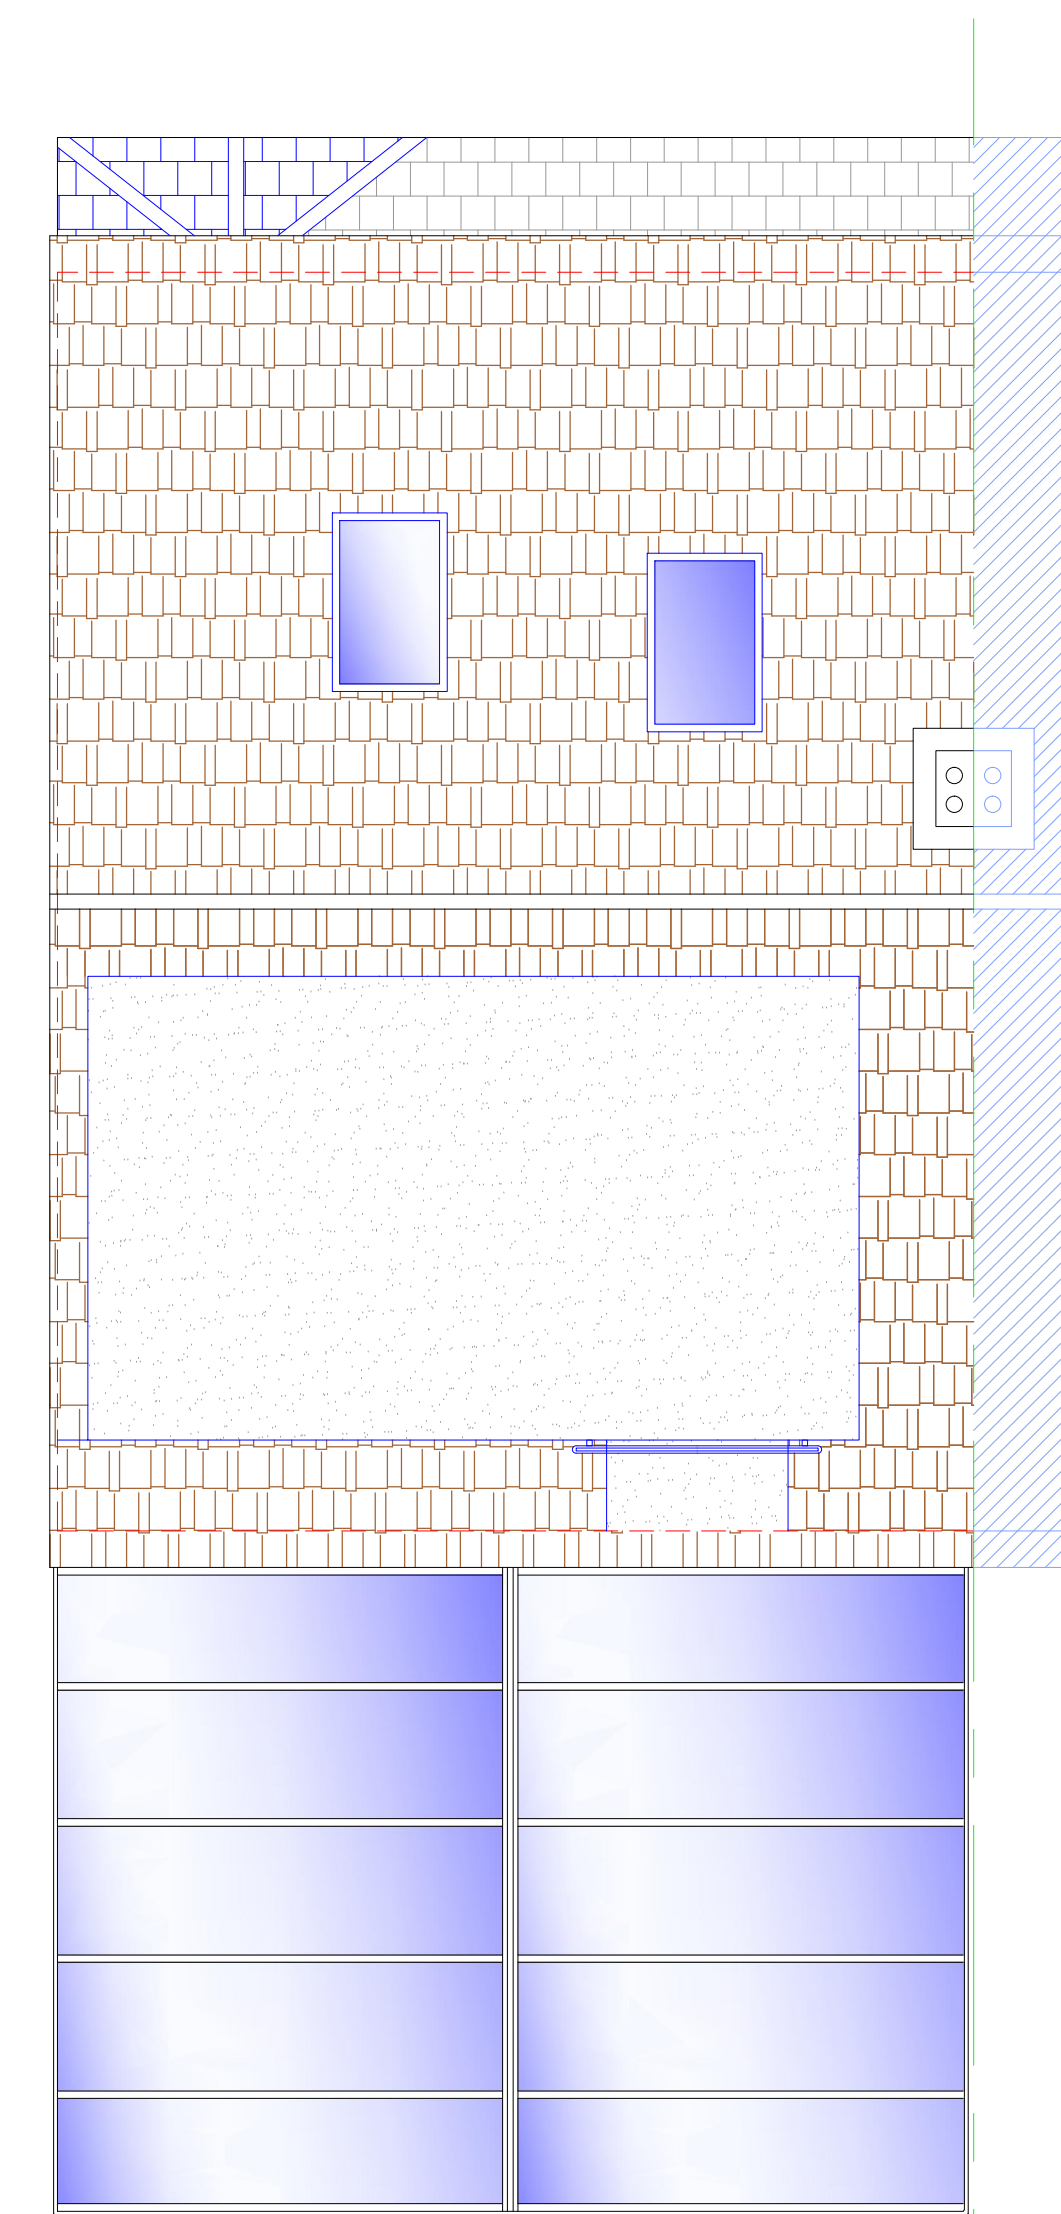

10 PROPOSED ROOF PLAN
1:50

NOTE:
DRAWING: MANNS 01A TO BE
USED IN CONJUNCTION WITH
ASSOCIATED BUILDING
REGULATIONS NOTES MANNS
/BRN.
DIRECTIONAL NORTH ARROW
SHOWN ON BLOCK & LOCATION
PLANS MANNS /BLP.

BRN 1 DENOTES ATTACHED BUILDING REGULATION NOTES
DENOTES ITEM No.

MODIFICATIONS		ISSUE:
DORMER REDUCED BY 200mm ON GABLE SIDE		04.06.15 - B
TITLE PROPOSED LOFT CONVERSION		
CUSTOMER MR & MRS D MANNS 18 FRANCES ROAD, PURBROOK WATERLOOVILLE, HANTS, PO7 5HH		
DRAWN BY:		
DRAWING NO: MANNS 01A		1 OF 2
SCALE:		VARIES:
DATE:		18.03.2015
REVISION:		B A0