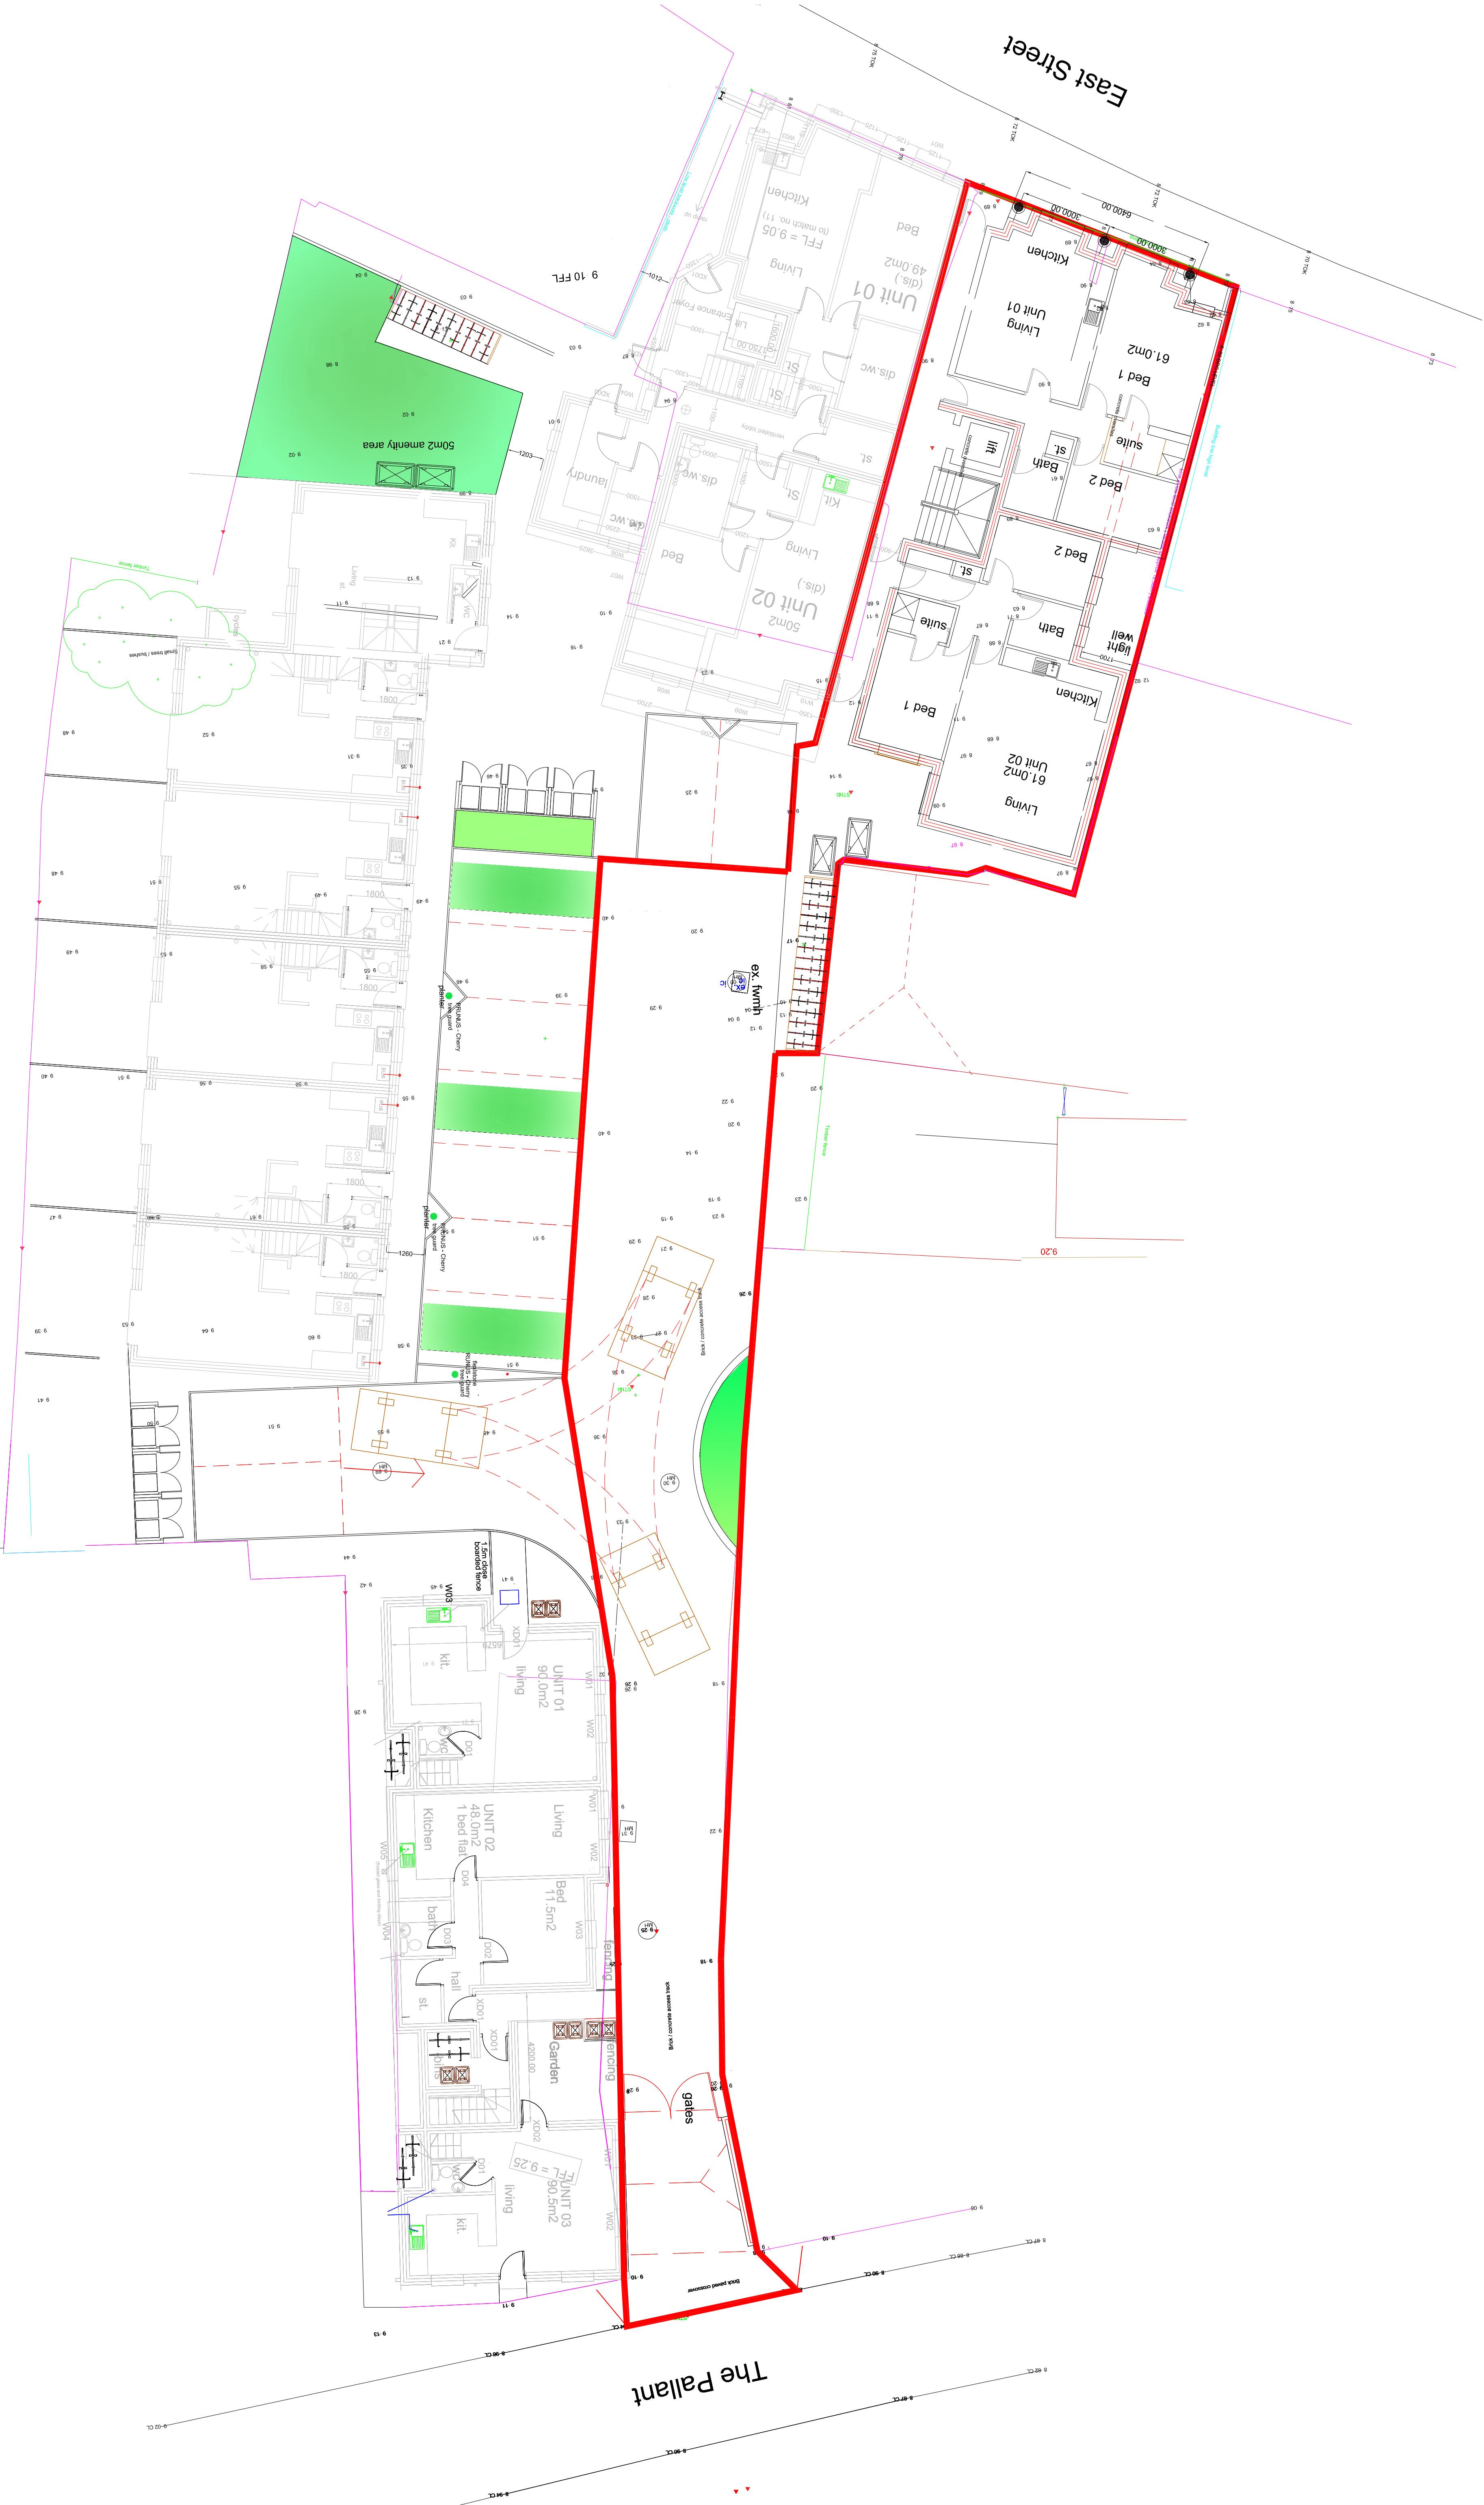


REVISION A: RED LINE ADJUSTED - 06/08/21 - PG	TITLE	PETER GALLOWAY PARTNERSHIP
SCALE	1/100	587 East Street
DATE	July 21	8 no. 2 Bed Apartments
AUTHOR	PG	Site Plan
DRAWING NO	21/100/P01	
ARCHITECT	PETER GALLOWAY PARTNERSHIP	
TELEPHONE	020392 483153	
E-MAIL	peter@gallowayarchitects.co.uk	