




1 EXISTING FRONT ELEVATION
PL-04 Scale 1:100 @ A1

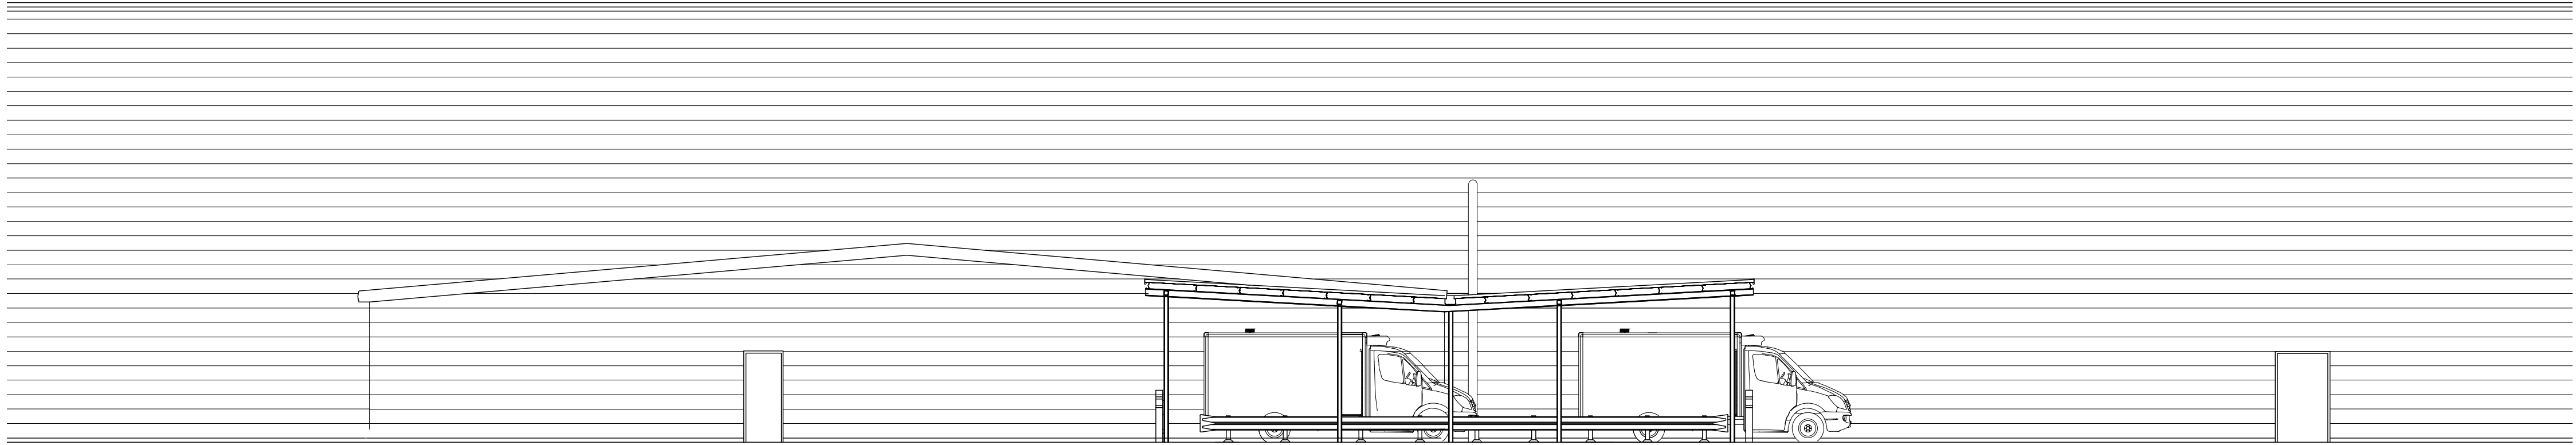

2 EXISTING SIDE ELEVATION
PL-04 Scale 1:100 @ A1

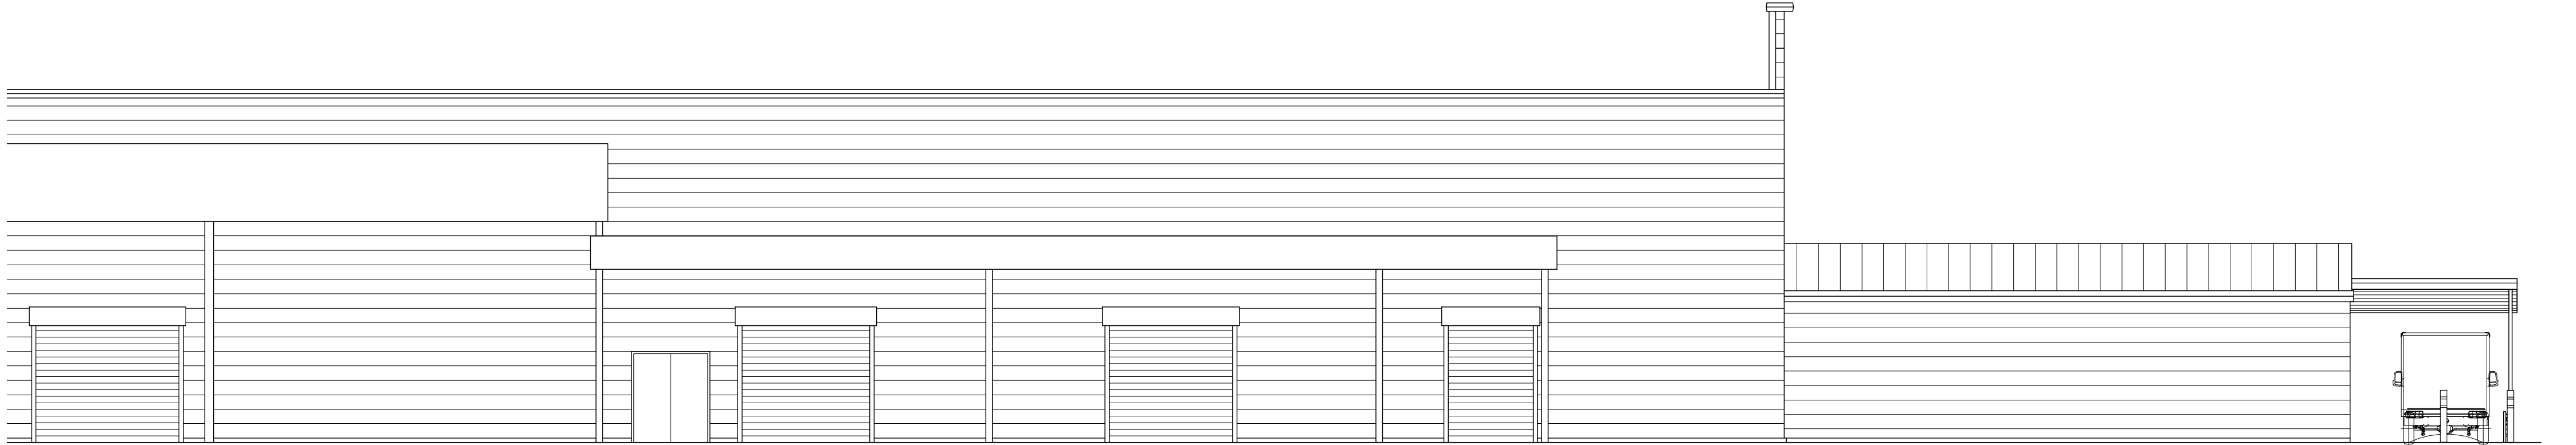

3 EXISTING REAR ELEVATION
PL-04 Scale 1:100 @ A1

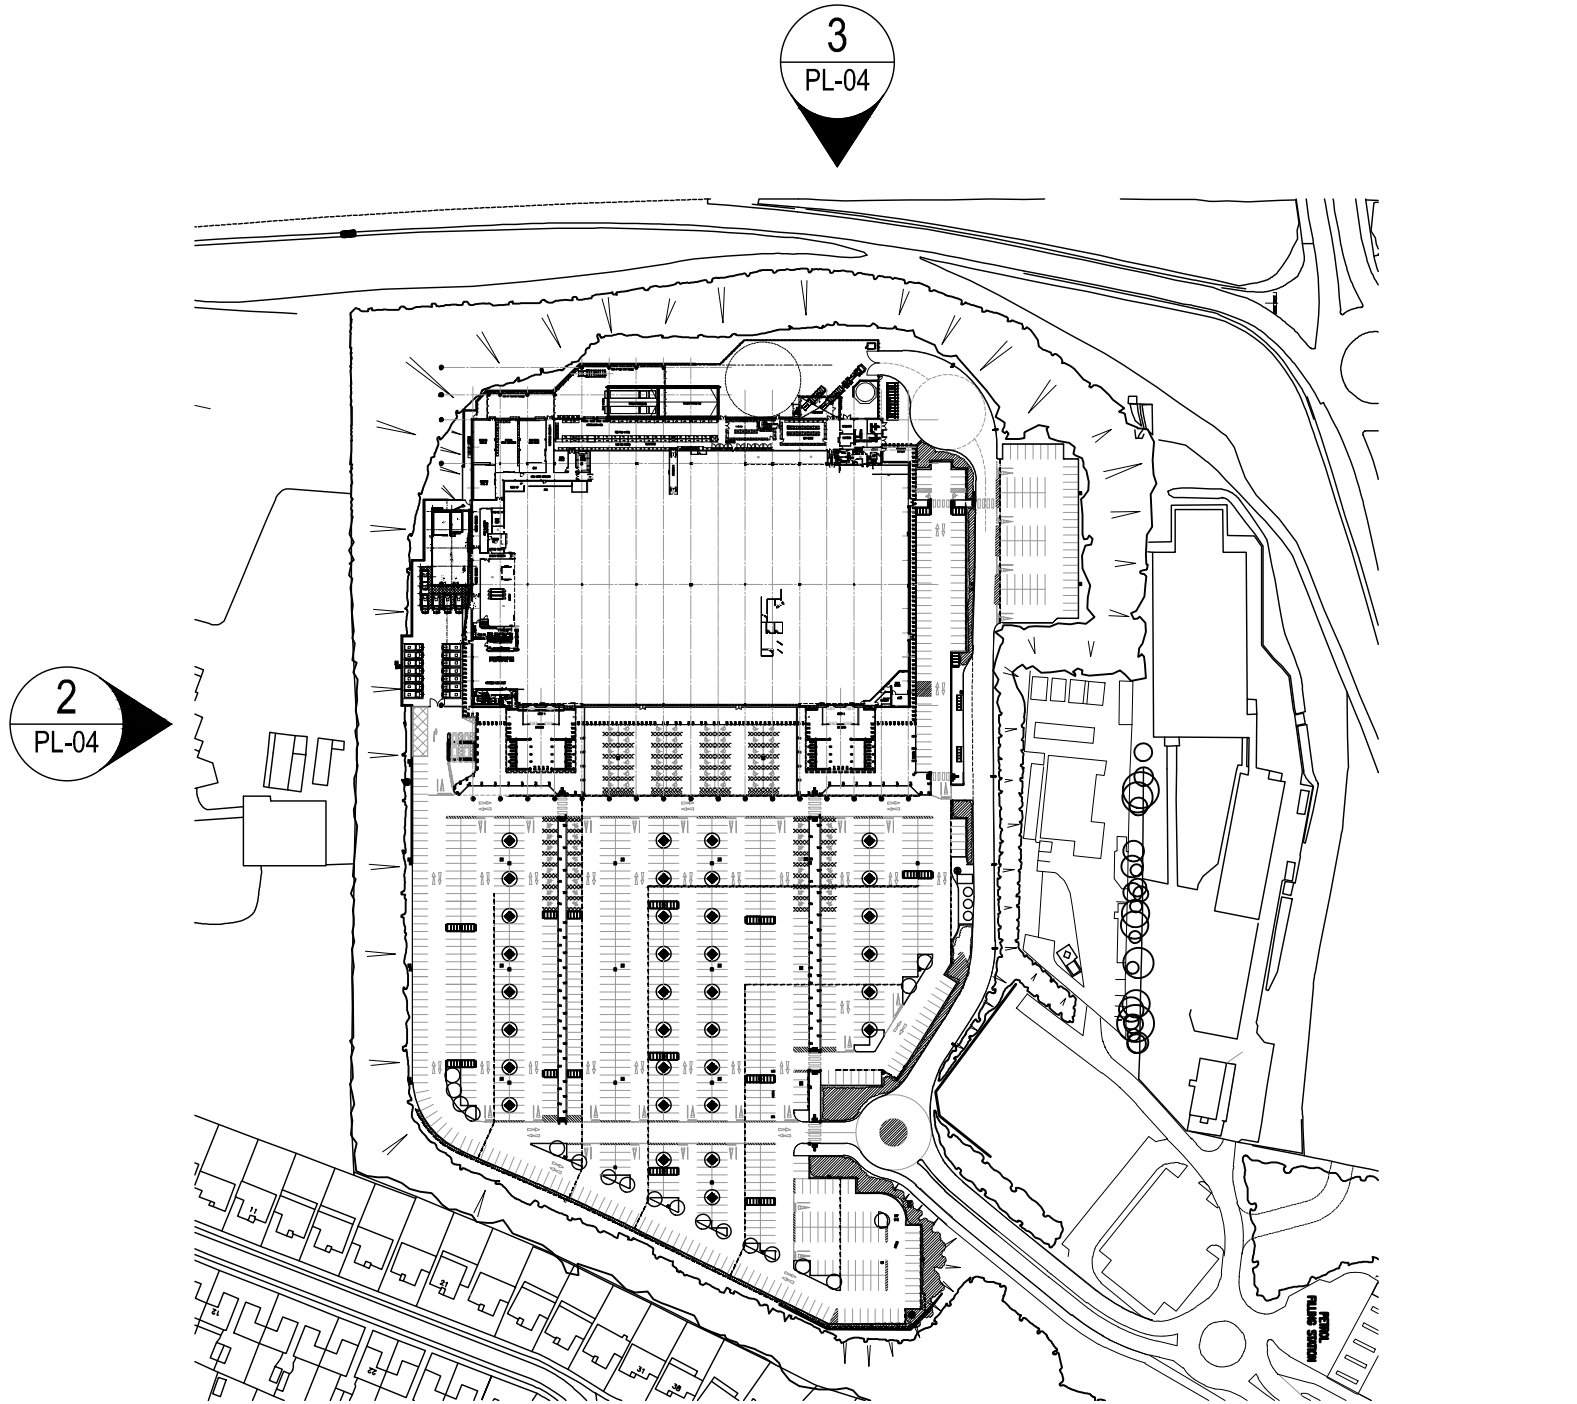

4 LOCATION PLAN
PL-04 Scale 1:2500 @ A1

0m 25 50 75 100 125 150 175 200 225 250
1:2500

17/05/21 First issue MS/SJS

PLANNING

Drawn: MS Description: CLIENT Drawn/Checked By:

ASDA

PROJECT
PROPOSED HOME SHOPPING
WORKS
ASDA HAVANT
TITLE
EXISTING ELEVATIONS

DRAWING STATUS
PLANNING
DRAWN MS CHECKED S.J.S
SCALE 1:100 & 1:2500 @ A1
DATE MAY 2021

Whittam
ARCHITECTS / Cox
Leeds / 0113 3560018
whittamcox.com

JOB NO. 200486 DRAWING NO. PL-04 REV -

0m 1 2 3 4 5 6 7 8 9 10
1:100