

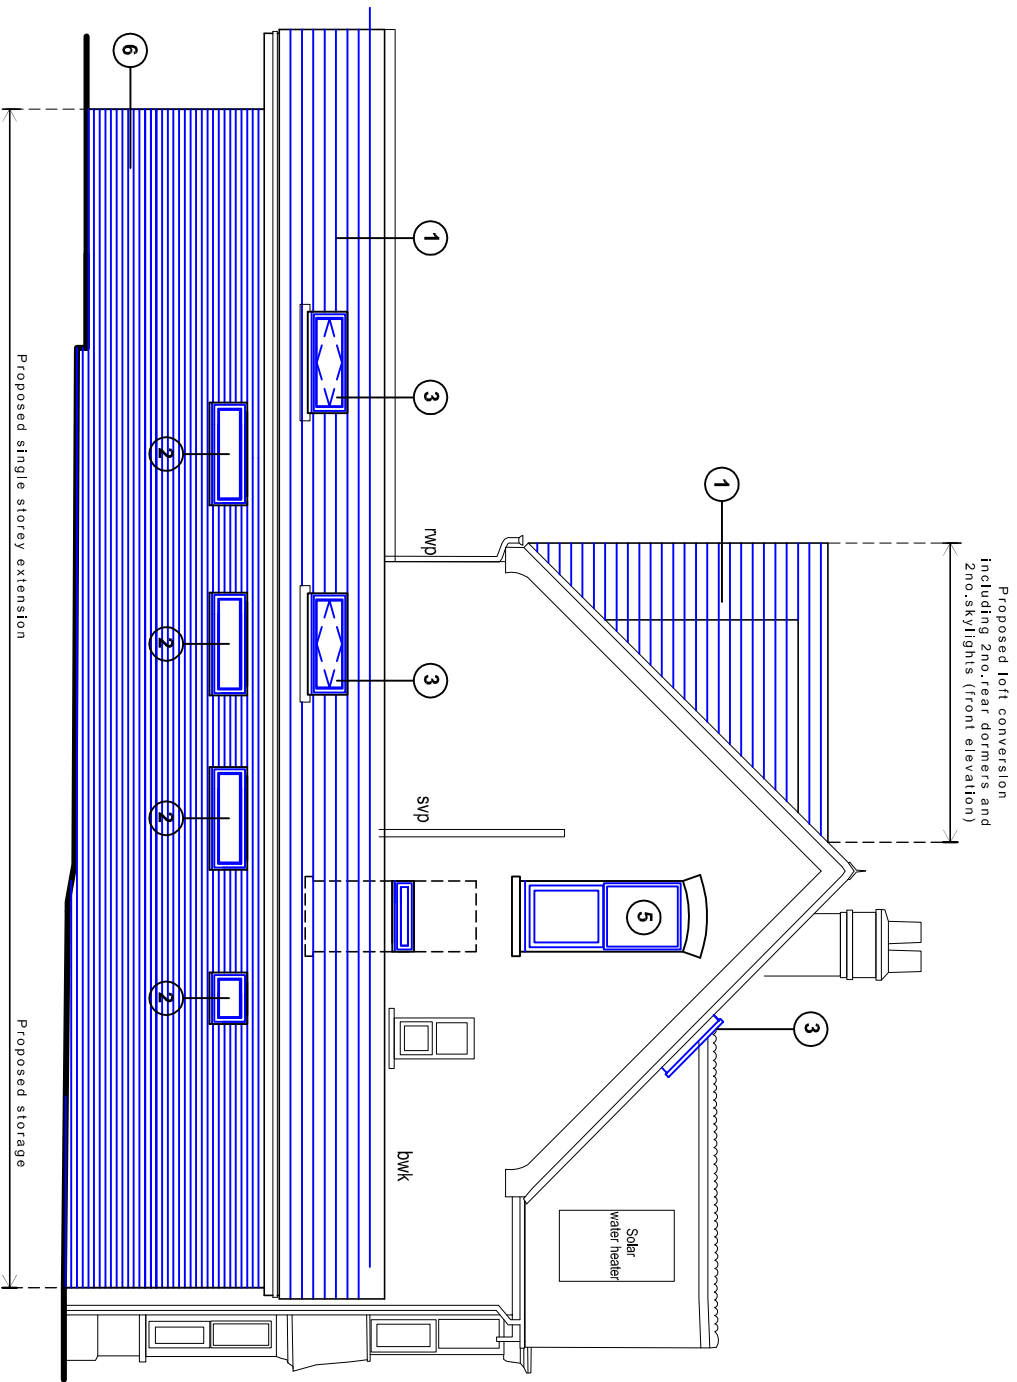


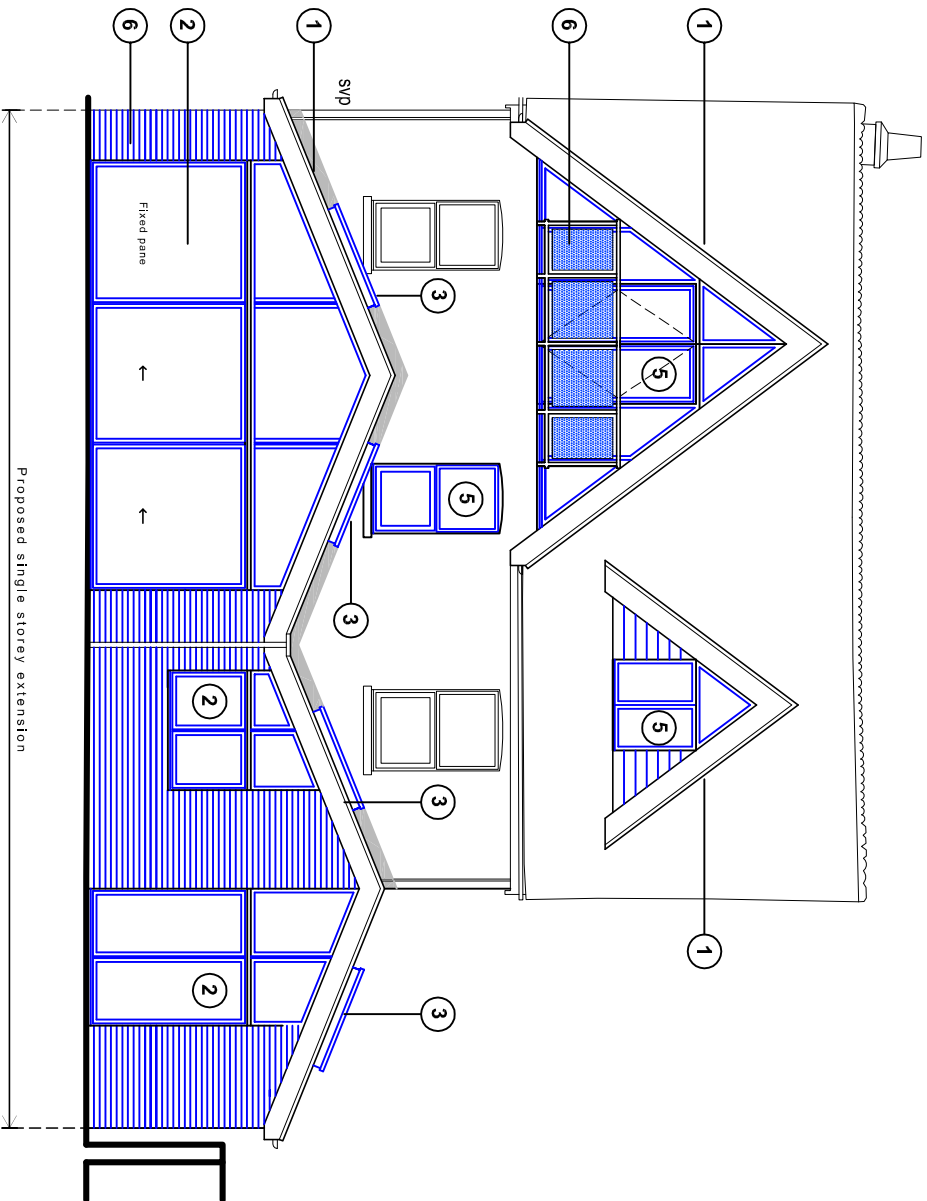

South (side) elevation


Proposed elevations scale 1:100

 

West (rear) elevation

Proposed schedule of materials:

- | | | | | | |
|---|------------------------------|---|-------------------------------------|---|--------------------------|
| 1 | Clay tiles to match existing | 3 | Skylight (Velux or similar product) | 5 | Timber doors & windows |
| 2 | Aluminum doors & windows | 4 | Bricks to match existing | 6 | Glass & steel balustrade |

 For	MR & MRS CORNEY	Title	PROPOSED SOUTH & WEST ELEVATIONS			Office Tel:	01243 933732	
Project	PROPOSED EXTENSION AT 21 BELLAIR ROAD, HAVANT, PO9 2RG	Date	May 2021	Drawn	Scale	Checked	Email:	
				JB	1:100 @ A3		admin@jb-architecturedesign.com	
		Job Number	PL-02-21	Drawing Number	-05	Revision	Web:	
						C	www.jb-architecturedesign.com	
								
			JB ARCHITECTURE					