

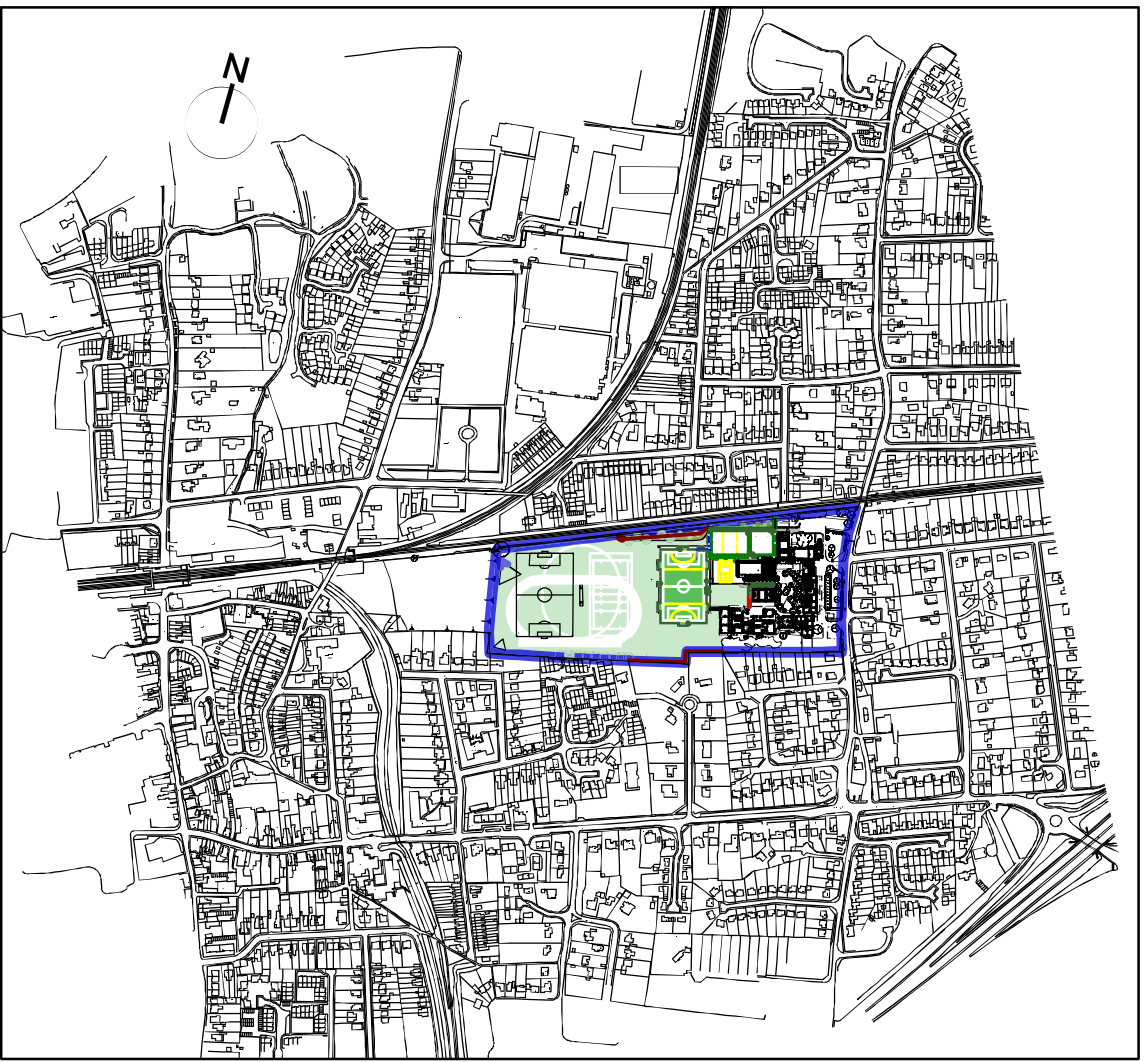


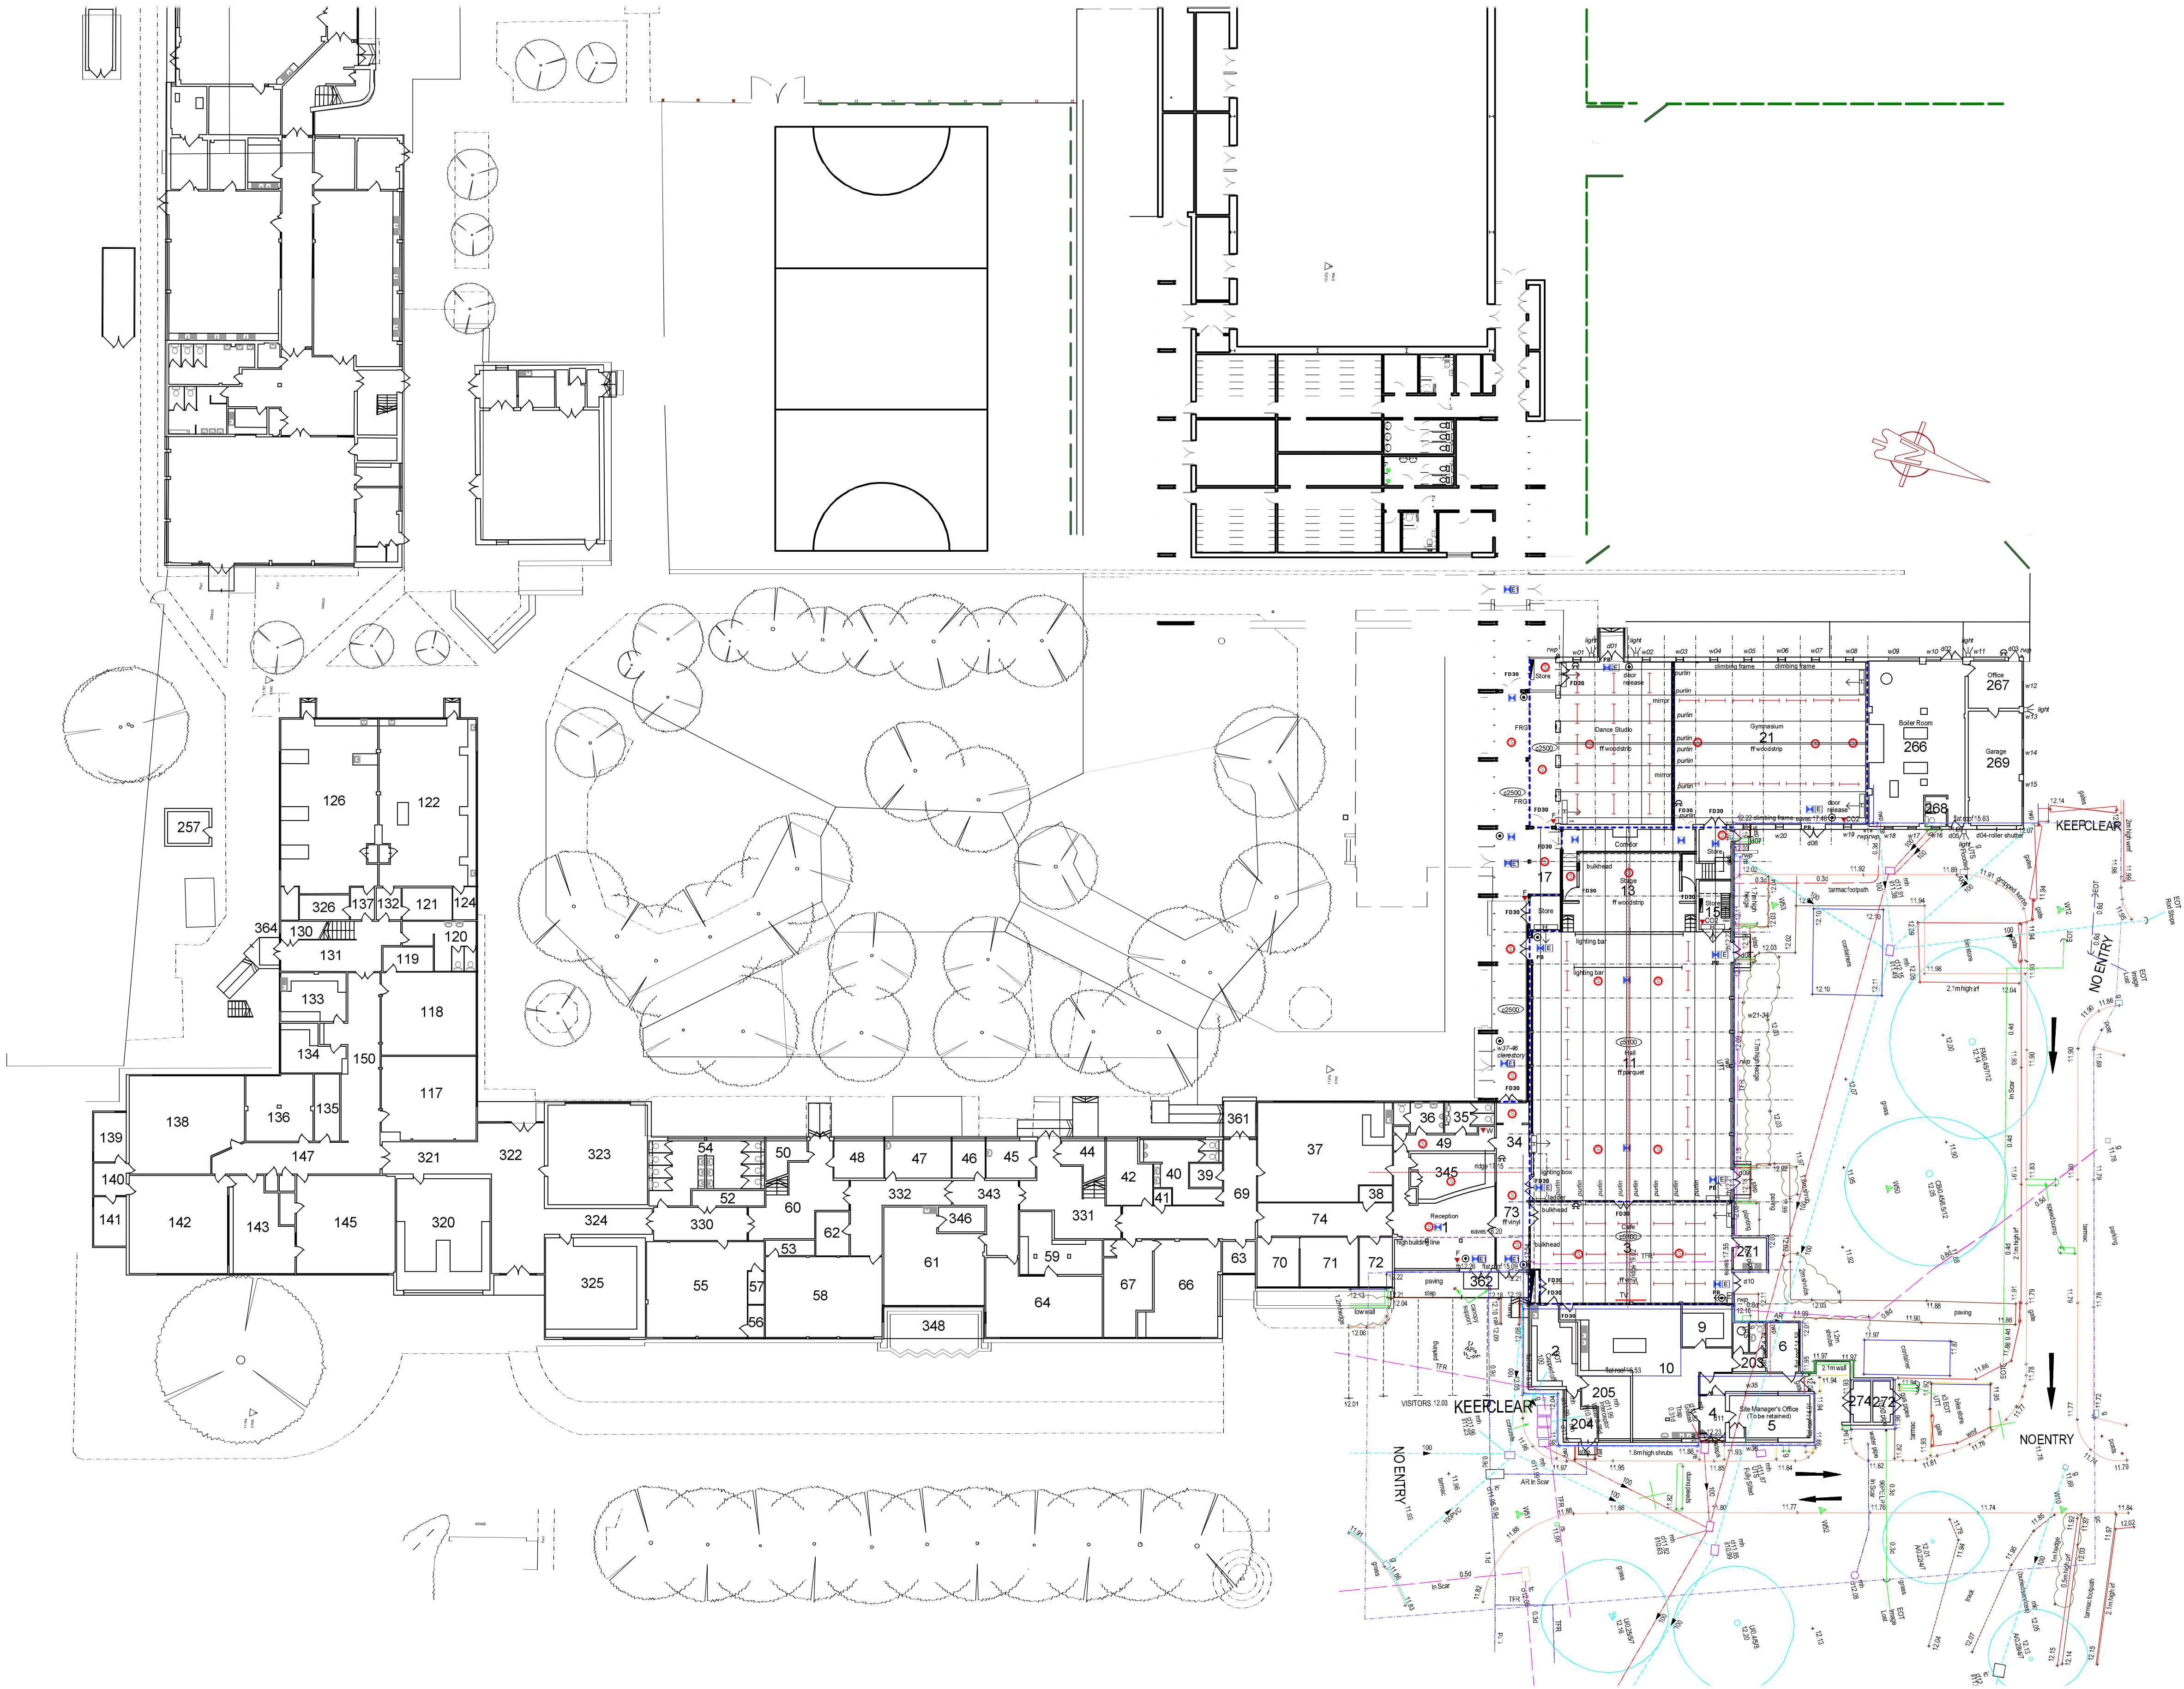

OS Location Plan

# Existing Site Plan

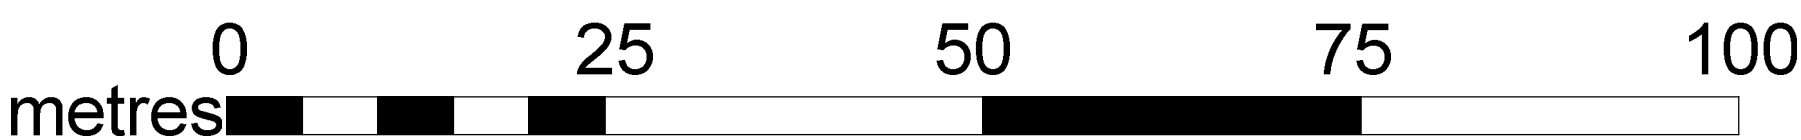

| Notes   | rev | description | date | by |
|---|-----|-------------|------|----|
| 1 This drawing is © copyright Hampshire County Council 2012. No unauthorised reproduction of any kind is permitted.   |     |             |      |    |
| 2 No Dimensions to be scaled from this drawing   |     |             |      |    |
| 3 This map is reproduced from Ordnance Survey material with the permission of Ordnance Survey on behalf of the controller of Her Majesty's Stationary Office © Crown copyright. Unauthorised reproduction infringes Crown Copyright and may lead to prosecution or civil proceedings. (100019180), (2012) |     |             |      |    |

|   |                  |             |            |   |          |   |  |
|---|------------------|-------------|------------|---|----------|---|--|
|  Hampshire County Council |                  |             |            | HCC Property Services,<br>Three Minsters House,<br>76 High Street, Winchester SO23 8UL.<br>tel: (01962) 847801 |          | <br>Property Services |  |
| PROJECT<br><b>Warblington Secondary School</b><br><b>Southleigh Road</b><br><b>Havant PO9 2RR</b>              |                  |             |            | SHEET CONTENTS<br><b>Building Re-cladding</b><br><b>Existing Site Plan</b><br><b>Part OS Location Plan</b>     |          |   |  |
| SCALE<br>250,2500@A1<br>500,5000@A3                                                                            | DATE<br>13/01/16 | DRAWN<br>ML | CHKD<br>DG | DRAWING No.<br><b>C08101-02</b>                                                                                | REVISION |   |  |
| FILE REF.   |                  | File name   |            |   |          |   |  |

## Planning Drawing