




Proposed Principal Elevation
1:100




Proposed North Elevation
1:100




Proposed East Elevation
1:100

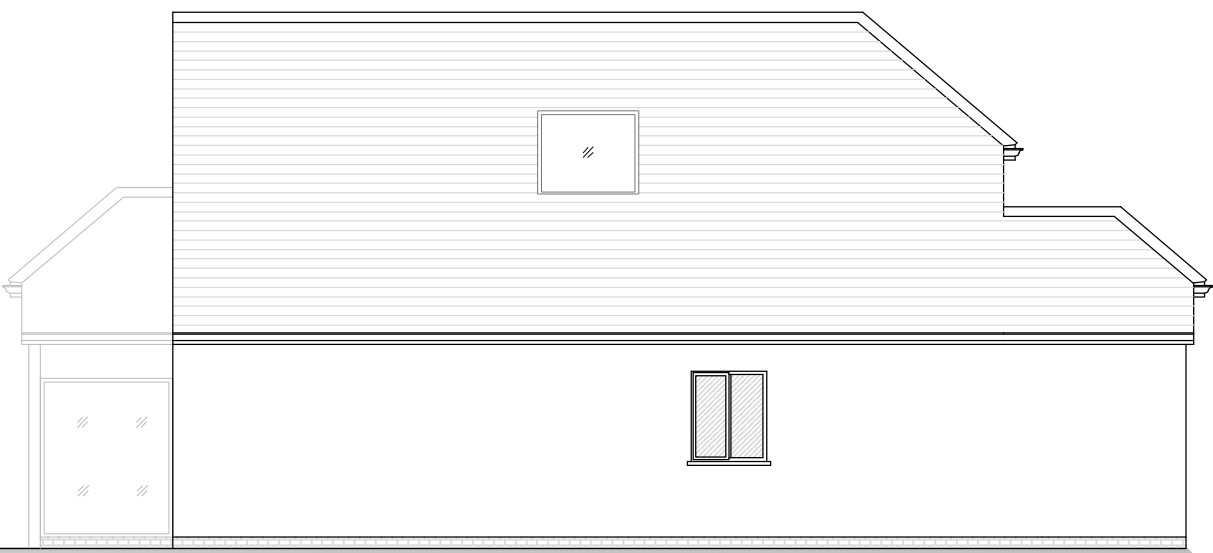


Proposed South Elevation
1:100

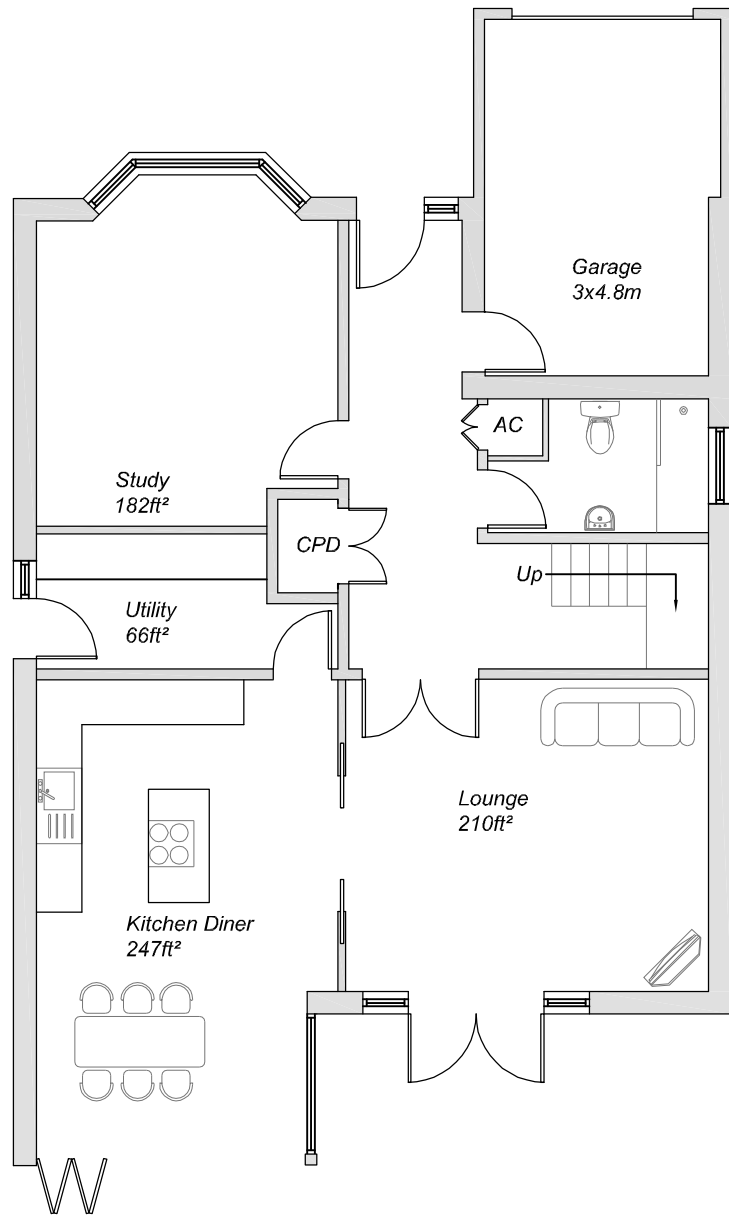

Proposed Ground Floor Plan
1:100

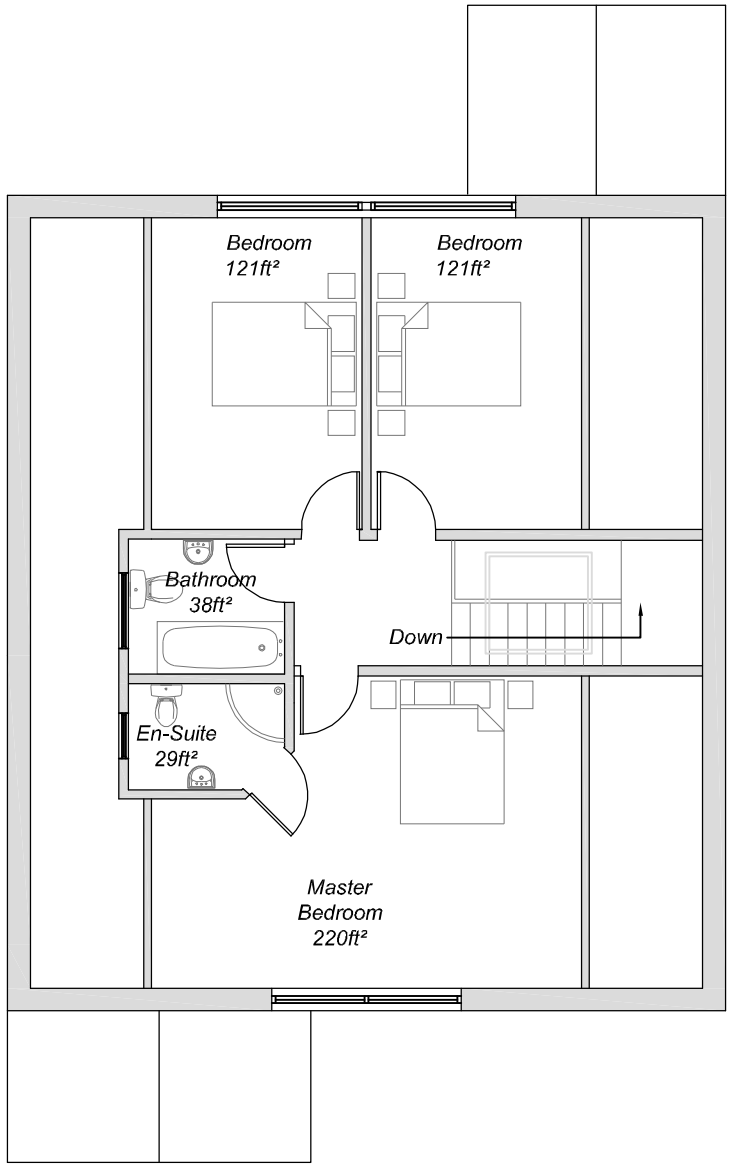


Proposed First Floor Plan
1:100

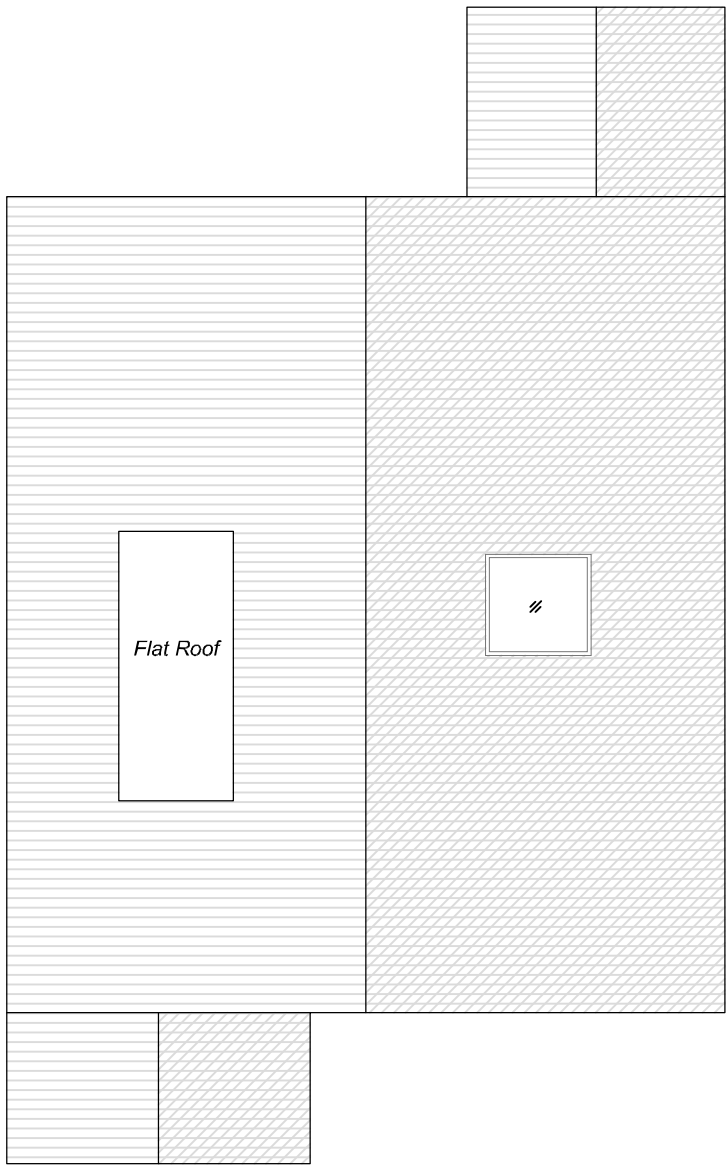

Proposed Roof Plan
1:100



Site Plan
1:500

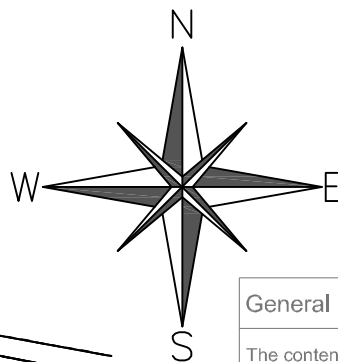


General Notes

The contents of this drawing are copyright to Design & Development Associates and may not be altered, copied or reproduced without written consent.

Contractor must verify all dimensions and report any discrepancies before putting work in hand.

Drawings for PLANNING purpose only and hence do not scale from this drawing.

Rev	Description	Date

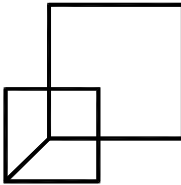

Design &
Development
Associates Ltd

info@design-develop.co.uk
www.design-develop.co.uk
01202 233435

Site Address: 52 Southleigh Road
Havant
PO9 2QH

Drawing Title:
Proposed New Build Dwelling
Plot Two off Southleigh Road

Client Name:
Mr Phillip Cook

Job No. 133	Scale 1:100@A2	Date Sept 2015
Revision C	Drawing No. 003	Drawn By DPR