
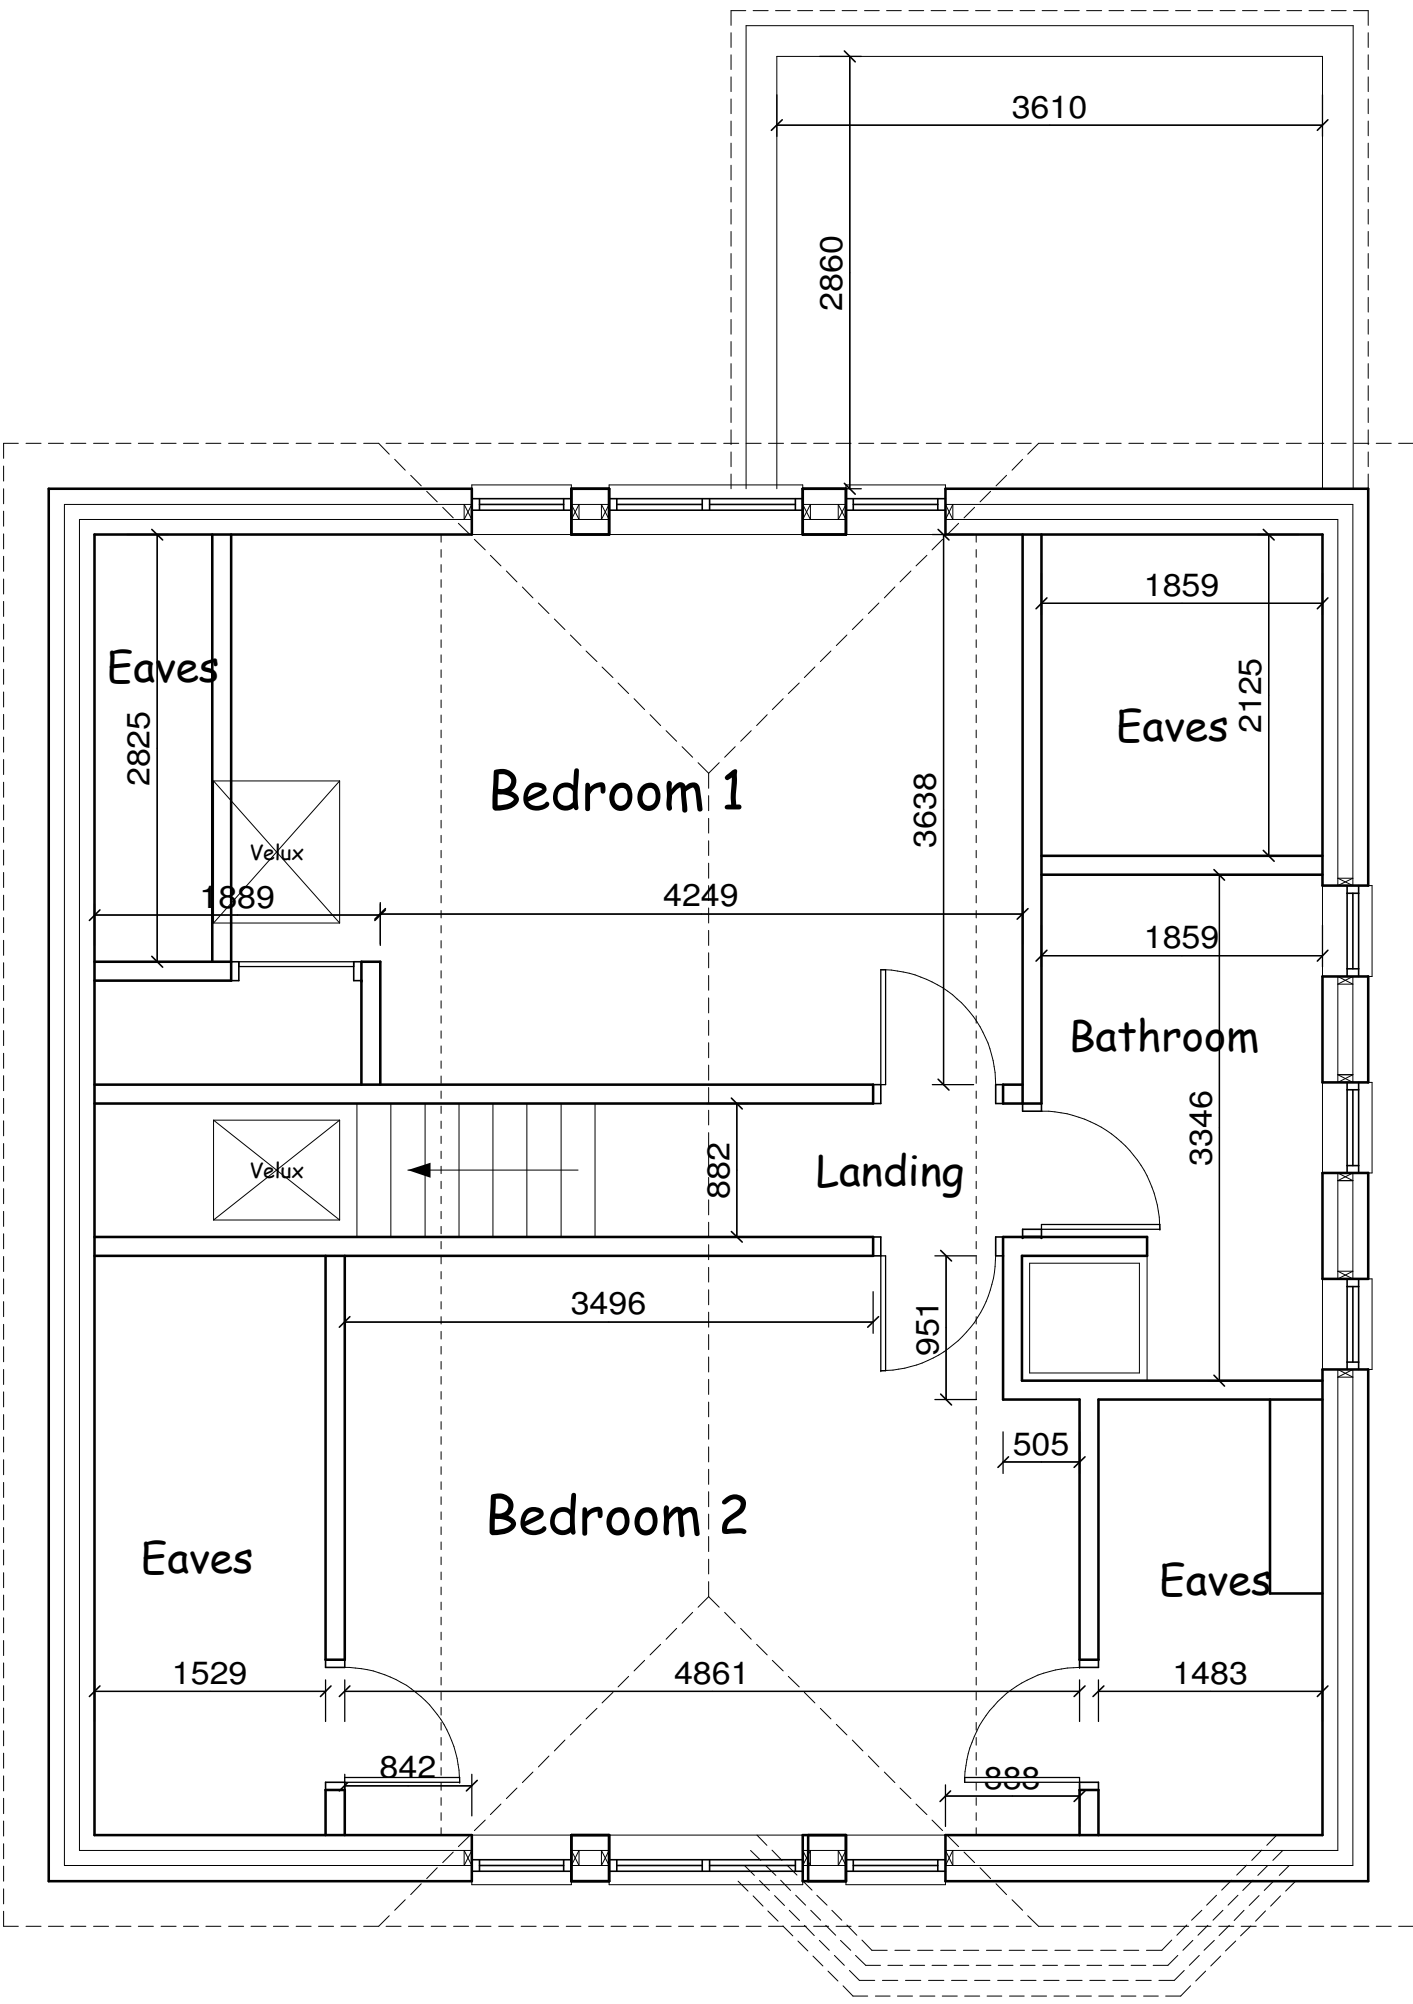


Existing Floor Plans

Ground

First

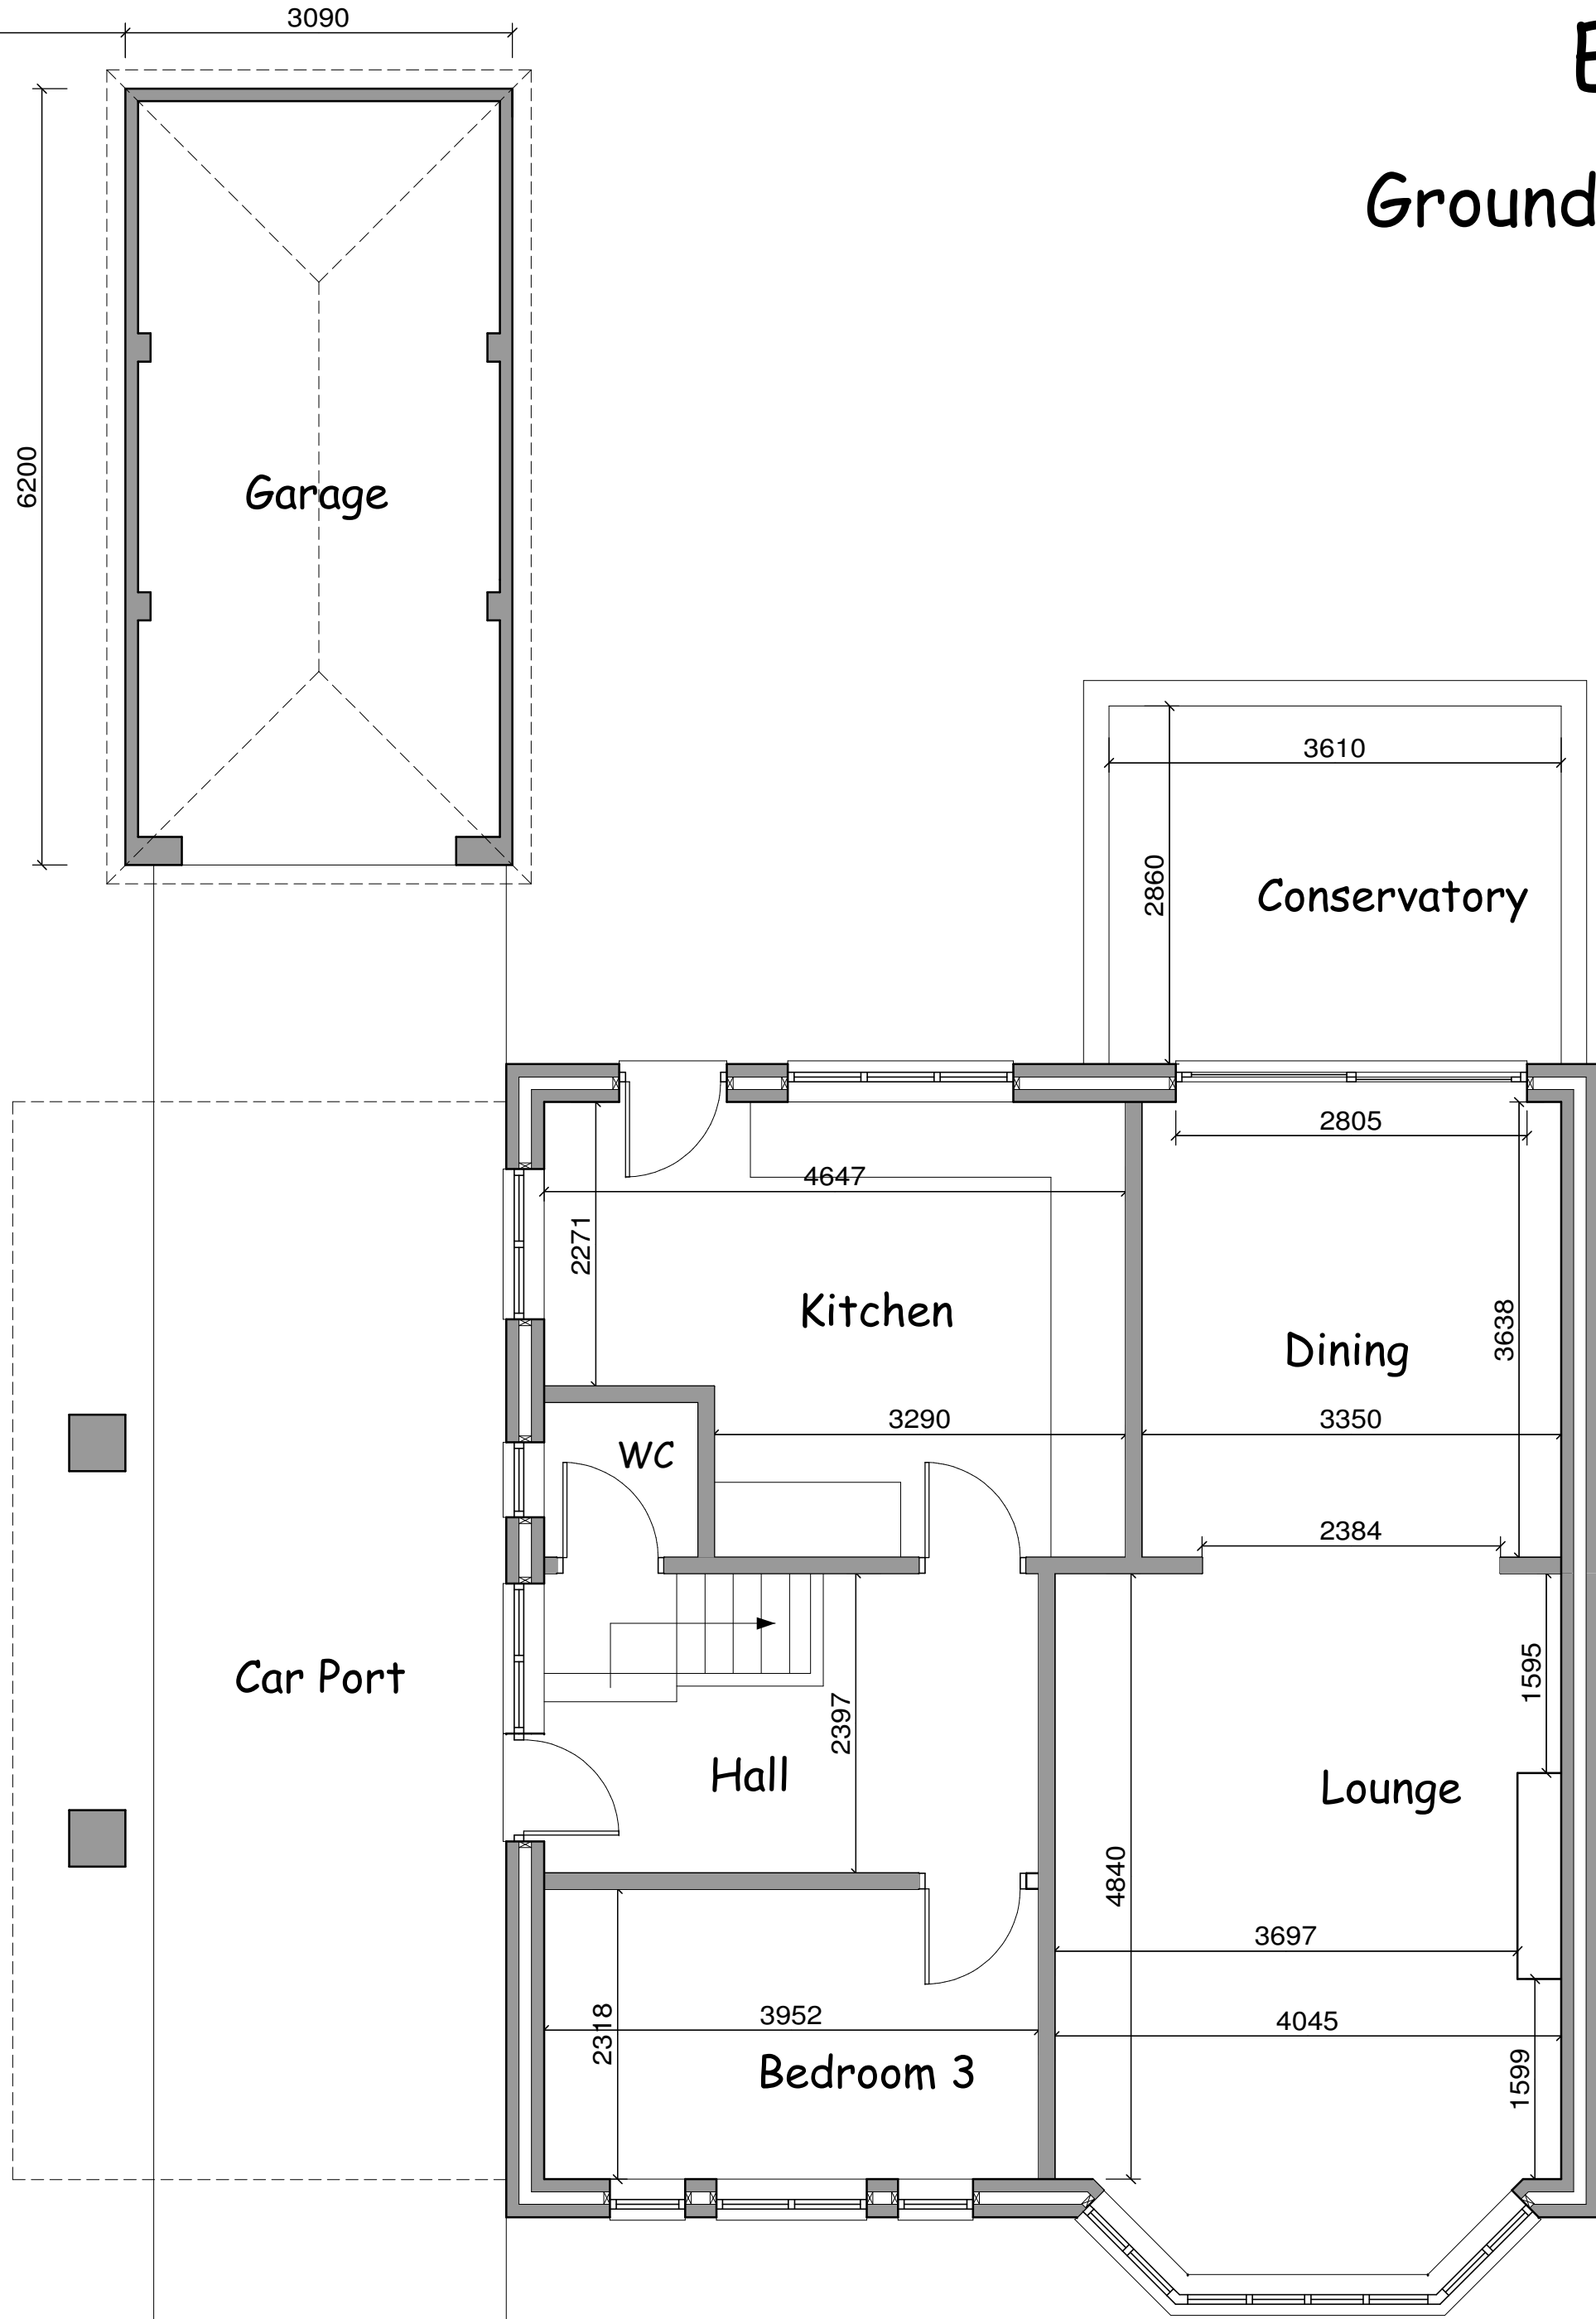

Drawing Copyright of Meon Building Designs

Proposed Extension.
17 Cavendish Drive,
Waterlooville, PO7 7PJ

Existing Floor Plans

Scale: 1:50 @ A1
Date: 23rd Aug '21

Meon Building Designs
19 Blackbrook Park Ave, Fareham, PO15 5JN - tel: 07848 454294

Revisions:
A - First Issue - 23.8.21
B - Completed for Planning Appn - 1.9.21
C - Fenestration amended - 1.9.21

Drawing No:
CS-1-C