



Proposed West Elevation

Scale 1:100 @ A3

 

PLANNING

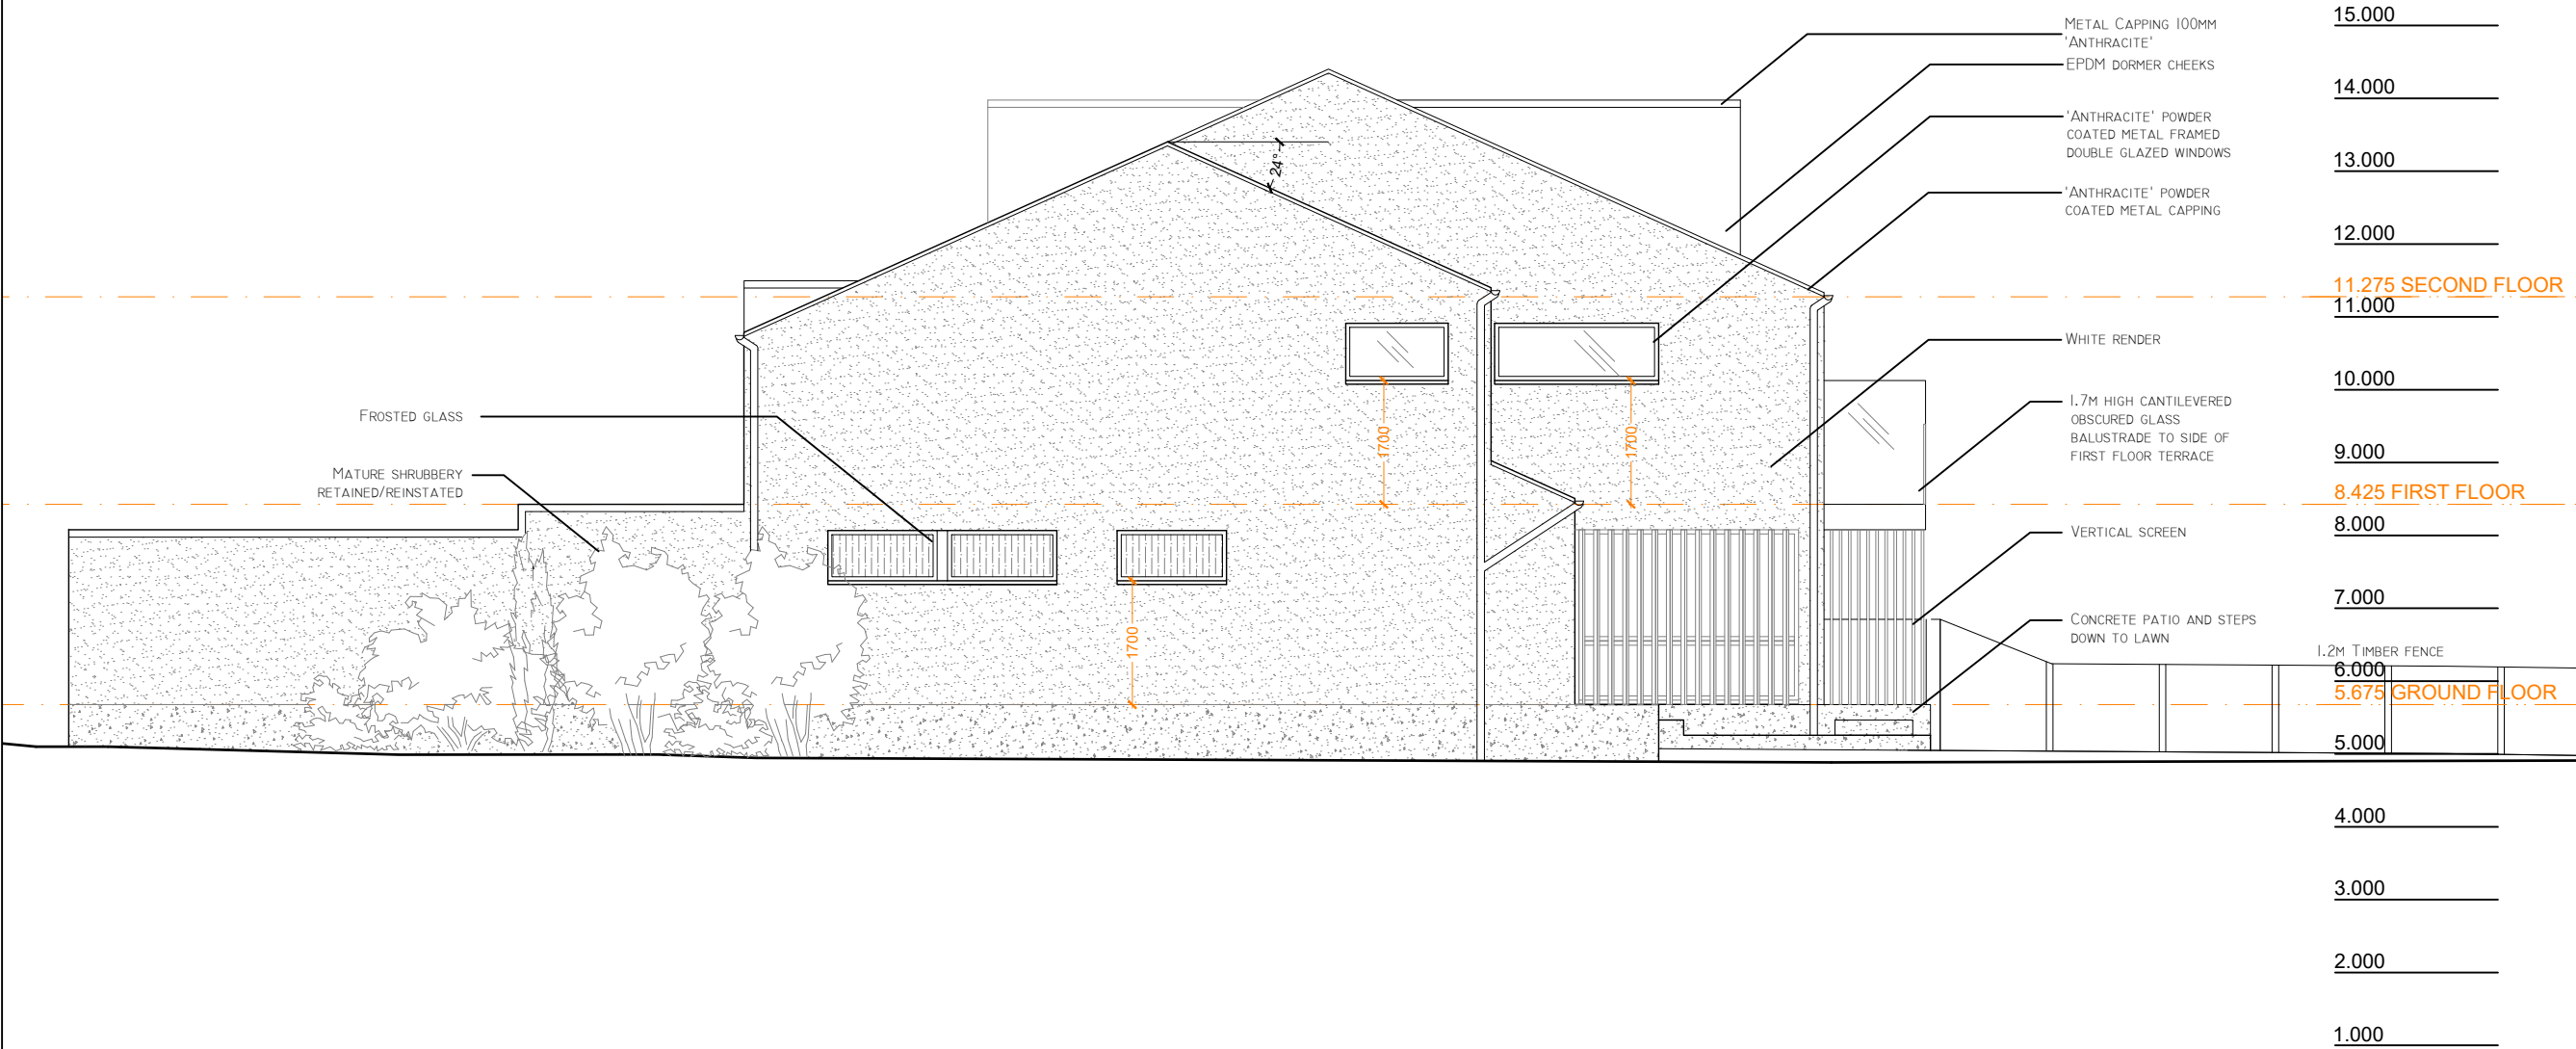

Proposed West Elevation 1:100

RS

ARCHITECTURE

CLIENT:

PROJECT:
134 Sea Front

TITLE:
Proposed West Elevation

DRAWING NUMBER : 203

Scale : 1:100 @ A3

DATE: 11/08/2021
DRAWN BY: AS APPROVED BY: RS

194 Southwood Road, Hayling Island,
Hampshire, PO11 9QL
07887933281
rob@rs-architecture.co.uk
www.rs-architecture.co.uk