


- All dimensions to be checked on site.
- All drawings to be read in conjunction with engineer's drawings. Any discrepancies between consultants drawings to be reported to the Architect before any work commences.
- The Contractor's attention is drawn to the Health & Safety matters identified in the Health & Safety plan and on drawings as being potentially hazardous.
- These items should not be considered as a full and final list.
- The Work Package Contractor's normal Health & Safety obligations still apply when undertaking constructional operations both on and off site.

cad file:


Key

AREAS TO BE DEMOLISHED

EXISTING WALLS

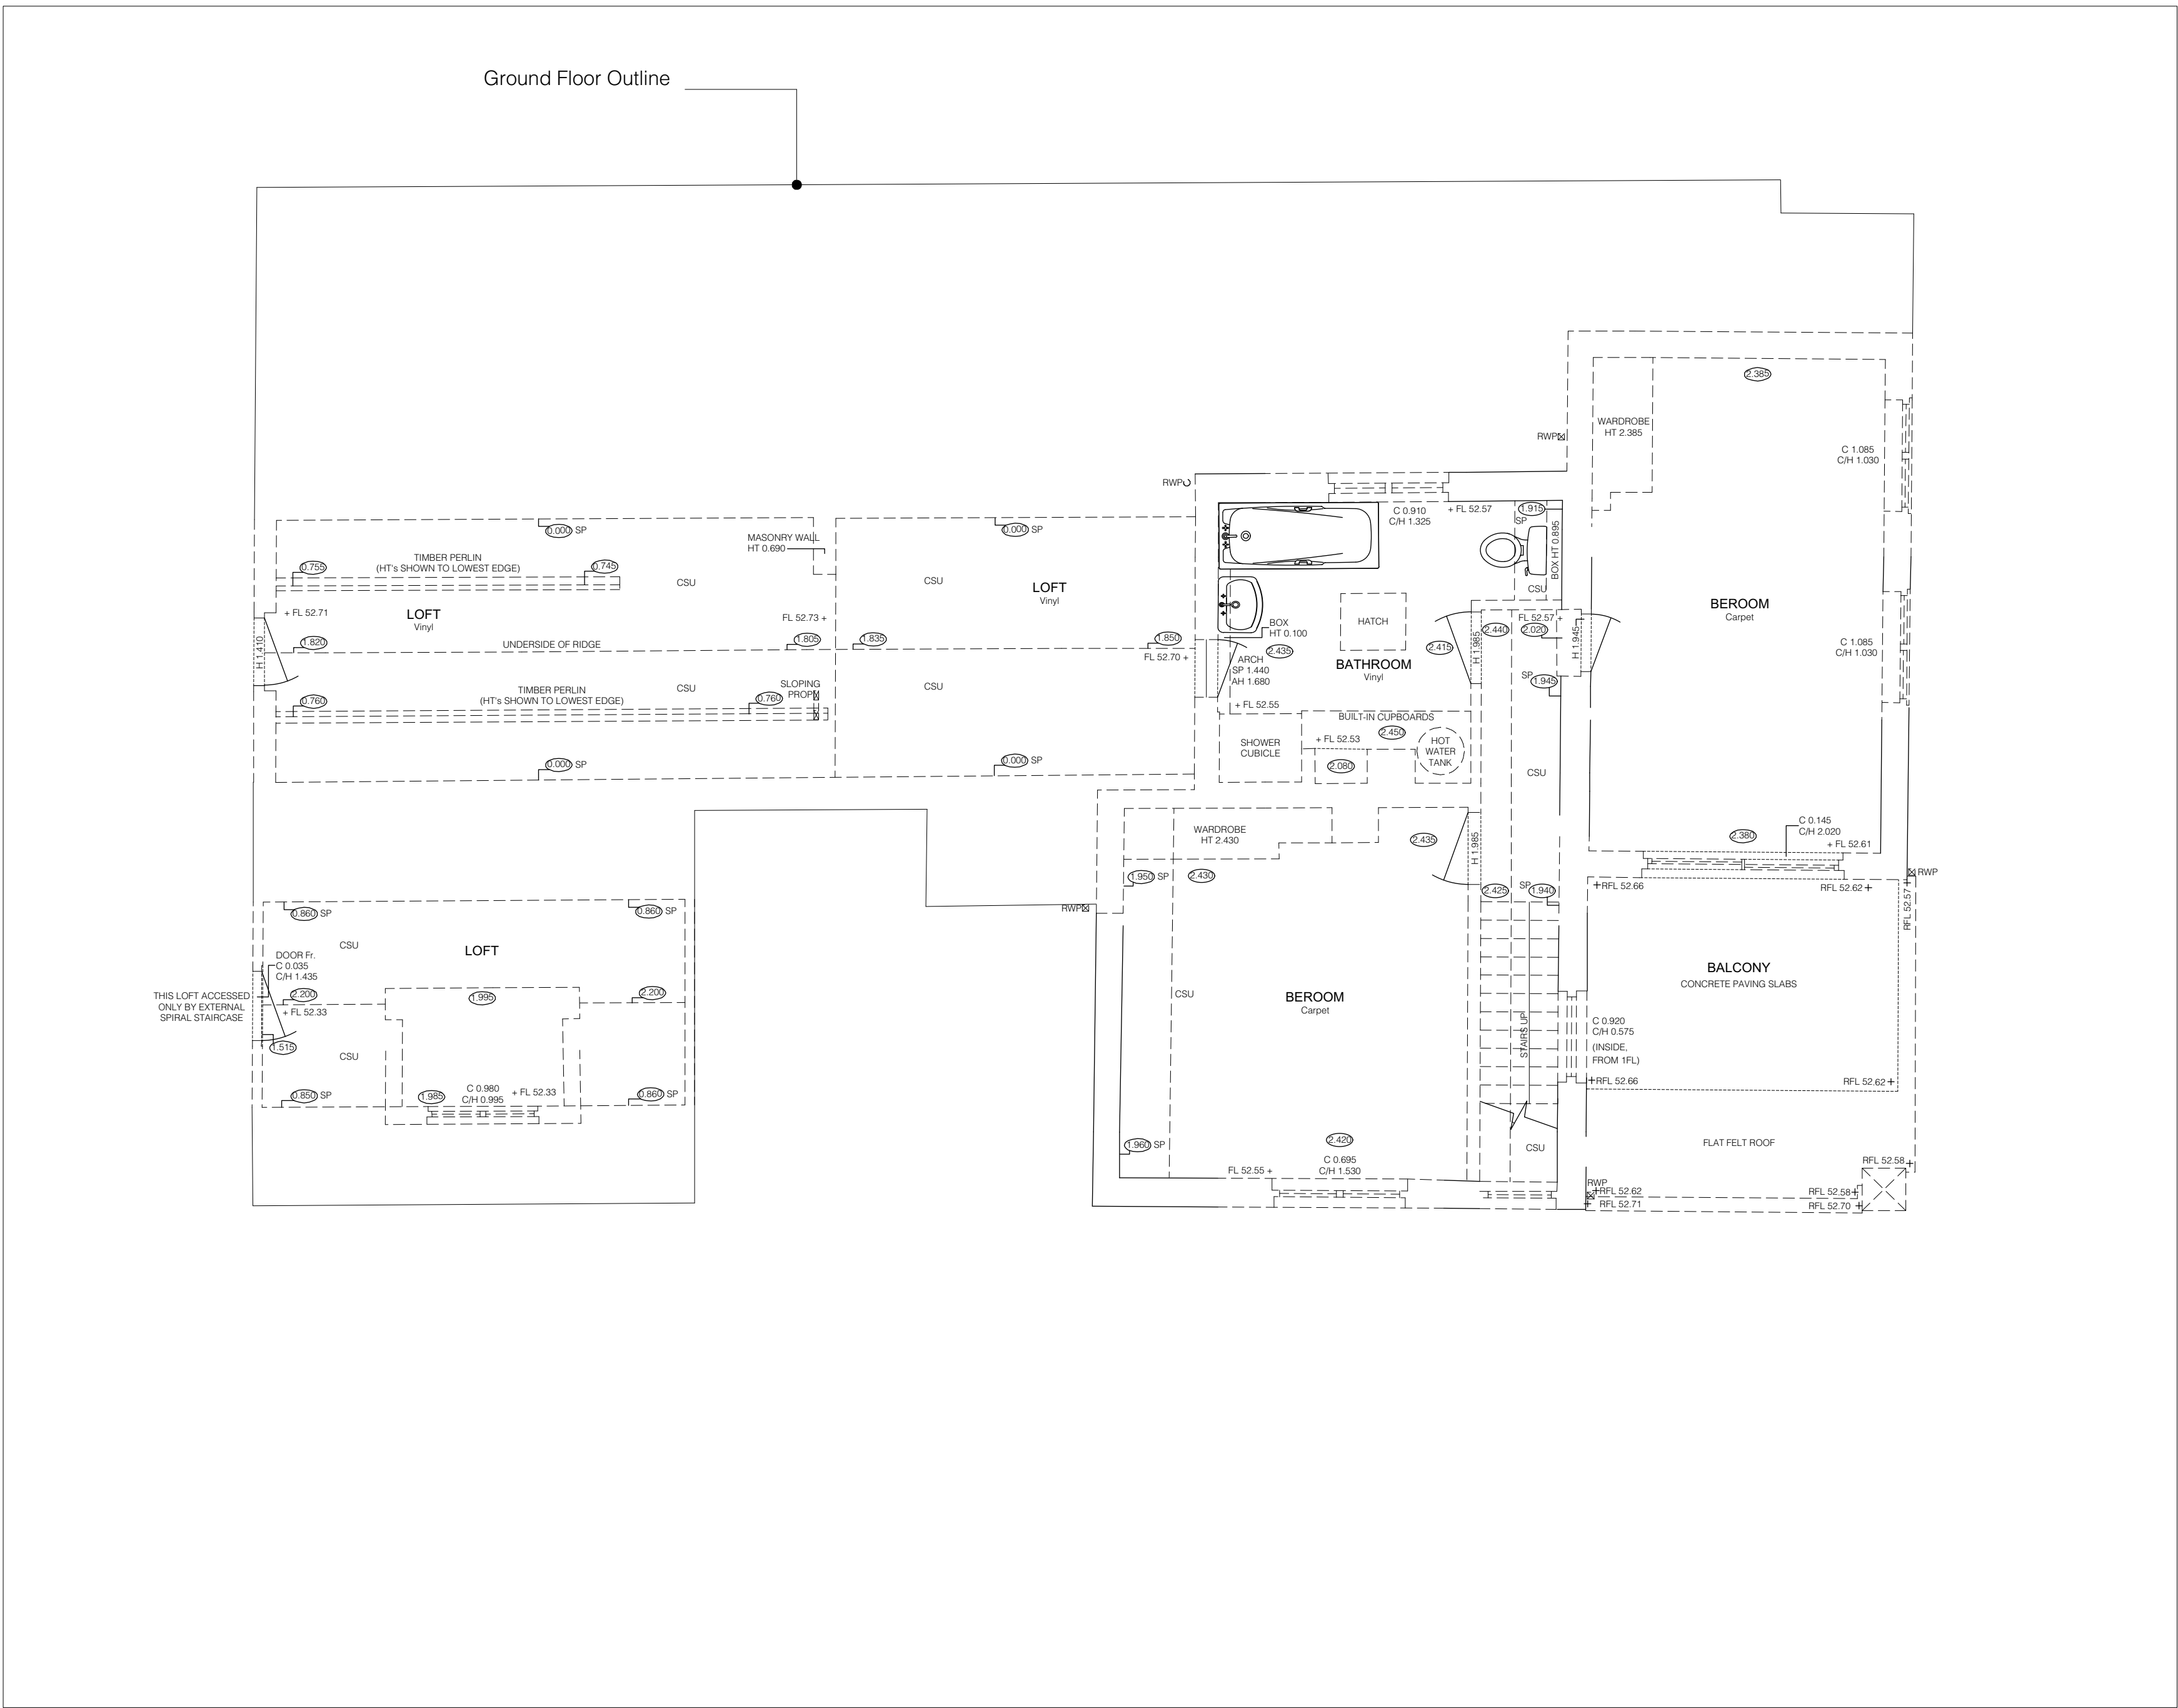

1 EXISTING FIRST FLOOR PLAN

 

E	11.11.16	OG	For Planning
D	12.10.16	OG	For Comment
C	05.08.16	CL	For Comment
B	07.07.16	CL	For Comment
A	13.06.16	ES	For Comment
rev	date	initials	description

drawing:
EXISTING FIRST FLOOR PLAN

project:
LITTLEMEAD COTTAGE

drawing no: 0118-201
revision: E

status:
FOR PLANNING

scale @ A1/A3: 1:50 / 1:100
date: JUNE 2016