




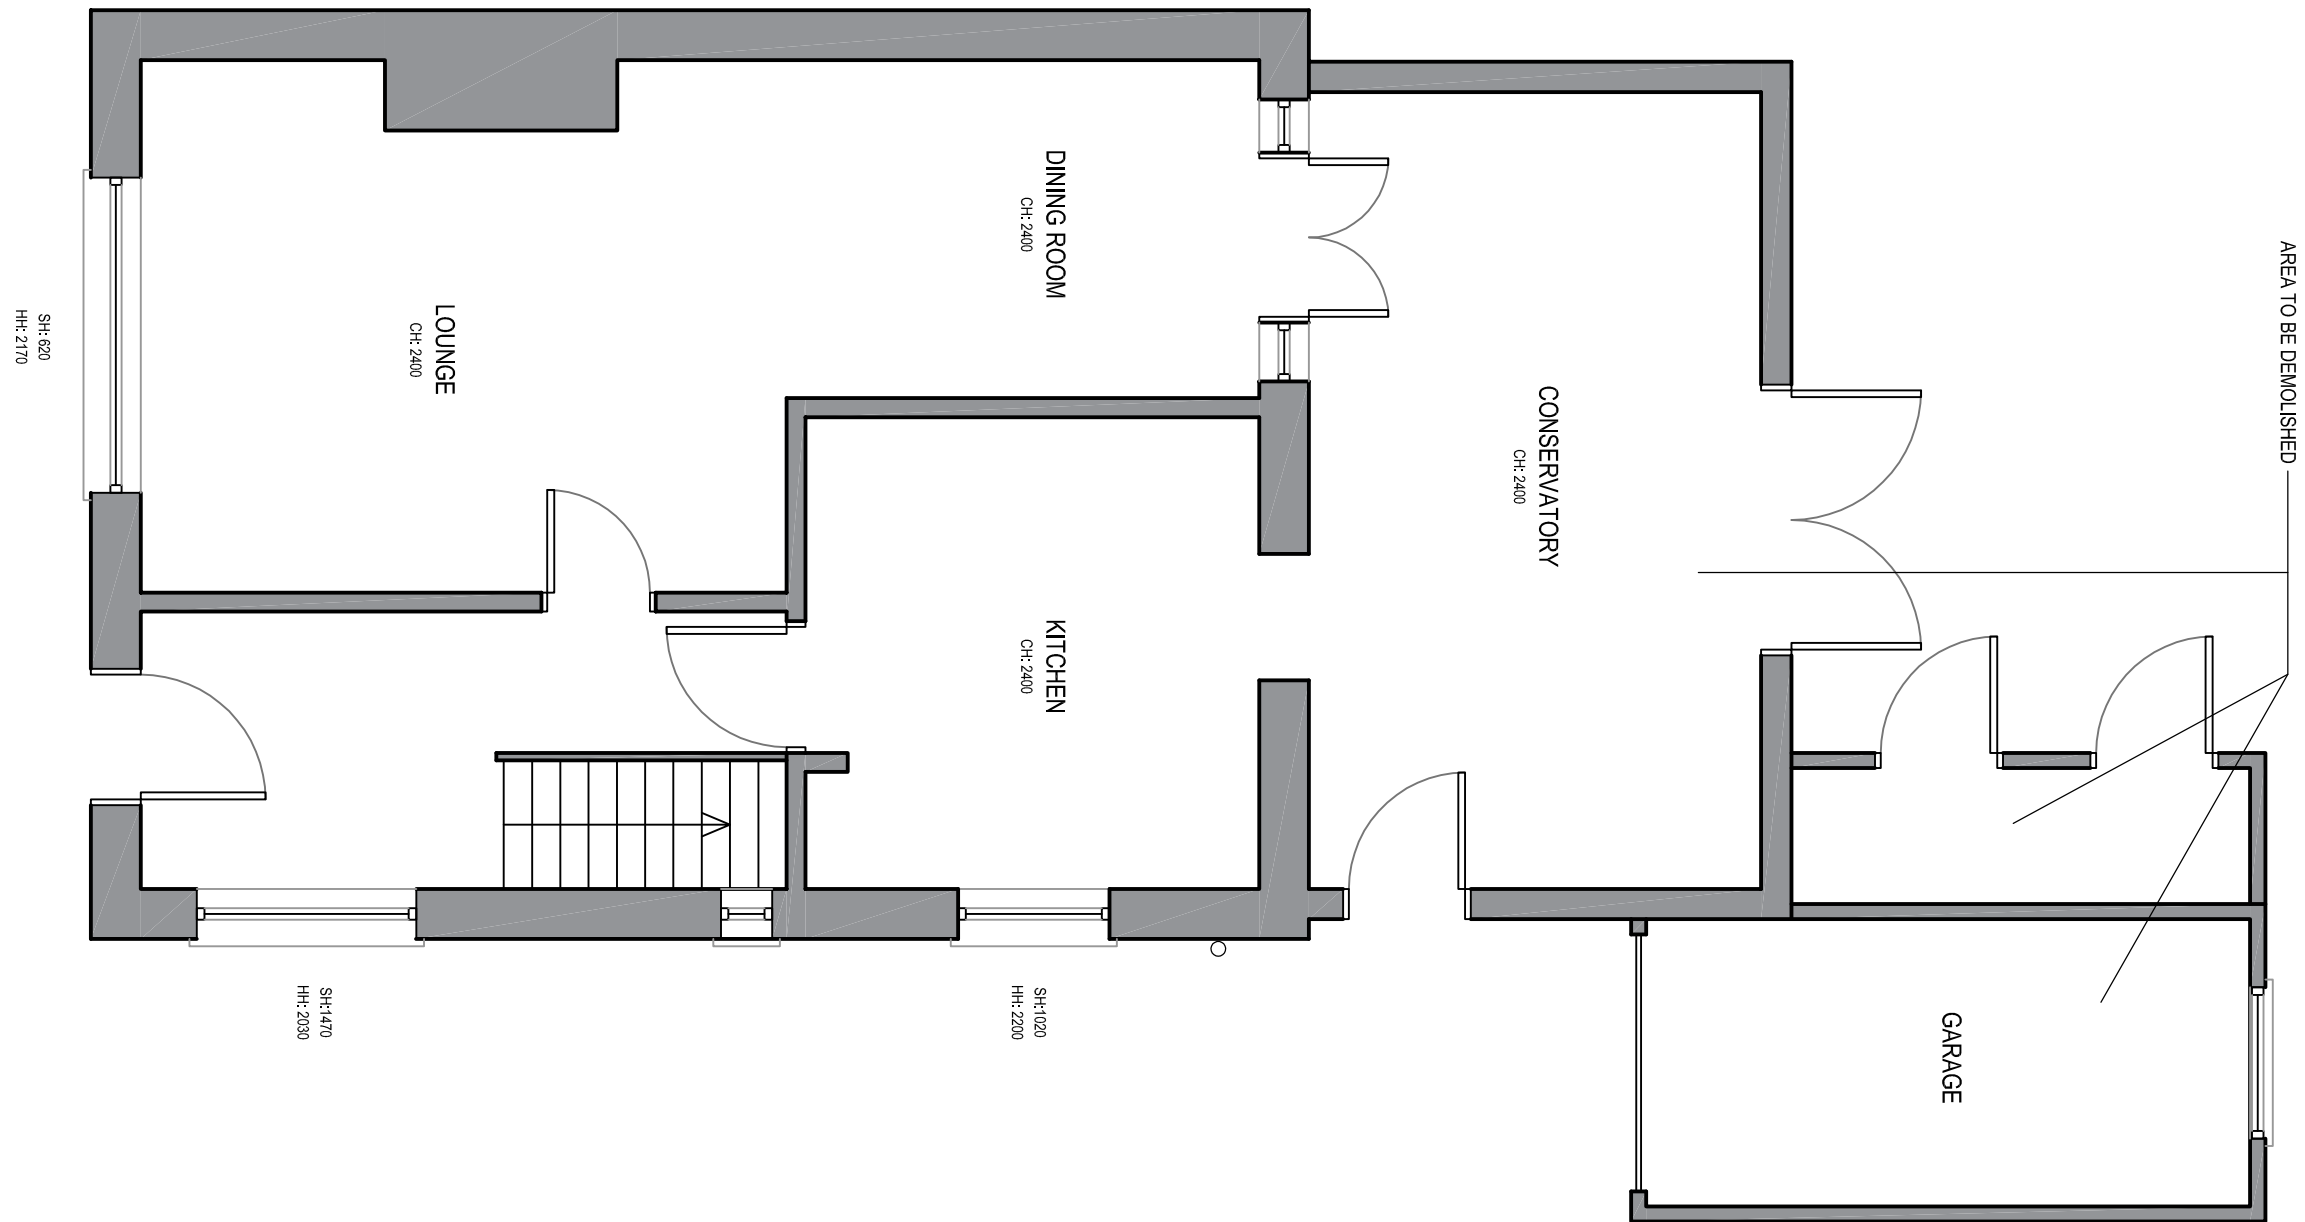

EXISTING GROUND FLOOR PLAN  
SCALE 1:50

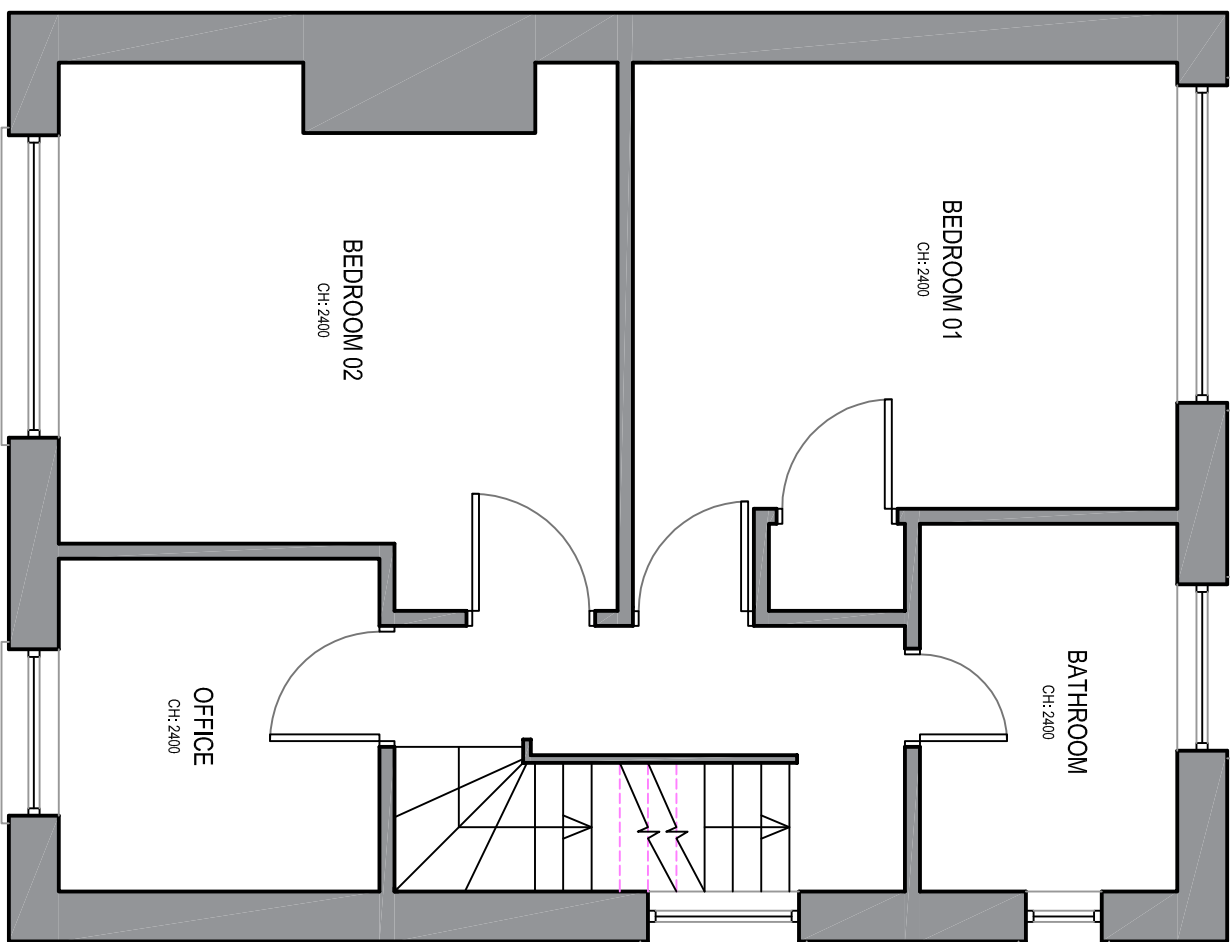


EXISTING FIRST FLOOR PLAN  
SCALE 1:50

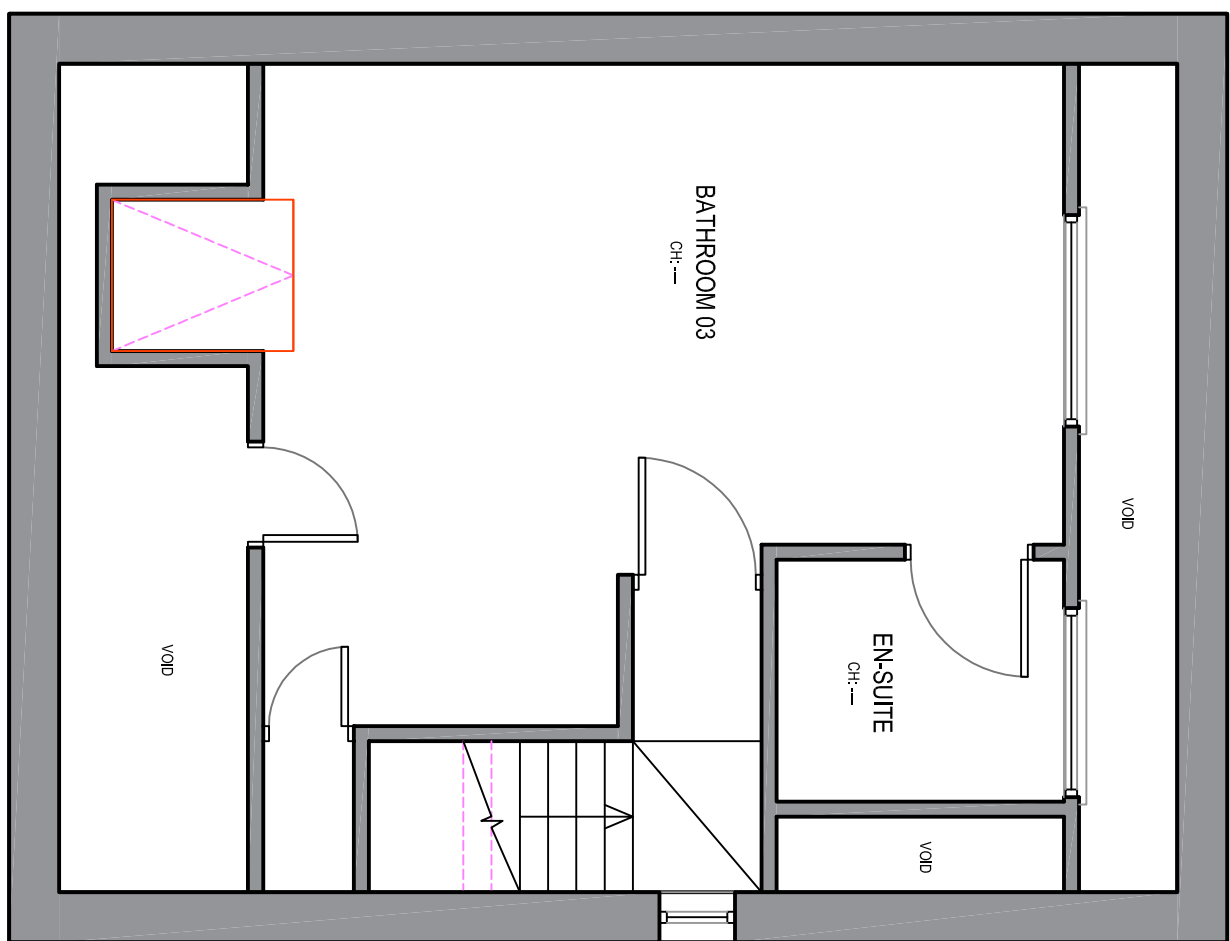


EXISTING SECOND FLOOR PLAN  
SCALE 1:50



FRONT  
EXISTING ELEVATIONS  
SCALE 1:50

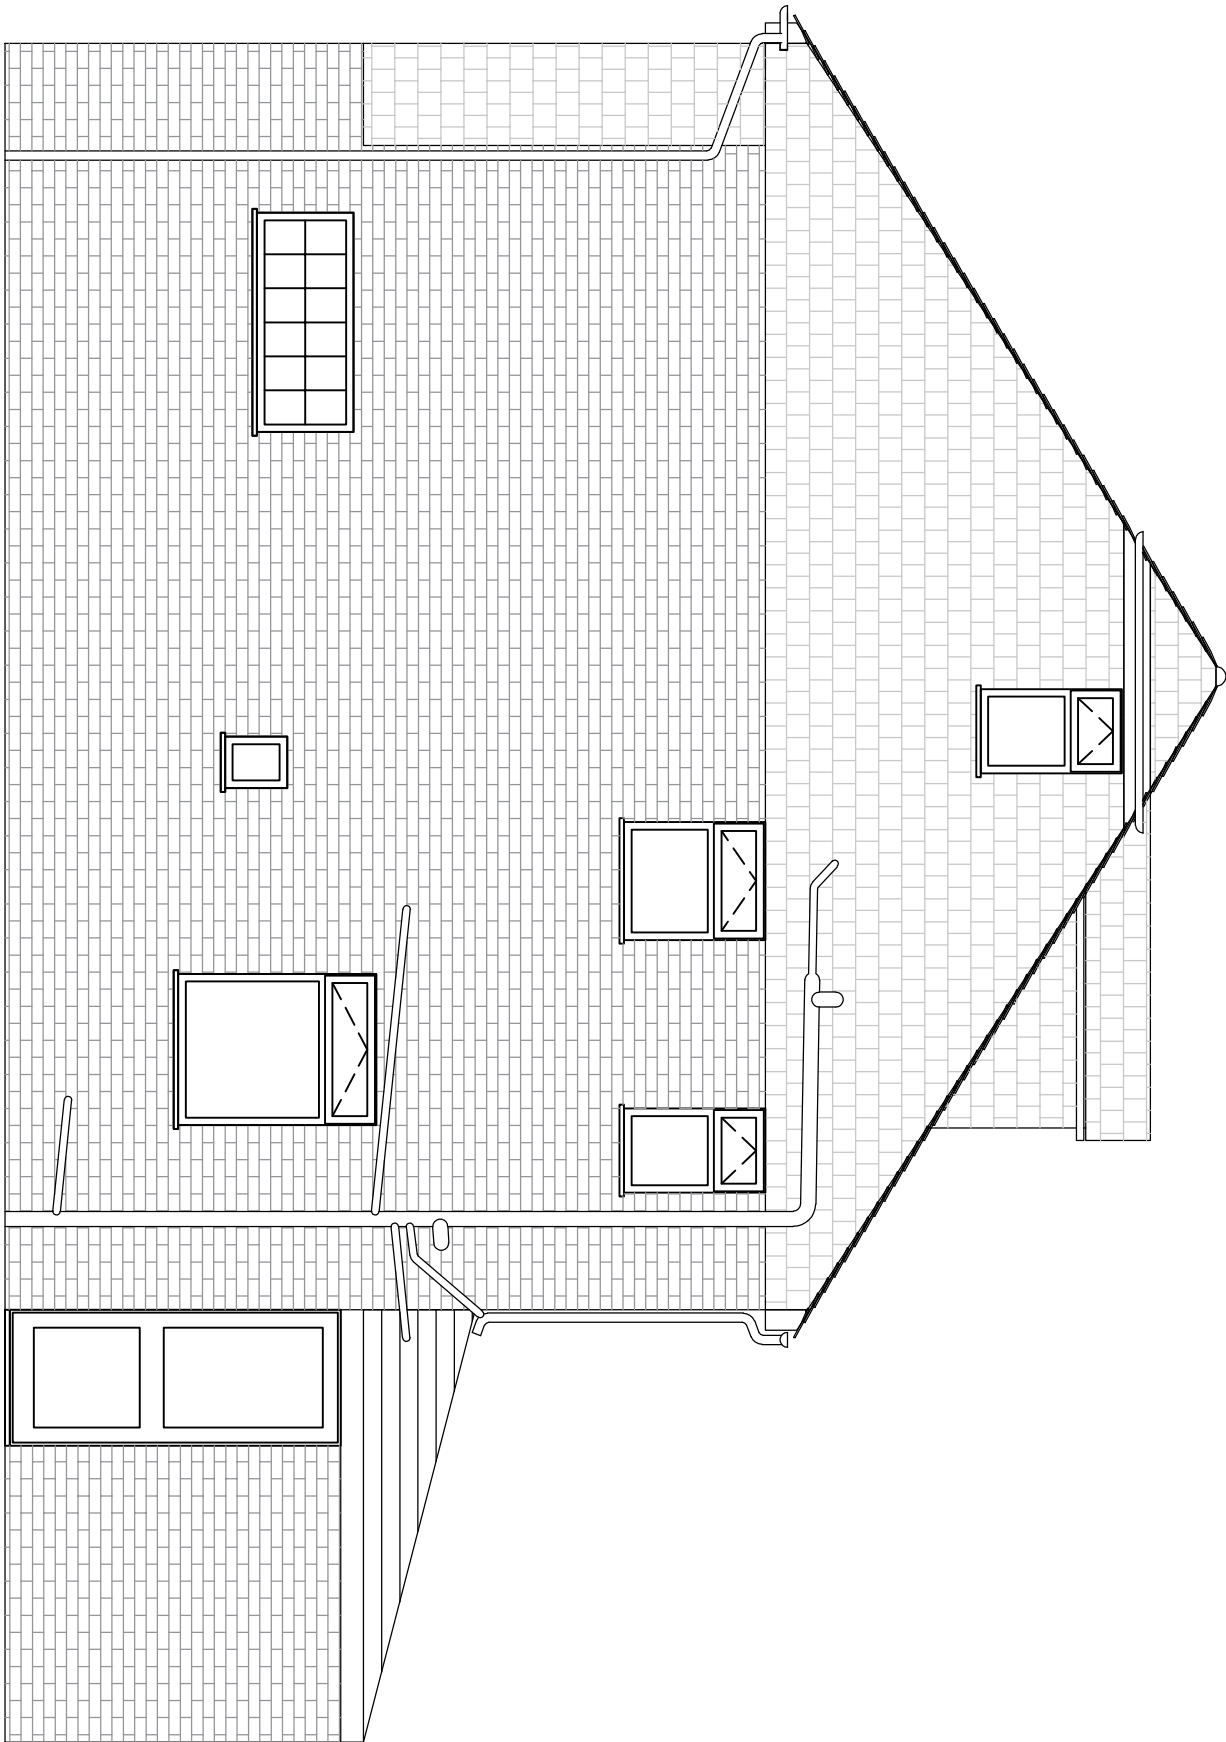

SIDE

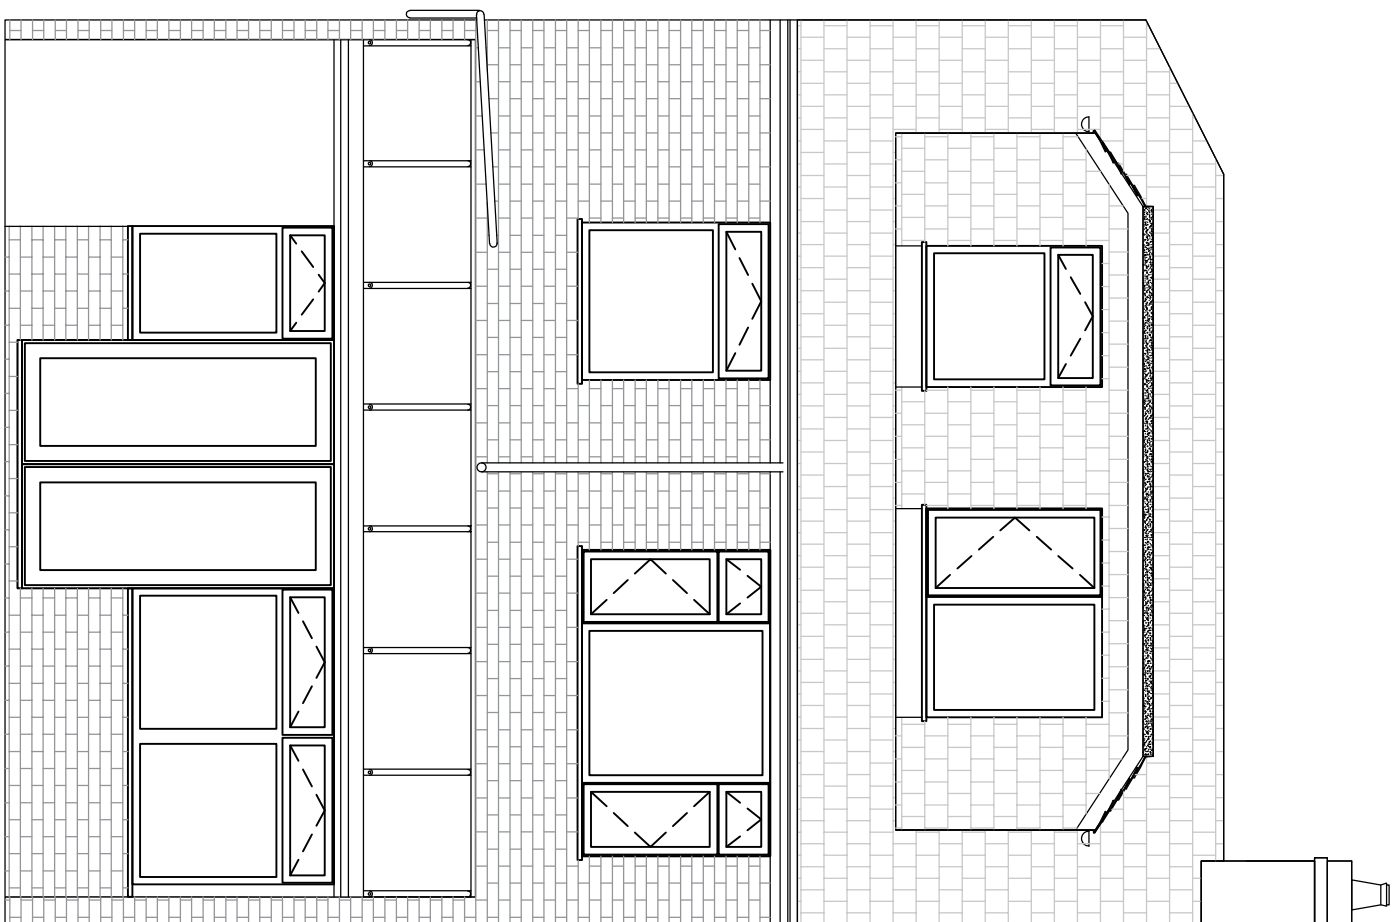

REAR

|                                                        |             |    |     |             |          |      |
|--------------------------------------------------------|-------------|----|-----|-------------|----------|------|
| A INITIAL DRAWING                                      |             |    |     | AG          | 04/06/21 | LD   |
| REV                                                    | DESCRIPTION | BY | CHK | DATE        | DATE     | DATE |
| DATE: 7 FORTUNES WAY, BEDHAMPTON, HAVANT, HAMPSHIRE    |             |    |     |             |          |      |
| PROJECT: 7 FORTUNES WAY, BEDHAMPTON, HAVANT, HAMPSHIRE |             |    |     |             |          |      |
| DRAWN BY: LD                                           |             |    |     |             |          |      |
| CHECKED BY: --                                         |             |    |     |             |          |      |
| SCALE: VARIOUS @A1                                     |             |    |     |             |          |      |
| PROJECT TITLE: EXISTING FLOOR PLANS AND ELEVATIONS     |             |    |     |             |          |      |
| DRAWING NO: EXISTING.01                                |             |    |     | REVISION: A |          |      |