


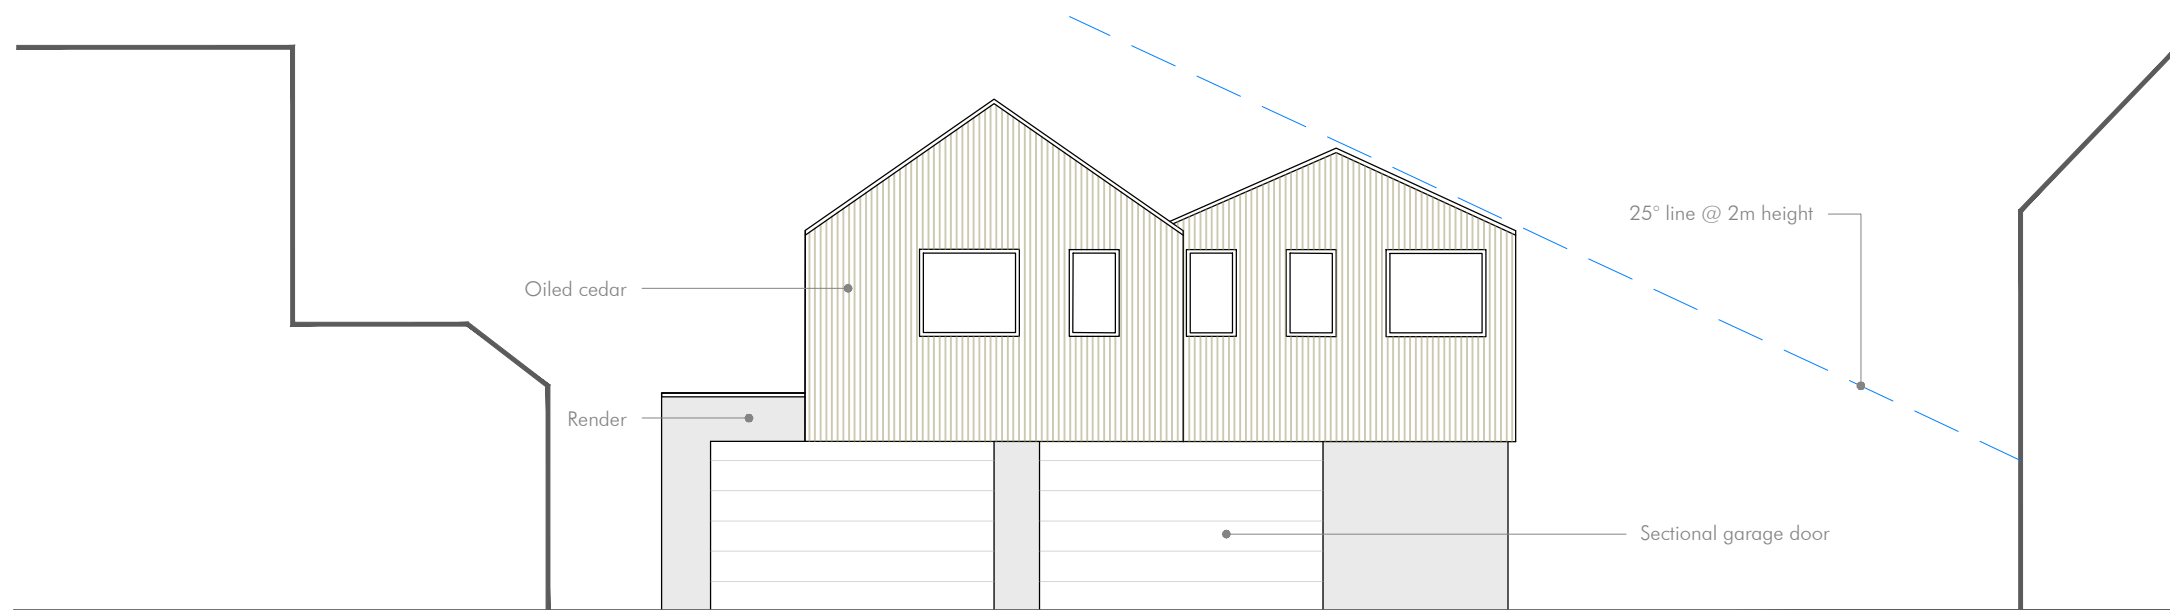

Materials Key	
	Zinc
	Natural timber
	Render


South Elevation

Scale 1:100




North Elevation

Scale 1:100

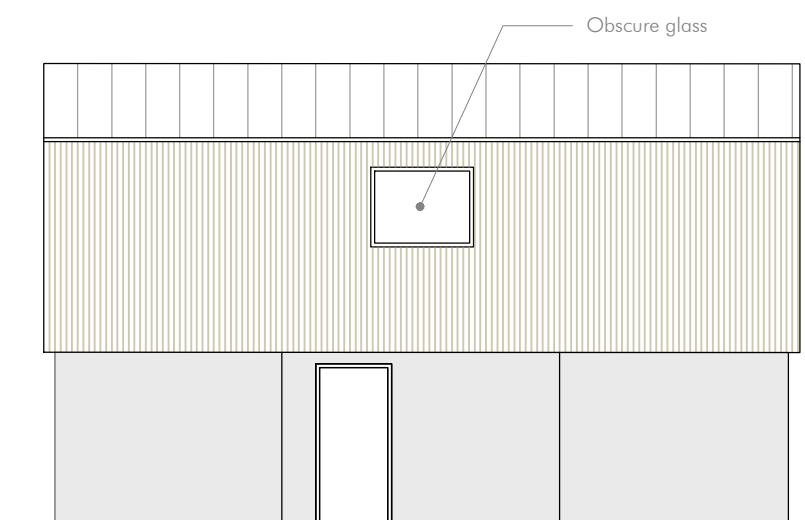

East Elevation

Scale 1:100

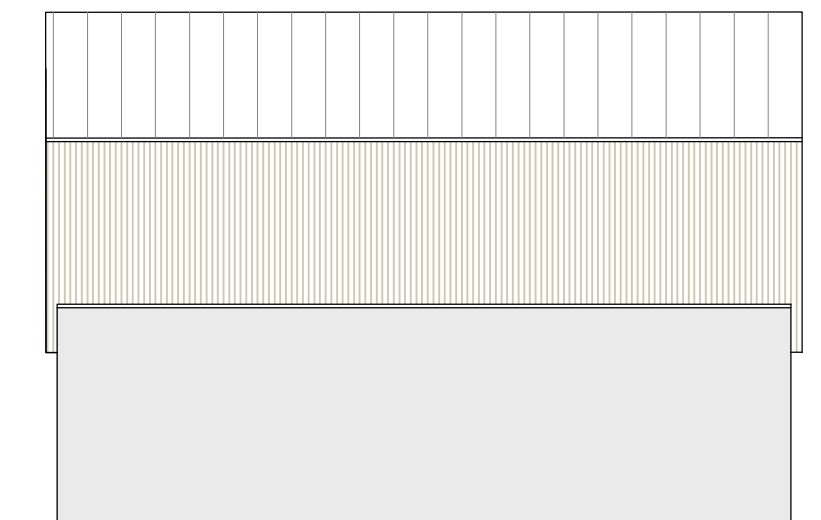

West Elevation

Scale 1:100

1:1250	0mm	10m	20m	50m
1:500	0mm	5m	10m	25m
1:200	0mm	2m	4m	10m
1:100	0mm	1m	2m	5m
1:1	0mm	10mm	20mm	50mm

Project 48 Sinah Lane	Project No.	Rev	Date	Notes	The Studio @ The Barns Church Lane, Northney PO11 0SB 07365 111998 info@hebdendesignstudio.com www.hebdendesignstudio.com	Hebden design studio architecture / town planning / interior design / project management	Notes: Do not scale from this drawing unless for the purposes of Local Authority Planning Approval. Please verify that the information is correctly printed to scale by checking the control bar. This drawing must be read in conjunction with all other related drawings and documentation. This drawing is copyright of Hebden Design Studio Ltd ©. All rights reserved
	2016	01	09.02.21	Amended cladding			
	Dwg No.	02	12.02.21	Garage redesign			
	3.210	03	22.07.21	Garage amended			
	Scale	04	15.10.21	Garage redesign			
Drawing Garage Elevations	1:100 @ A3						