


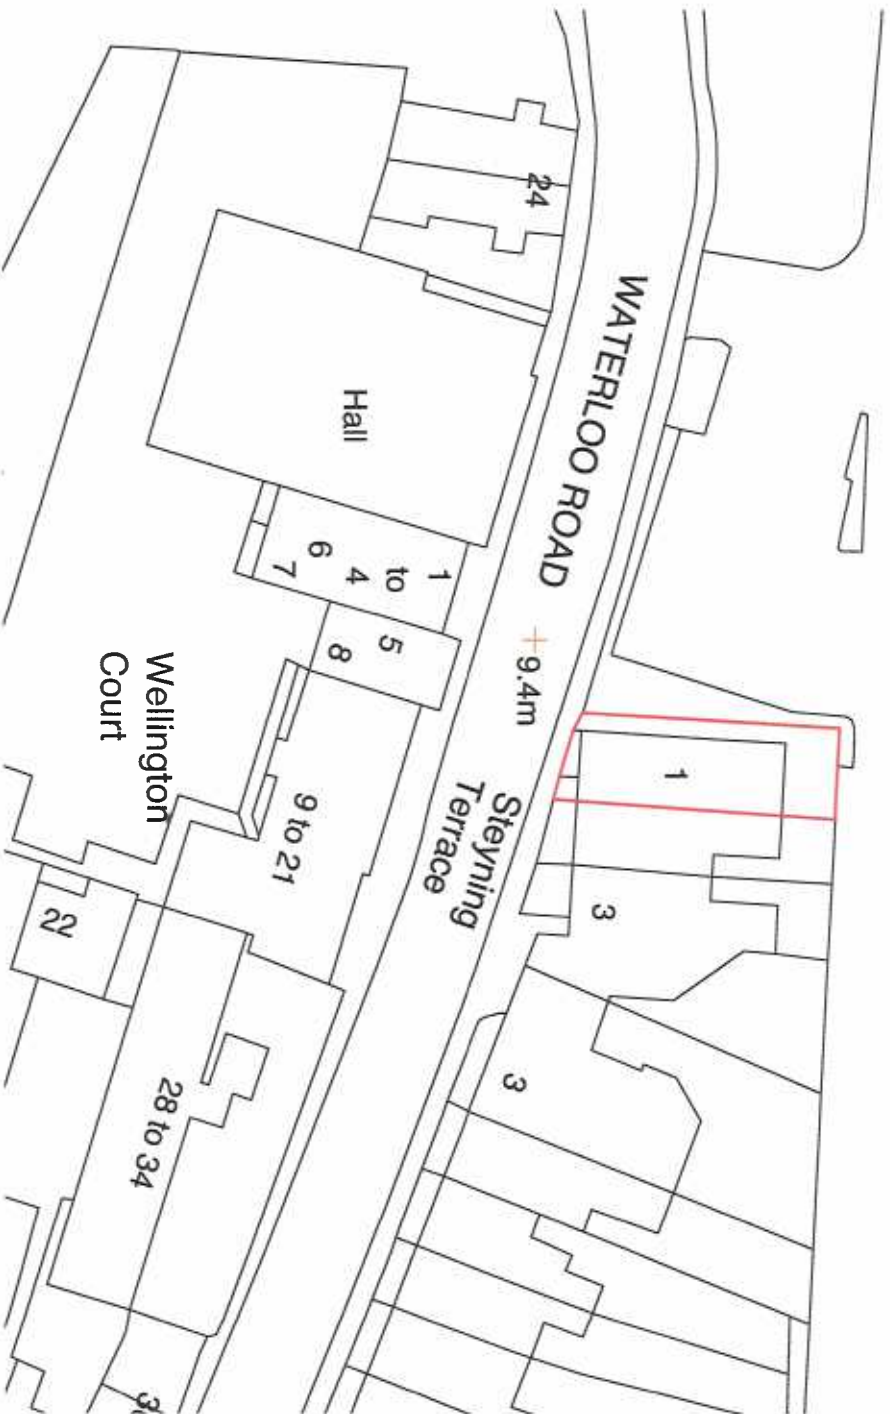

1 SITE PLAN
Scale: 1:500

MP 38A

MP :



© Crown copyright and database rights [2016] Ordnance Survey 0100031673



2 LOCATION PLAN
Scale: 1:1250

MP 38A
MP 35B
Mast (Telecommunication)



© Crown copyright and database rights [2016] Ordnance Survey 0100031673


REVISION	COMMENT	DATE
Client	MR & MRS STILLWELL	
Project	1 STEYNING TERRACE WATERLOO ROAD HAMPSHIRE PO9 1BJ	
Title	SITE & LOCATION PLAN	
Drawing Number	SD16436-P30	Drawn By DW
Scale	AS SHOWN	Date MAR 2016
SURVEYCLOUD LTD		
10 Church Road Hampshire GU32 2DW		
Phone 07920 888 888 Email info@surveycloud.co.uk www.surveycloud.co.uk		

- General Notes
- All dimensions and levels to be checked on site by contractor prior to fabrication/construction.
 - This drawing is to be read in conjunction with all relevant consultant's and/or specialist's drawings and documents. Any discrepancies or variations are to be notified to SurveyCloud Ltd before the affected work commences.
 - This drawing and the copyrights and patents therein are the property of SurveyCloud Ltd and may not be used or reproduced without prior consent.


KEY

AC	Arch Crown Height
AS	Arch Spring Height
C	Ceiling Height
Cpd	Cupboard
CH	Ceiling Hatch
DH	Door Head Height
DPC	Damp Proof Course
EL	Eaves Level
FRL	Finished Floor Level
FWIC	Foul Water Inspection Cover
G	Gully
IC	Inspection Cover
ID	Invert Depth
RL	Ridge Level
RWP	Rainwater Pipe
SWIC	Surface Water Inspection Cover
TWL	Top Wall Level
UB	Underside of Beam Height
VP	Vent Pipe
WH	Window Head Height
WS	Window Sill Height

1 EXISTING ELEVATION 2 (WEST)
Scale: 1:100

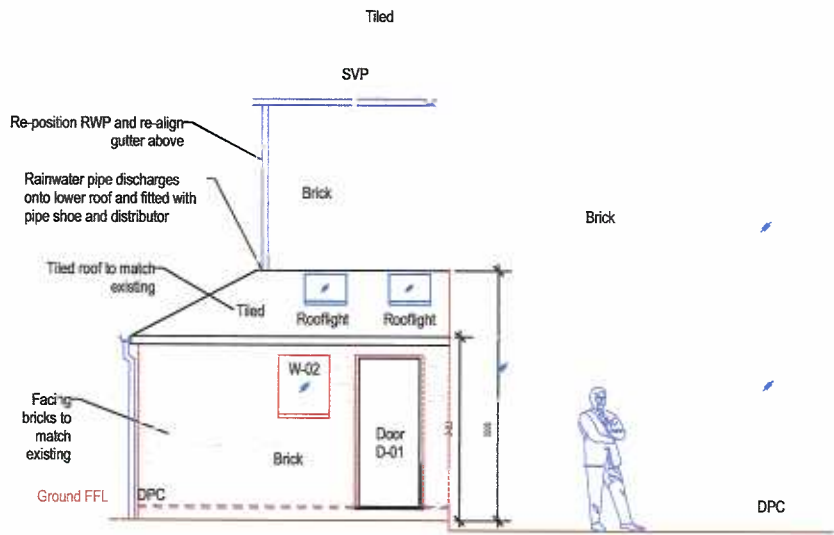

4 EXISTING ELEVATION 1 (NORTH)
Scale: 1:100

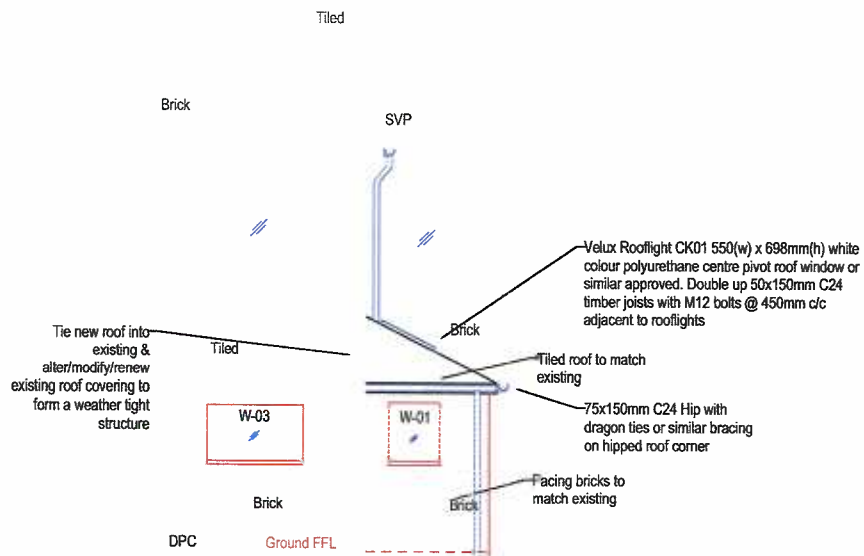

REVISION	COMMENT	DATE
Client	MR & MRS STILLWELL	
Project	1 STEYNING TERRACE WATERLOO ROAD HAVANT PO9 1BJ	
Title	PROPOSED ELEVATIONS	
Drawing Number	Revision	Client
SD16436-P10	A	DW
Scale	Sheet Size	Date
1:100	A3	MAR 2016
SURVEYCLOUD LTD		
10 Church Road Steep Hampshire GU32 2DW		
Phone 07900 808 808 Office 01730 262 485 mail@surveycloud.co.uk www.surveycloud.co.uk		



1 SKETCH 1 GROUND FLOOR PLAN


Scale: 1:50

LEVEL DATUM
All levels are based on Temporary Bench Mark (TBM)
located on Station 1, Value = 50.00m

- General Notes
- All dimensions and levels to be checked on site by contractor prior to fabrication/construction.
 - This drawing is to be read in conjunction with all relevant consultant's and/or specialist's drawings and documents. Any discrepancies or variations are to be notified to SurveyCloud Ltd before the affected work commences.
 - This drawing and the copyrights and patents therein are the property of SurveyCloud Ltd and may not be used or reproduced without prior consent.

KEY

AC	Arch Crown Height
AS	Arch Spring Height
C	Ceiling Height
Cpd	Cupboard
CH	Ceiling Hatch
DH	Door Head Height
DPC	Damp Proof Course
EL	Eaves Level
FFL	Finished Floor Level
FWIC	Fork Water Inspection Cover
G	Gully
IC	Inspection Cover
ID	Invert Depth
RL	Ridge Level
RWP	Rainwater Pipe
SWIC	Surface Water Inspection Cover
TWL	Top Wall Level
UB	Underside of Beam Height
VP	Vent Pipe
WH	Window Head Height
WS	Window Sill Height

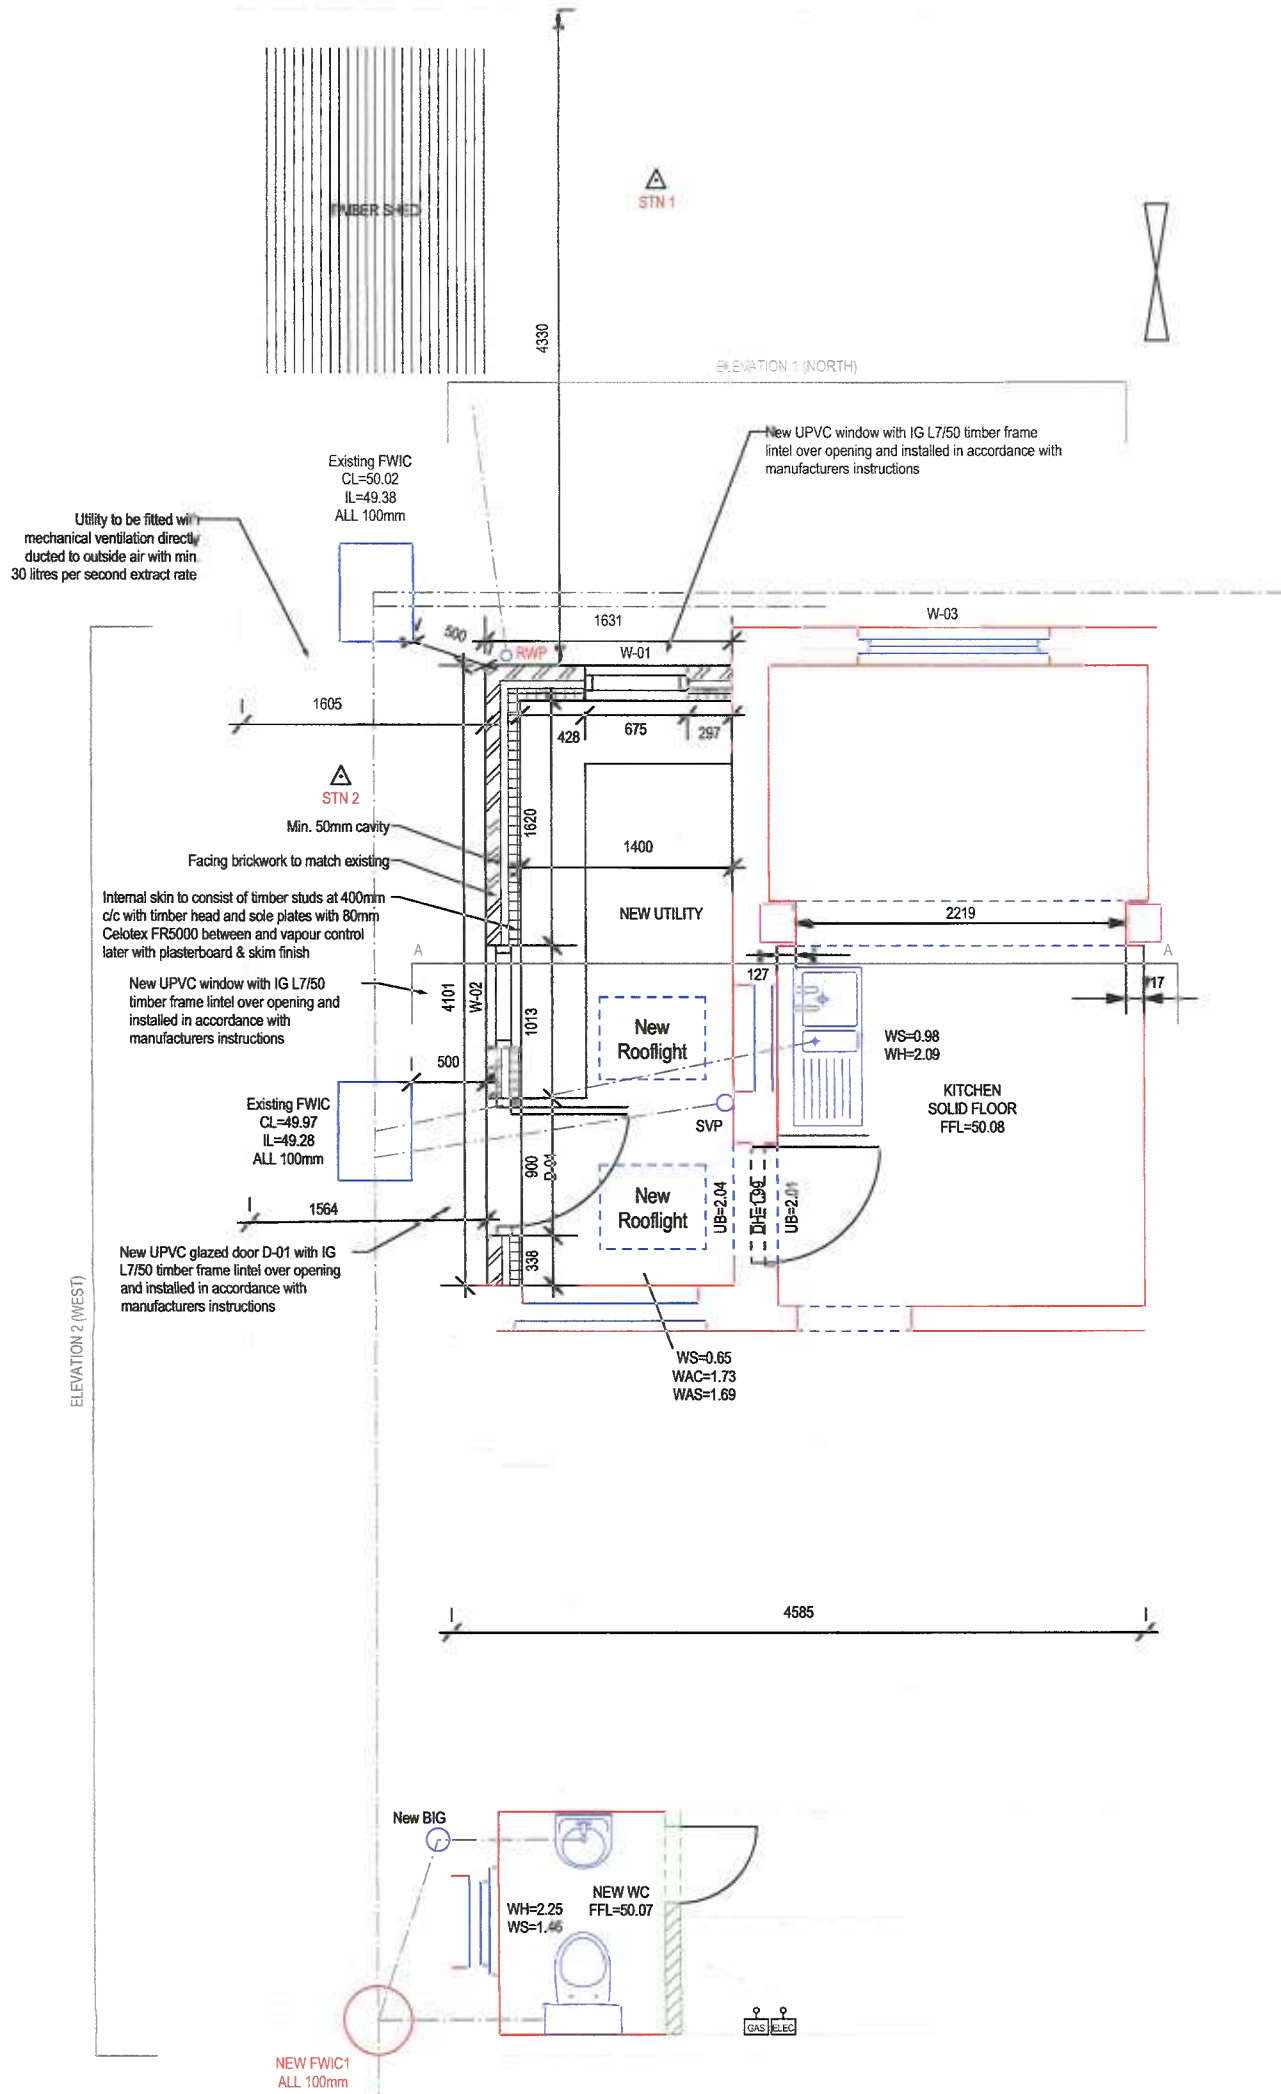

REVISION	COMMENT	DATE
----------	---------	------

Client
MR & MRS STILLWELL

Project
1 STEYNING TERRACE
WATERLOO ROAD
HAVANT PO9 1BJ

Title
PROPOSED GROUND FLOOR

Drawing Number SD16436-P11	Revision A	Checked DW	Drawn By DW
Scale 1:100	Sheet Size A3	Date MAR 2016	

SURVEYCLOUD LTD

10 Church Road
Steep
Hampshire
GU32 2DW

Phone 07900 808 808
Office 01730 262 485
mail@surveycloud.co.uk
www.surveycloud.co.uk