

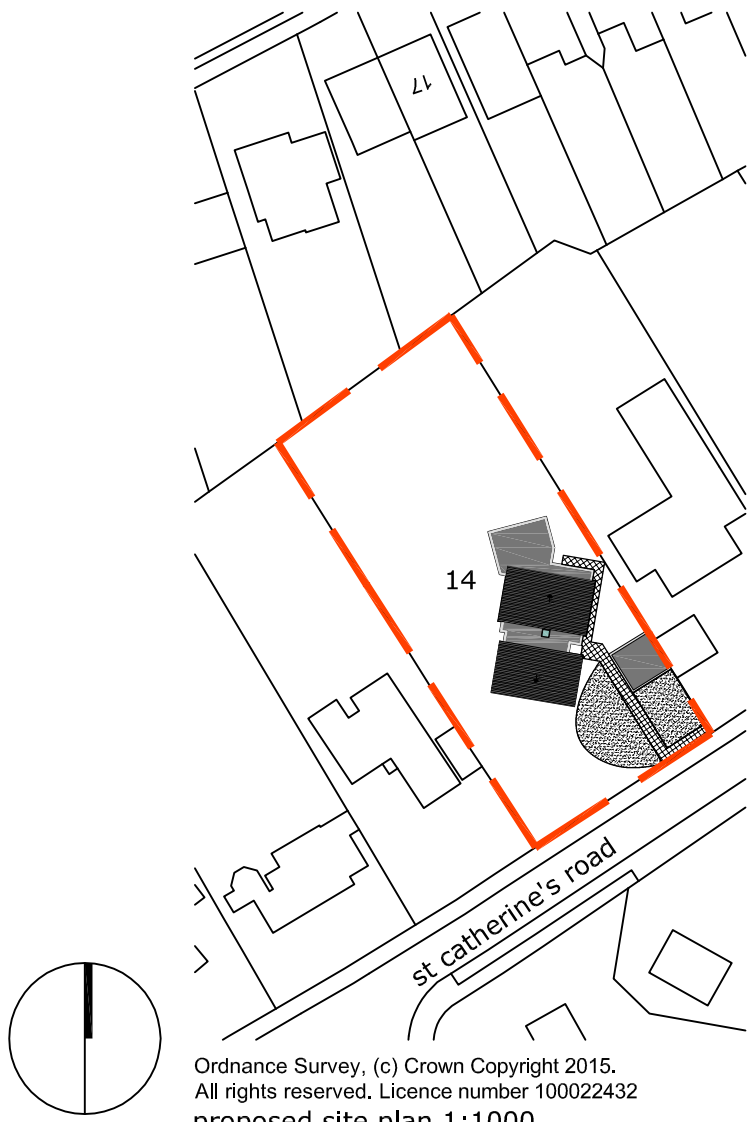


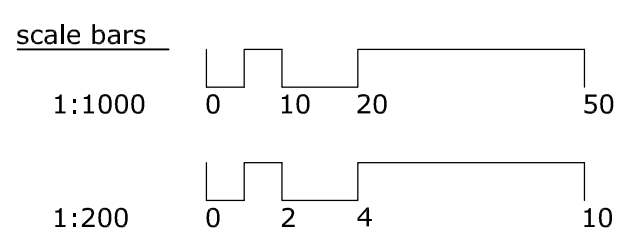

Ordnance Survey, (c) Crown Copyright 2015.
All rights reserved. Licence number 100022432
proposed site plan 1:1000

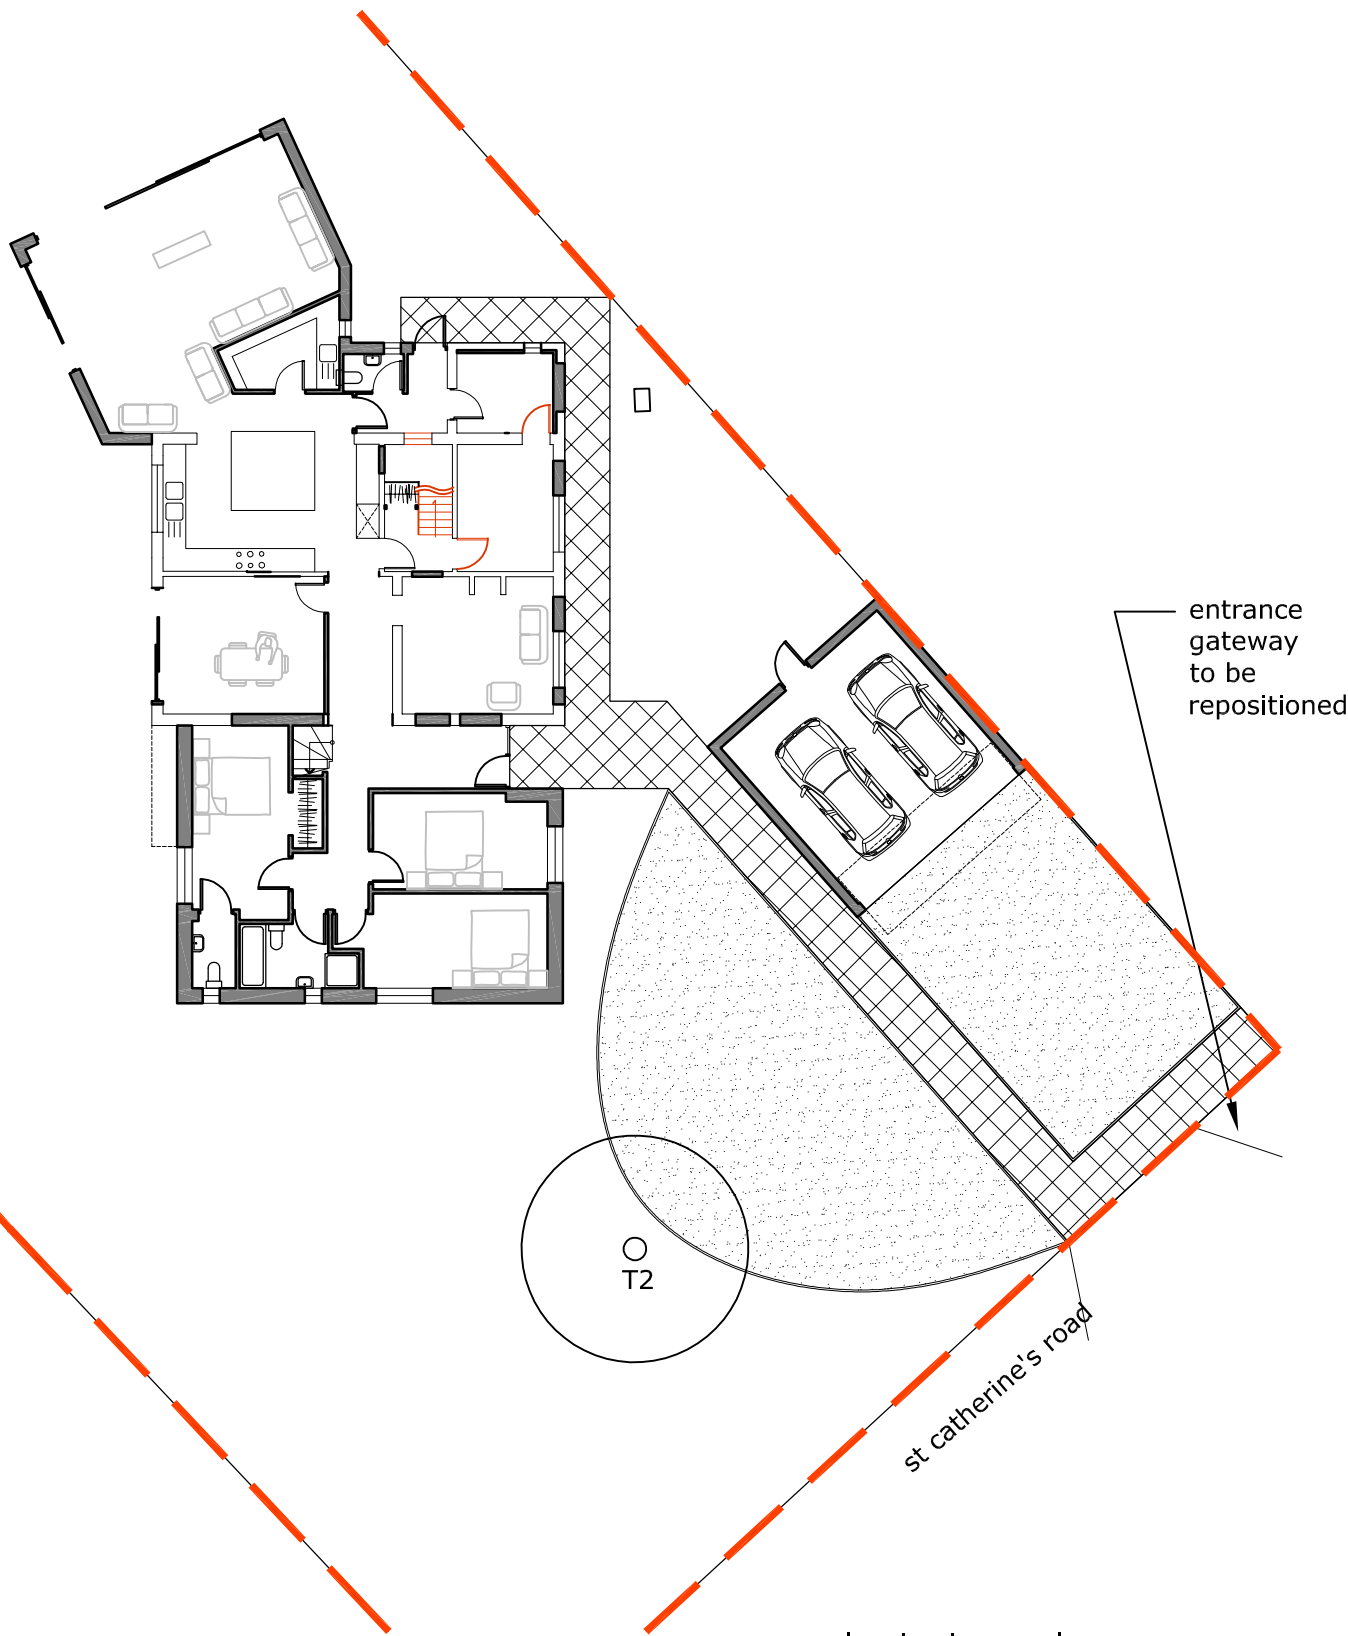

planning issue only

this drawing is not for construction
this drawing is the property of:
dwell design
28 beaconsfield avenue
cosham
portsmouth
po6 2pt

revisions
a/16.02.2016/site boundary line added

scale
1:1000/
1:100 @ A3

job name
14 st catherine's road

date
january 2016

job number
15059

drawing number
(pl)03

dwell design ltd

drawing name
proposed site
location and site plan

status
planning

revision
a