



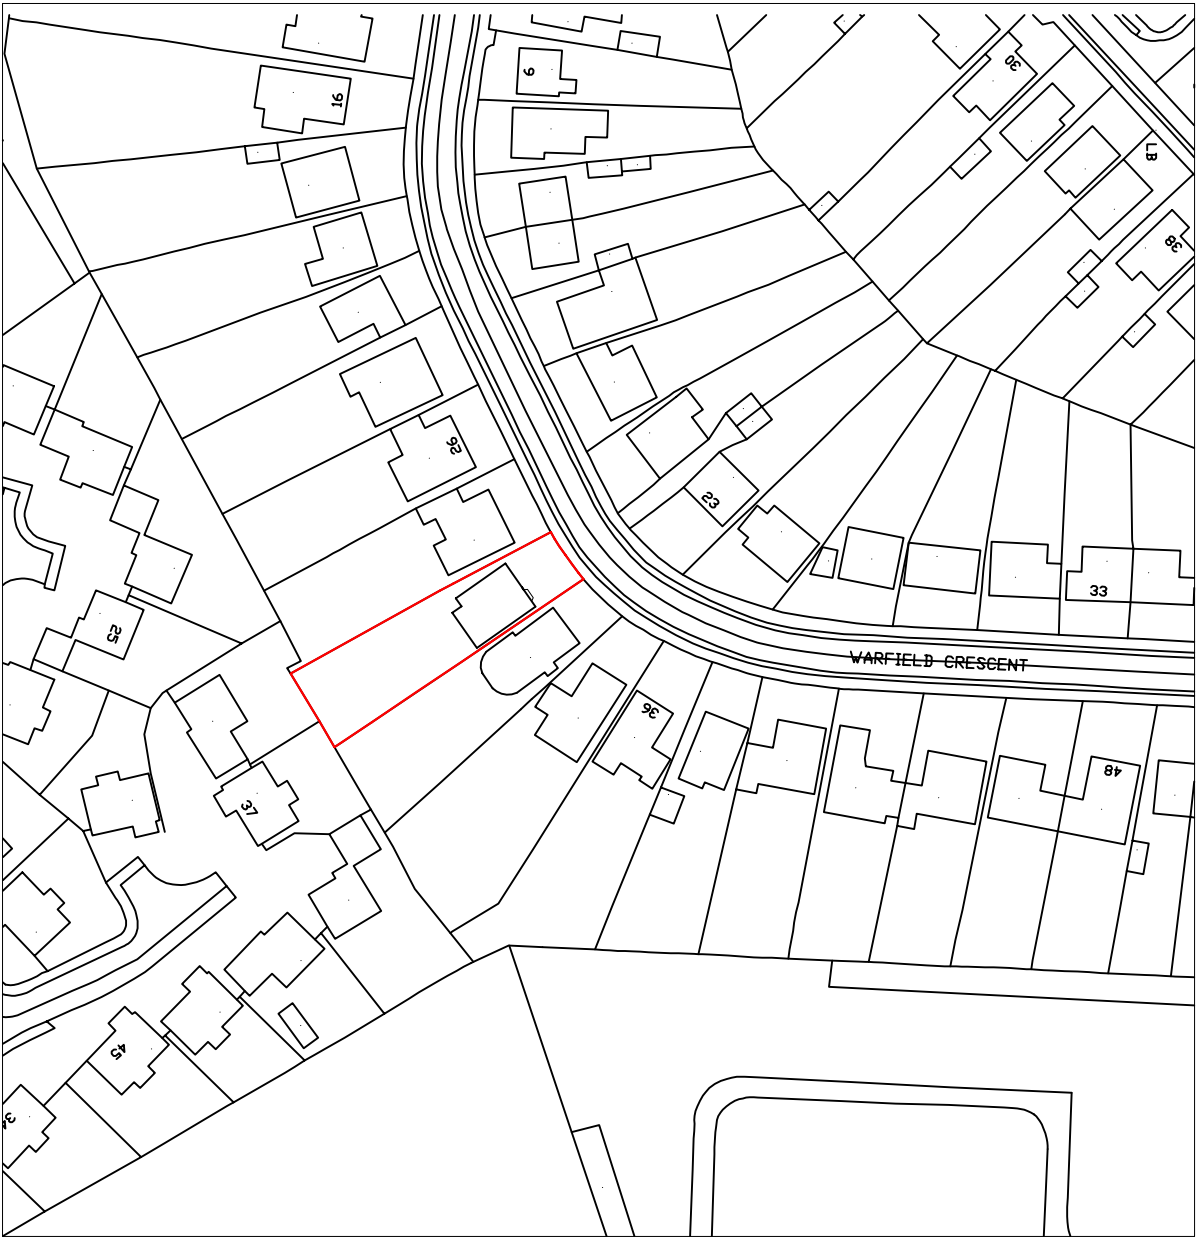

LOCATION PLAN
SCALE 1:1250

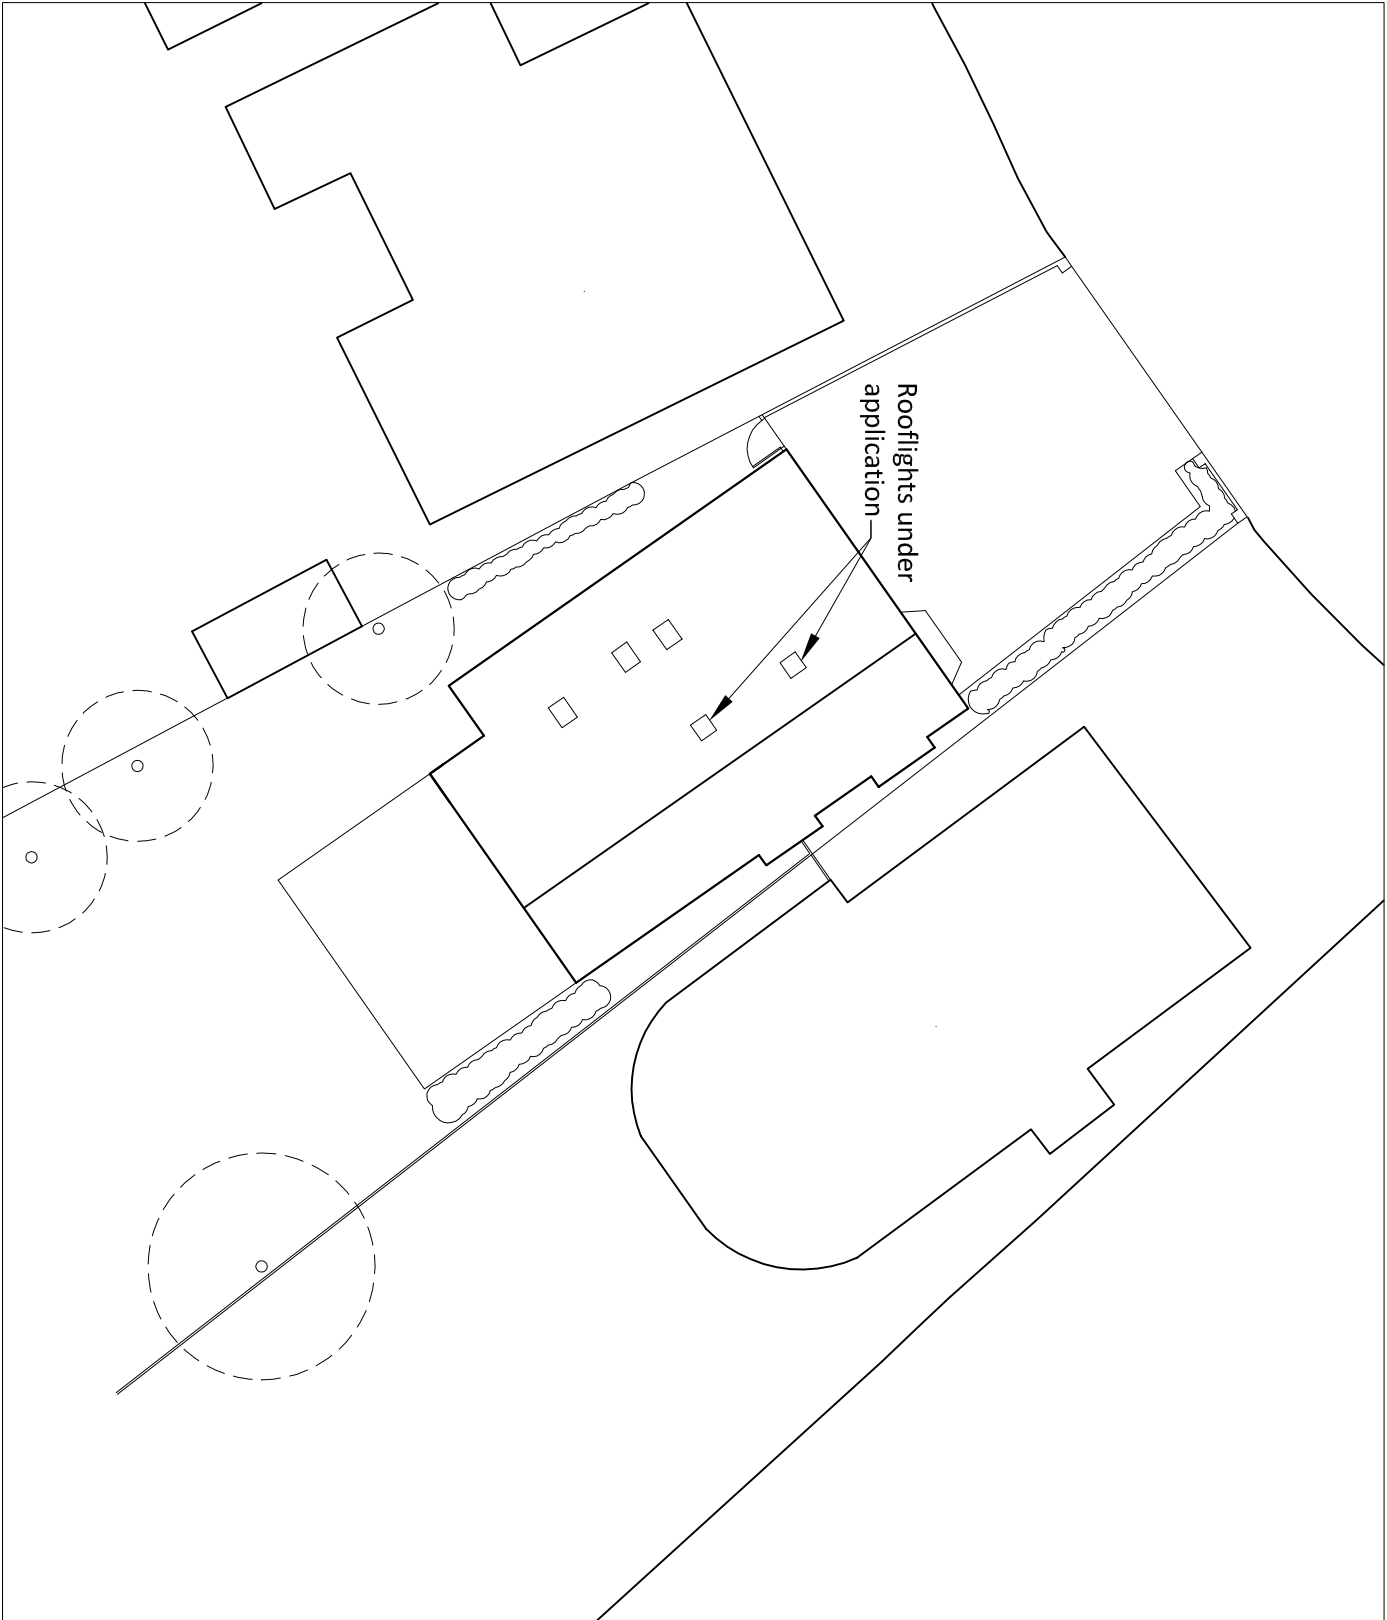

SITE / ROOF PLAN
SCALE 1:200

PROJECT
30 WARFIELD CRESCENT
WATERLOOVILLE

DRAWING TITLE
LOCATION & SITE PLAN

Date	Drawn by
JAN-2016	AWH
Scale @ A3	Drawing No.
1:1250/200	WC/P/001
	Rev.
	A