
 


HAVANT BOROUGH COUNCIL

06 OCT 2021

RECEIVED

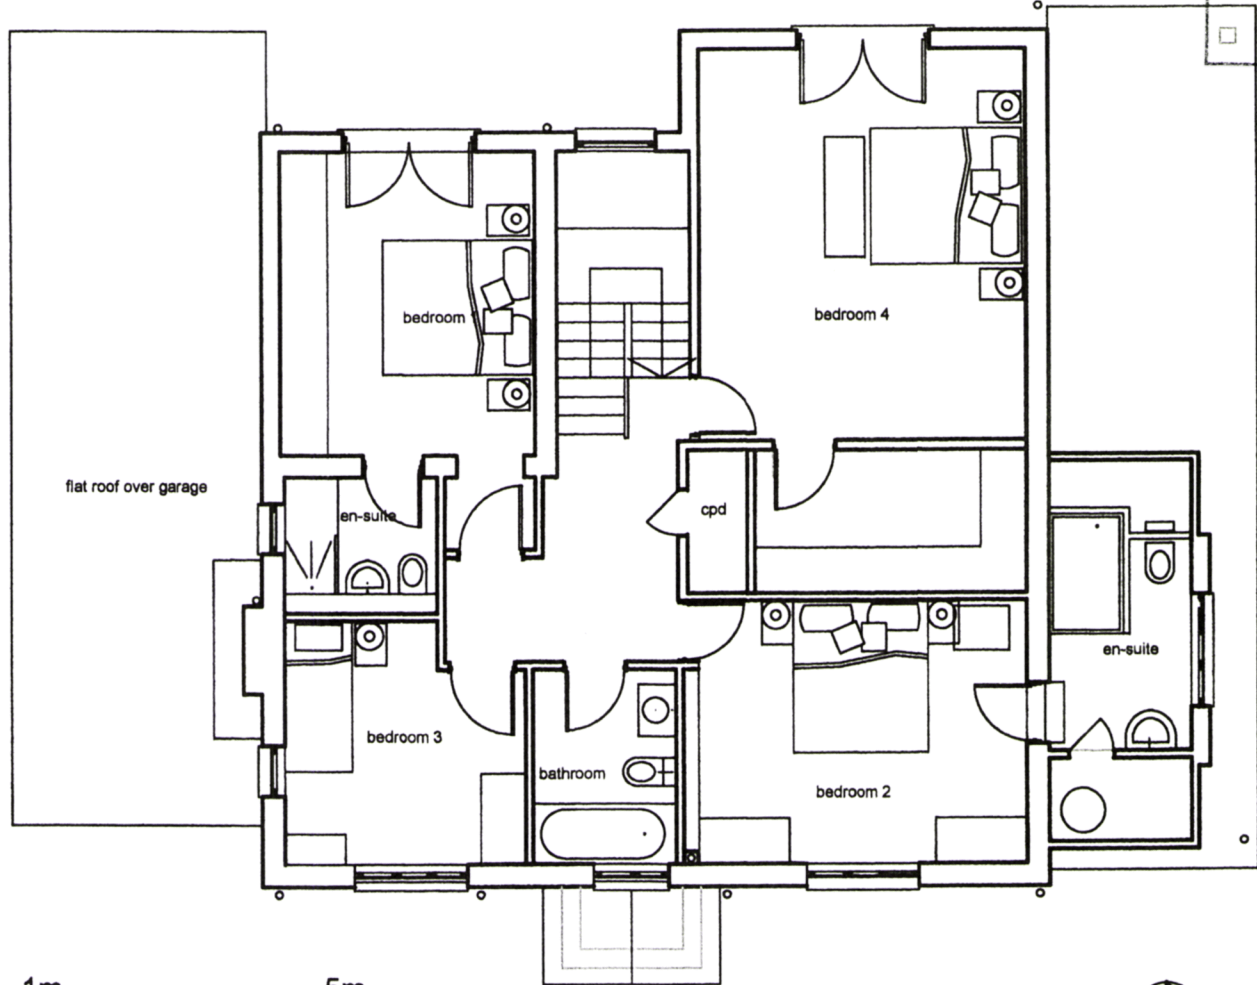

CLIENT Mr & Mrs Goodman

3 Kingsey Ave
Emsworth

Proposed First Floor Plan

HGP
ARCHITECTS

Rev	Description	Date	PN
1	REVISIONS		

PLANNING

HGP Greenhouse Architects Emsworth Ltd.
© Copyright Reserved 2021.
Do not scale - check dims. on site.

Scale : 1:100 @ A4
Date : 06 Oct.21

Drawn by :
Checked by :

Drawing No: 20.110

A	B	C	D	E	F	G	H
J	K	L	M	N	O	P	Q
R	S	T	U	V	W	X	Y
Z							

HGP Greenhouse Architects Emsworth Limited
Furzehill Farm, Wotton Road, Furzehill, Havant, Hampshire, PO16 7JH, England
Tel: 01329 283225 Fax: 01329 237004 Email: ems@hgp-architects.co.uk