

All dimensions to be checked on site and any discrepancy notified to The Consultant. Written dimensions are to be used in preference to scaled dimensions.

It is essential that prior to commencement and during construction works, the contractor reviews the drawings and specification and discusses with the practice any inconsistencies, anomalies, non-industry standard features or other concerns.

0 1 2 3 4 5 6 7 8 9 10

METRES

SCALE BAR 1:100

0 1 2 3 4 5

METRES

SCALE BAR 1:50

0 2 4 6 8 10 12 14 16 18 20

METRES

SCALE BAR 1:200

AMENDMENTS		DATE

PROJECT
26 Manor Way
Havant
PO9 1BD

DATE
15/07/2021

SCALE
As indicated


DRAWING No.
21.008.SP 01A1



South
Elevation

1 : 100


East Elevation

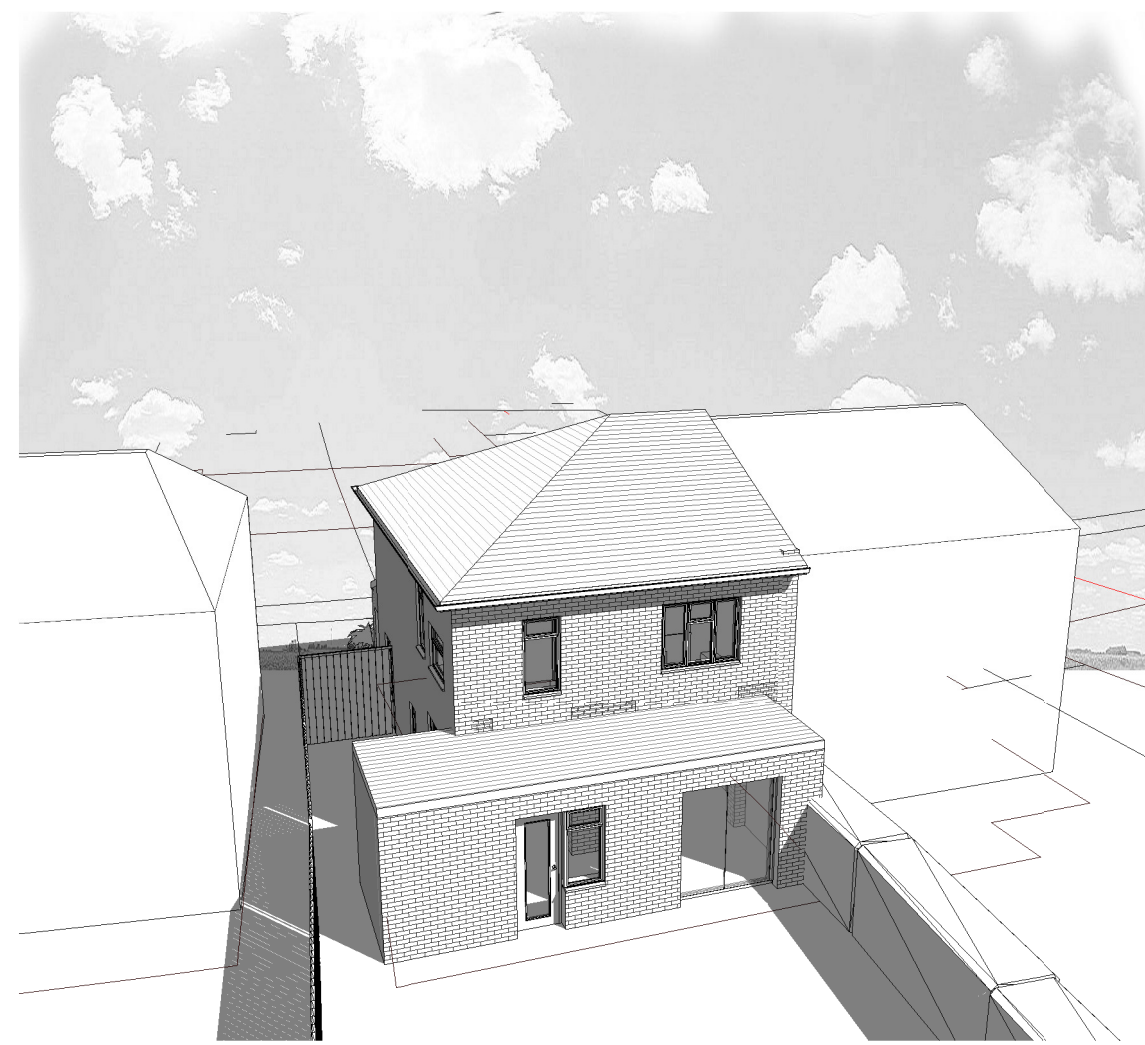

Rear Aerial




Rear
Perspective

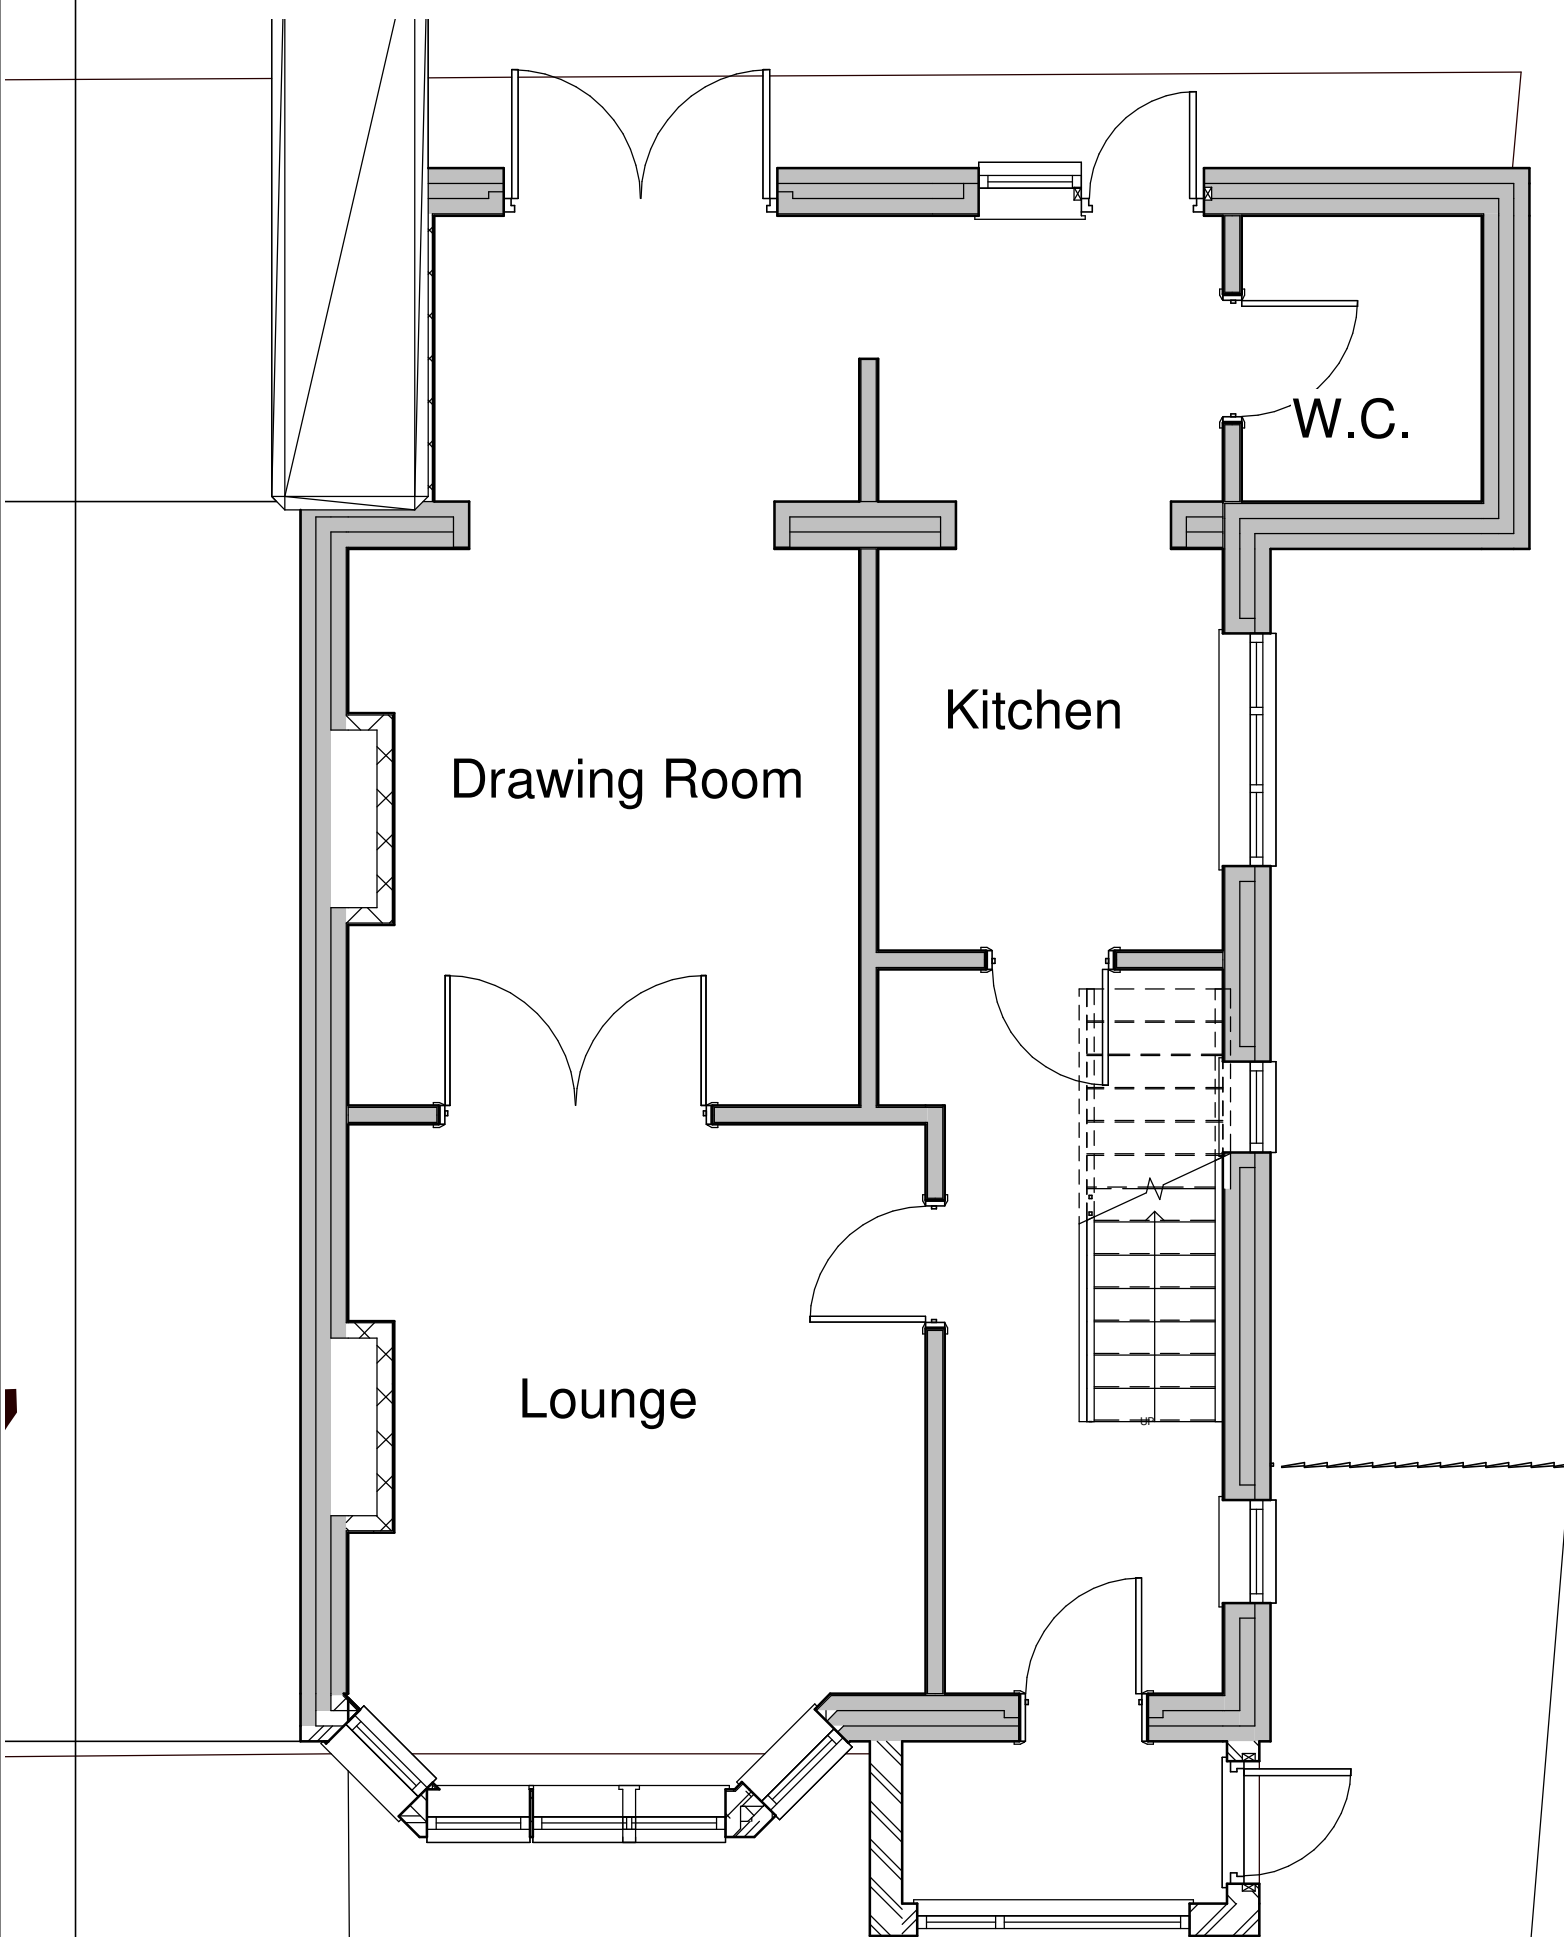

Ground floor

1 : 50

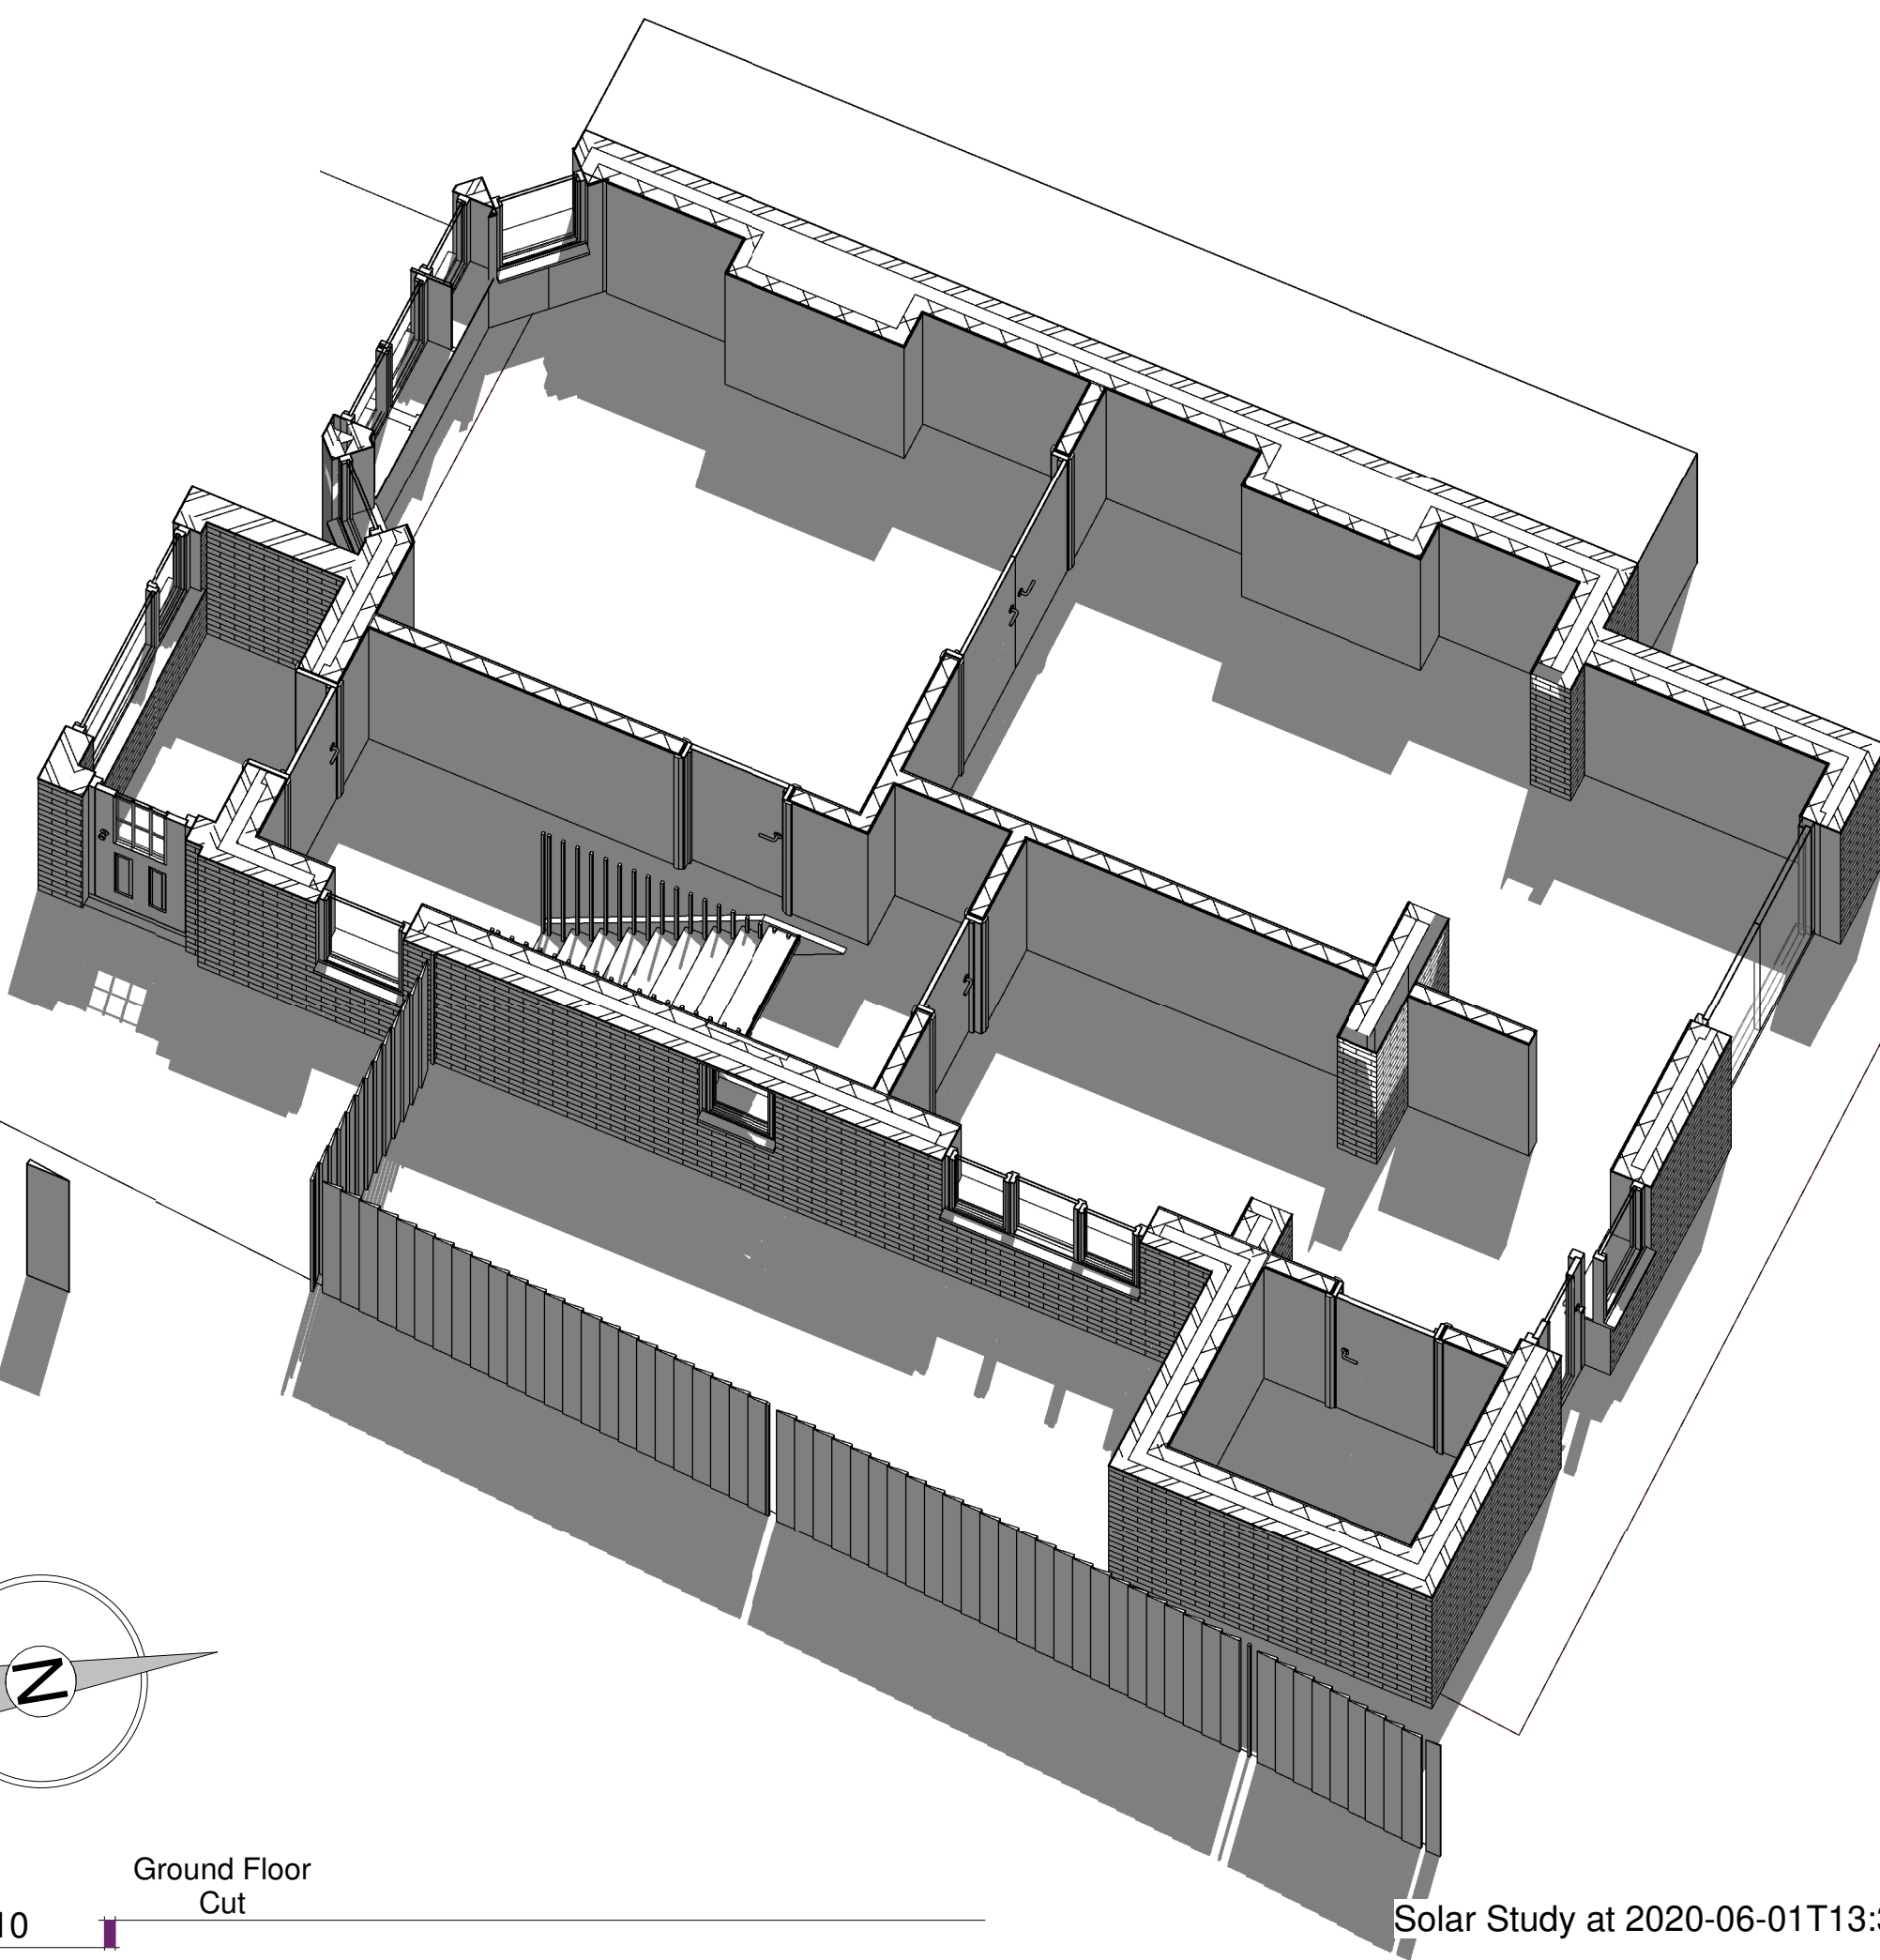

Ground Floor Cut

Site

