


3

04200 - EXISTING SOUTH ELEVATION


1 : 100

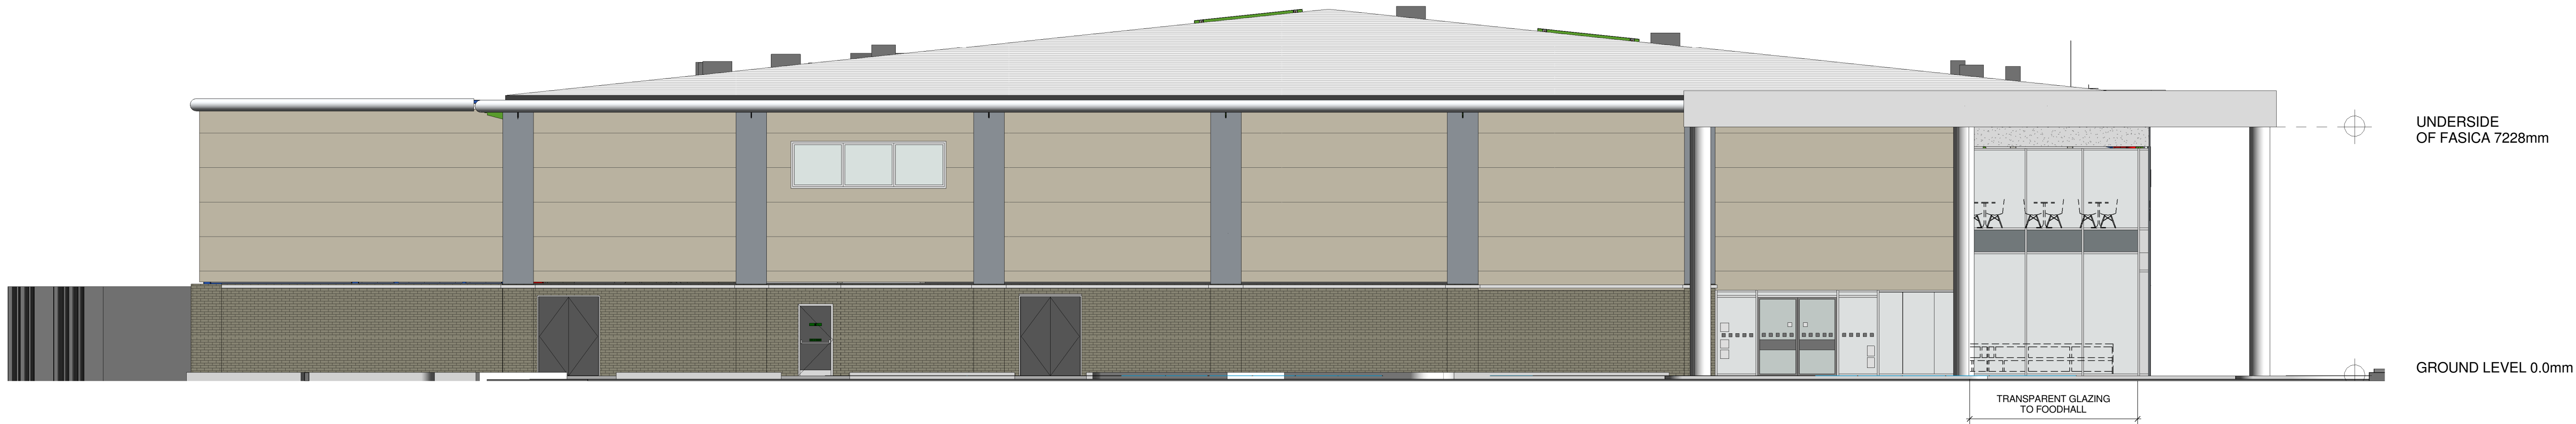

2

04200 - EXISTING WEST ELEVATION

1 : 100

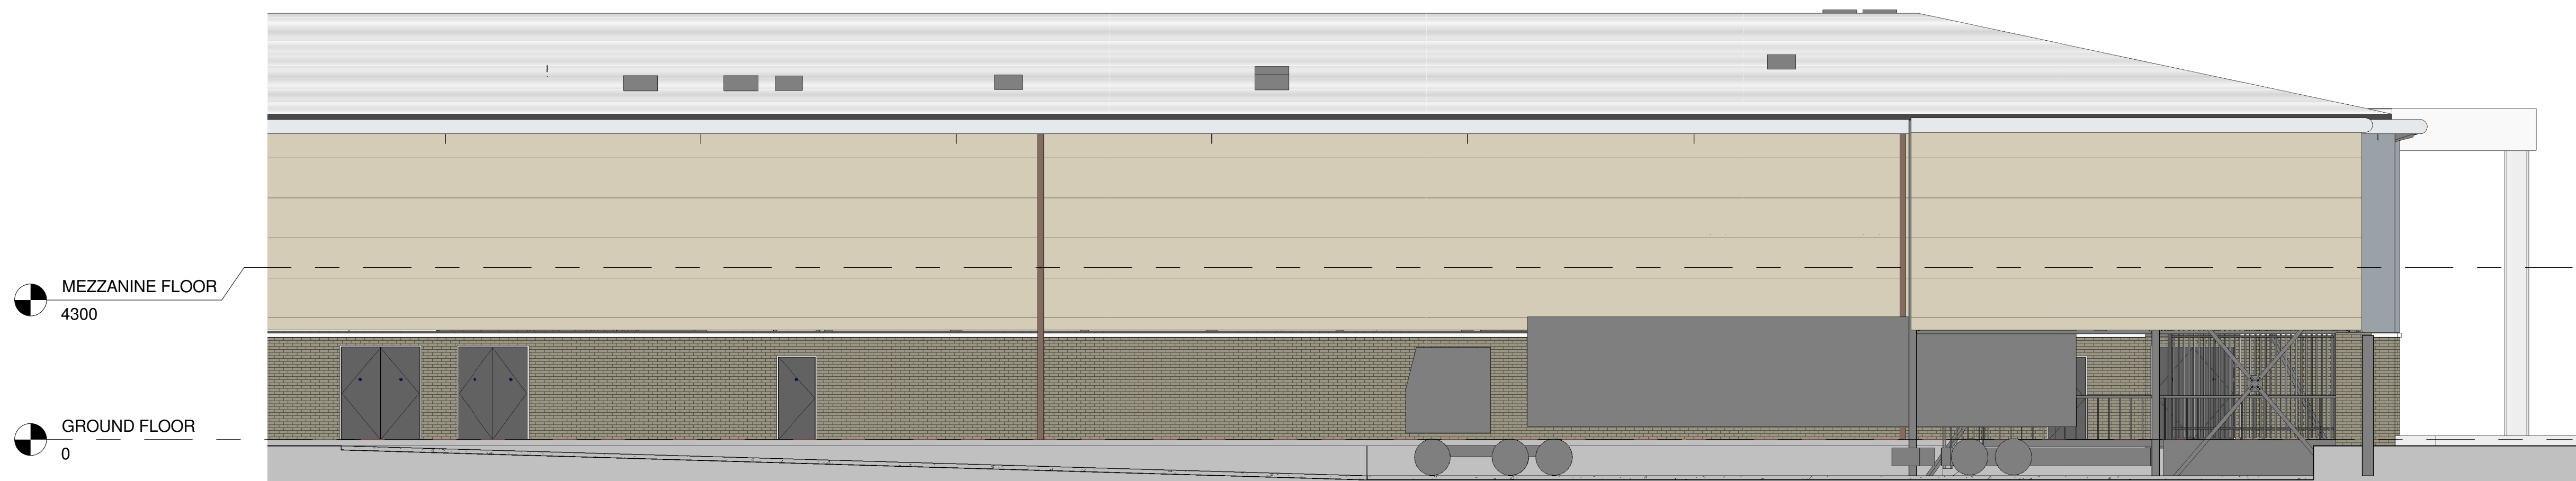

1

04200 - EXISTING NORTH ELEVATION

1 : 100

REV	DATE	DESCRIPTION	DRAWN	CHECKED
LOCATION FIGURE				

M&S

EST. 1884

STORE NAME

HAVANT

STORE NUMBER

1935

COUNTRY

ENGLAND

PROJECT

HAVANT
NEW STORE

DRAWING

EXISTING EXTERNAL ELEVATIONS