


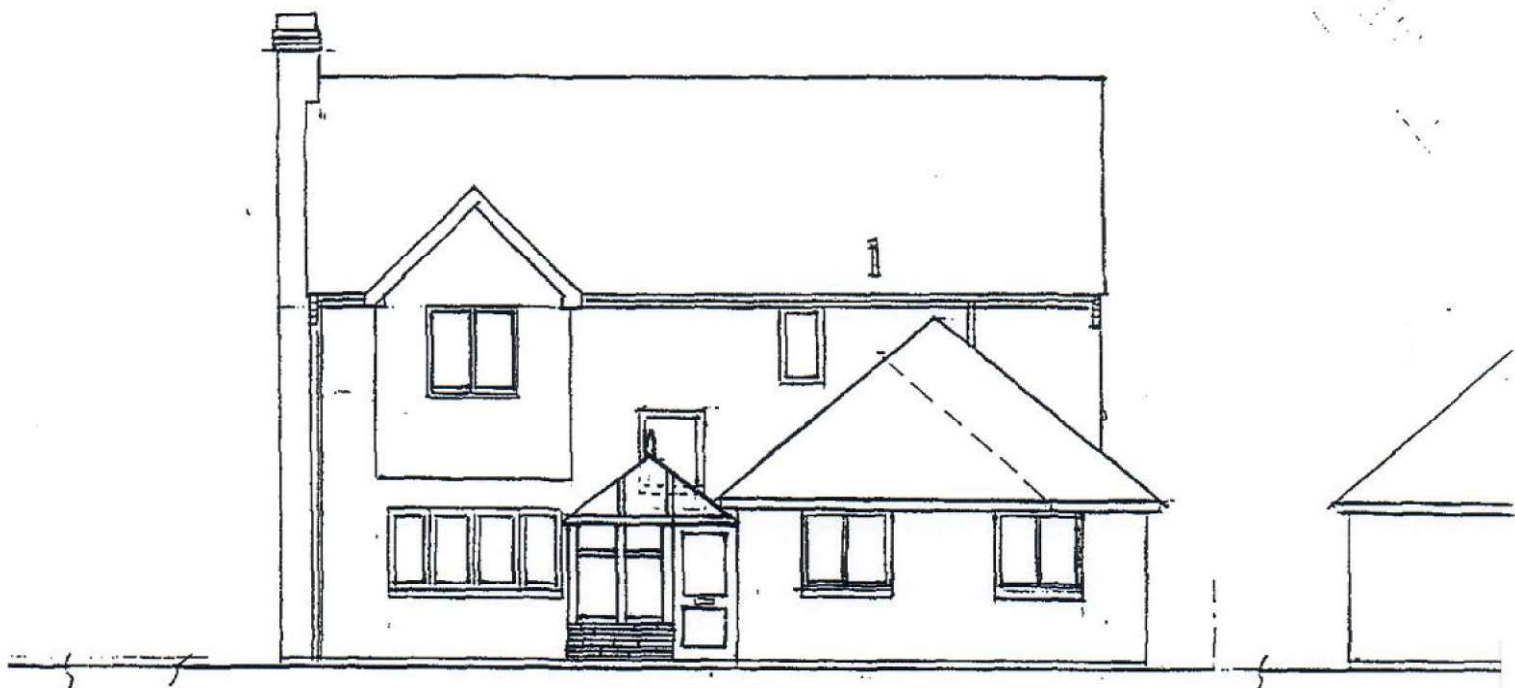

EXISTING EAST ELEVATION 09/08/21

1.0m wide from 300mm below F&G to depth 1 metre.
 700mm wide blocks & bricks to DPC level 150mm above F&G.
 DPCF: WADG to 600mm above DPC, face brick with side of 50mm
 insulated cavity, to match existing.
 DPCF: to walls at 150mm above F&G.
 F&G: 12mm covered over 100mm core on 200mm DPM.
 WALLS ABOVE BRICKWORK: to be DQ UPVC, set back with grain.
 ROOF: Ultraframe 7 struts, polycarbonate panels.

EXISTING CONSERVATORY SCALE 1:100

AT: 86, PINAH LANE, H.I.

09/08/21 B.W. THORNTON

