


NOTES:


Dimensions to be checked on site before commencing work. Any discrepancies shall be reported to the architect immediately.

Do not scale from these drawings except for planning purposes. Use figured dimensions only.


Where applicable this drawing is to be read in conjunction with other consultants' drawings.

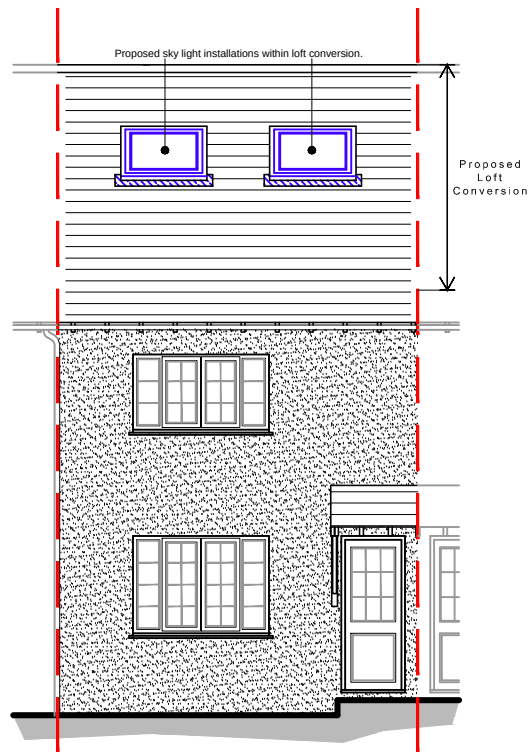


West elevation scale 1:100

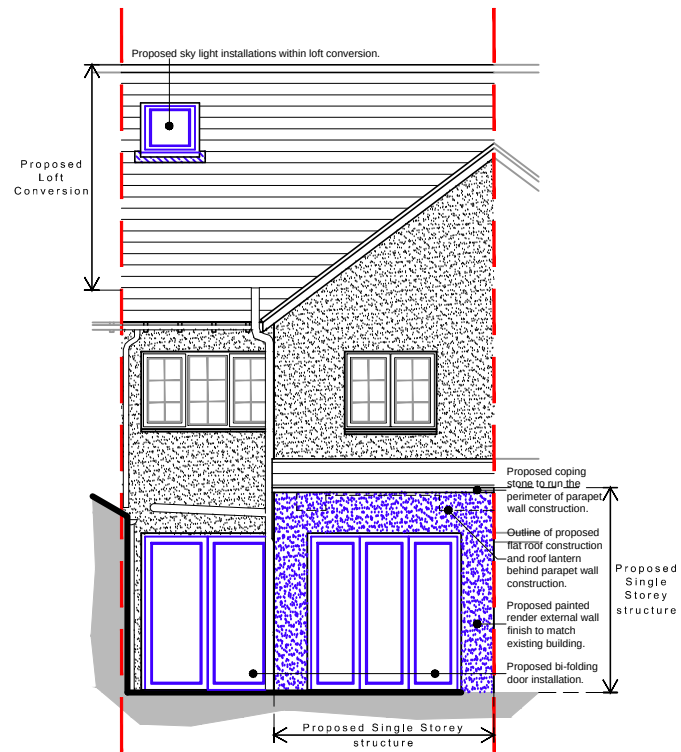

East elevation scale 1:100

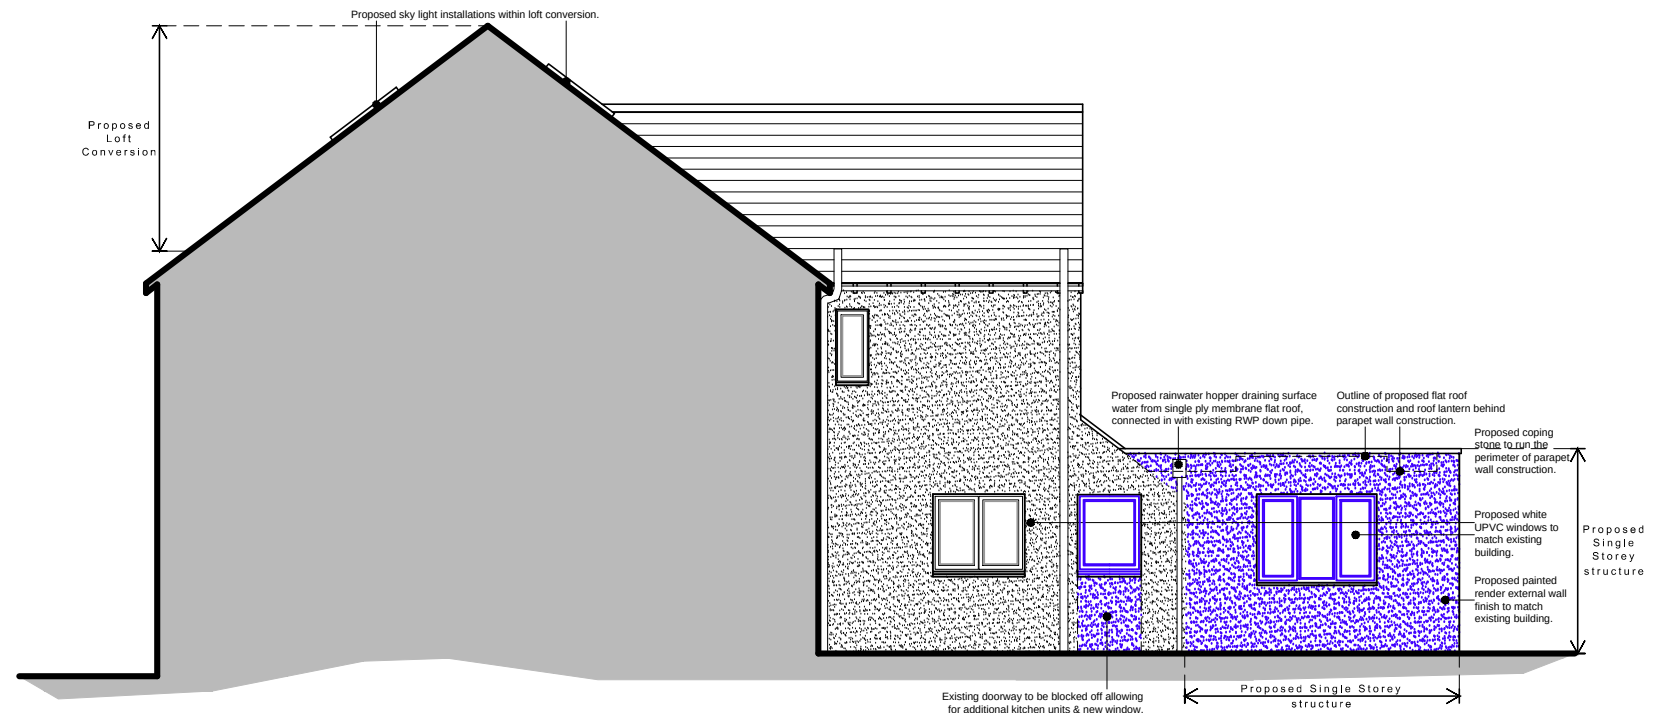

South elevation scale 1:100

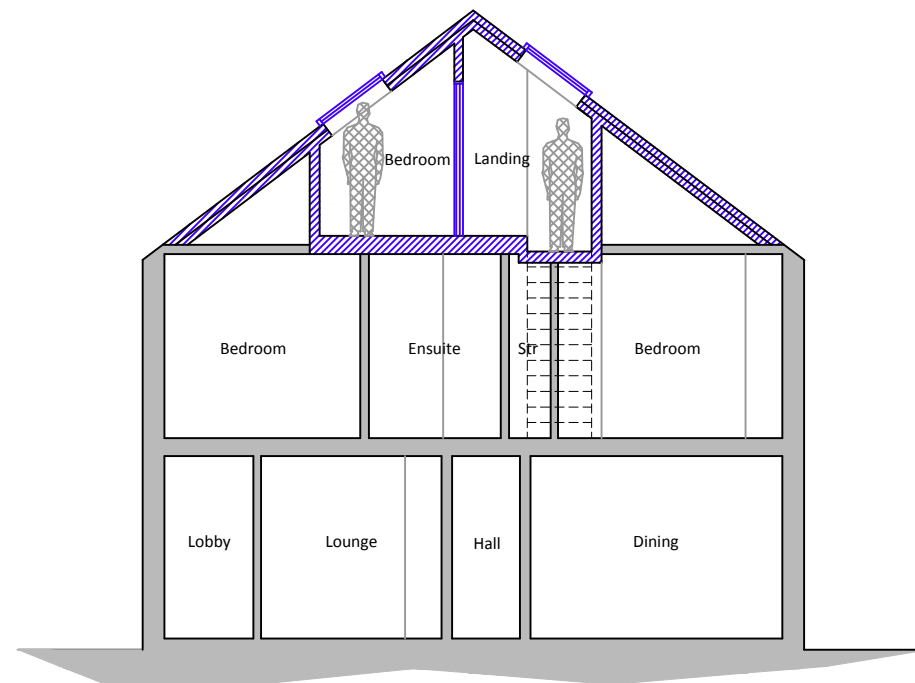

Section A-A scale 1:100

1 0 1 2 3 4 5 6 7 8 9m

1:100

Existing walls Proposed walls Proposed structure

For MR & MRS KNOX	Title PROPOSED ELEVATIONS & SECTION A-A			Office Tel: 01243 933732
Project PROPOSED EXTENSION & LOFT CONVERSION AT 34 BRIDGEFOOT PATH, EMSWORTH, HAMPSHIRE PO10 7EB	Date MAY 2021	Drawn SR	Scale as noted @ A3	Checked -
	Job Number PL462.21	Drawing Number -04	Revision A	Email: admin@jb-architecturedesign.com Web: www.jb-architecturedesign.com

