

notes

This drawing is the copyright of the **ppb architecture llp** and must not be reproduced in whole or part / used for the execution of works without their permission.

all dimensions to be checked on site prior to commencement of construction works and the architect notified of any discrepancy.

figural dimensions are to be used in preference to scaled dimensions.

no deviation from this drawing **will** be permitted without prior consent of the architect.

all drawings are prepared subject to a full measured and structural survey of the buildings and site.

all structural work is subject to the appointment of a structural engineer to confirm and agree the structural proposals.

ppb architecture llp
pennampalam Estate no. 1000204/049.


health & safety: exceptional risks involving specific methods of construction or exceptional maintenance issues can be found within the designers risk assessment.

revision	notes	date	drawn	checked
----------	-------	------	-------	---------

client



PRELIMINARY

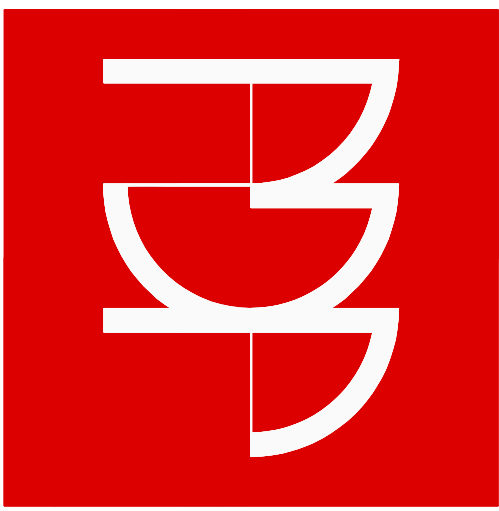

pdp architecture llp

chartered architects town planning
interior design consultants

2 beechworth road havant

tel 023 9248 1100

fax 023 9247 5050

email pdp@pdp-architects.co.uk

www.pdp-architects.co.uk

project	Proposed Development
---------	----------------------



Langstone, Solent &

Chichester House, Havant

Solent House

Existing South & East Elev

solent house existing south and east elevations

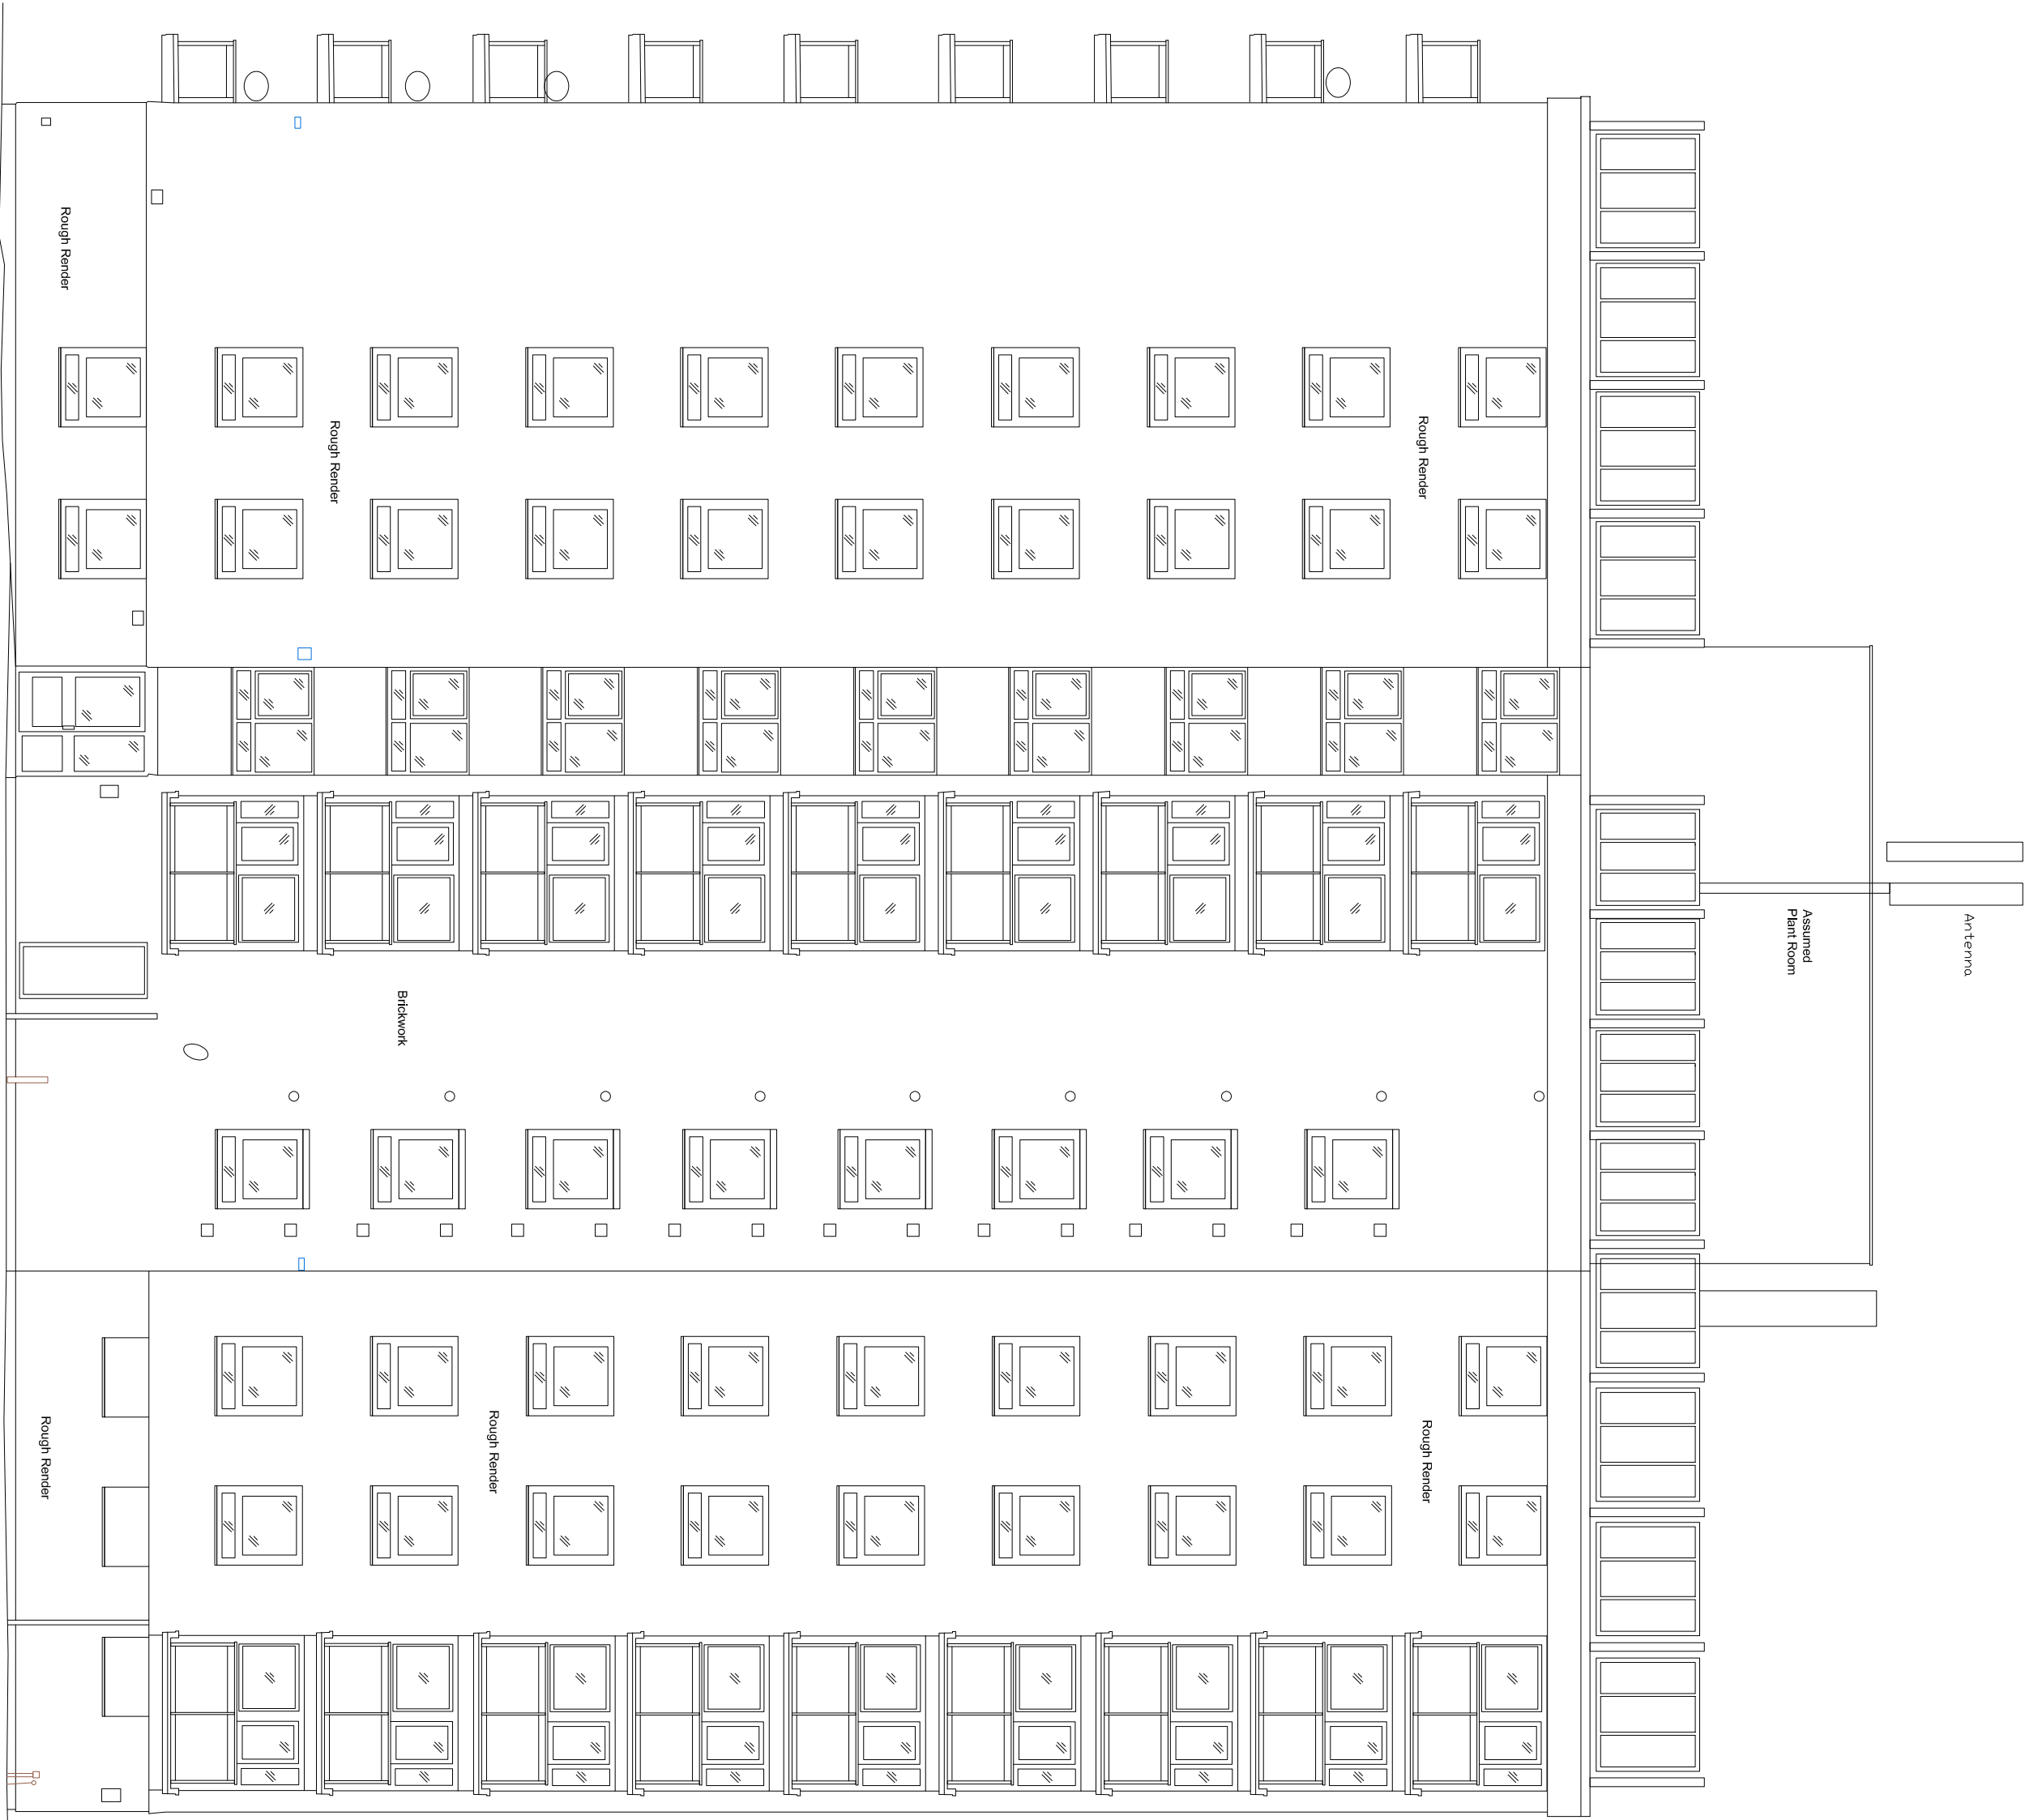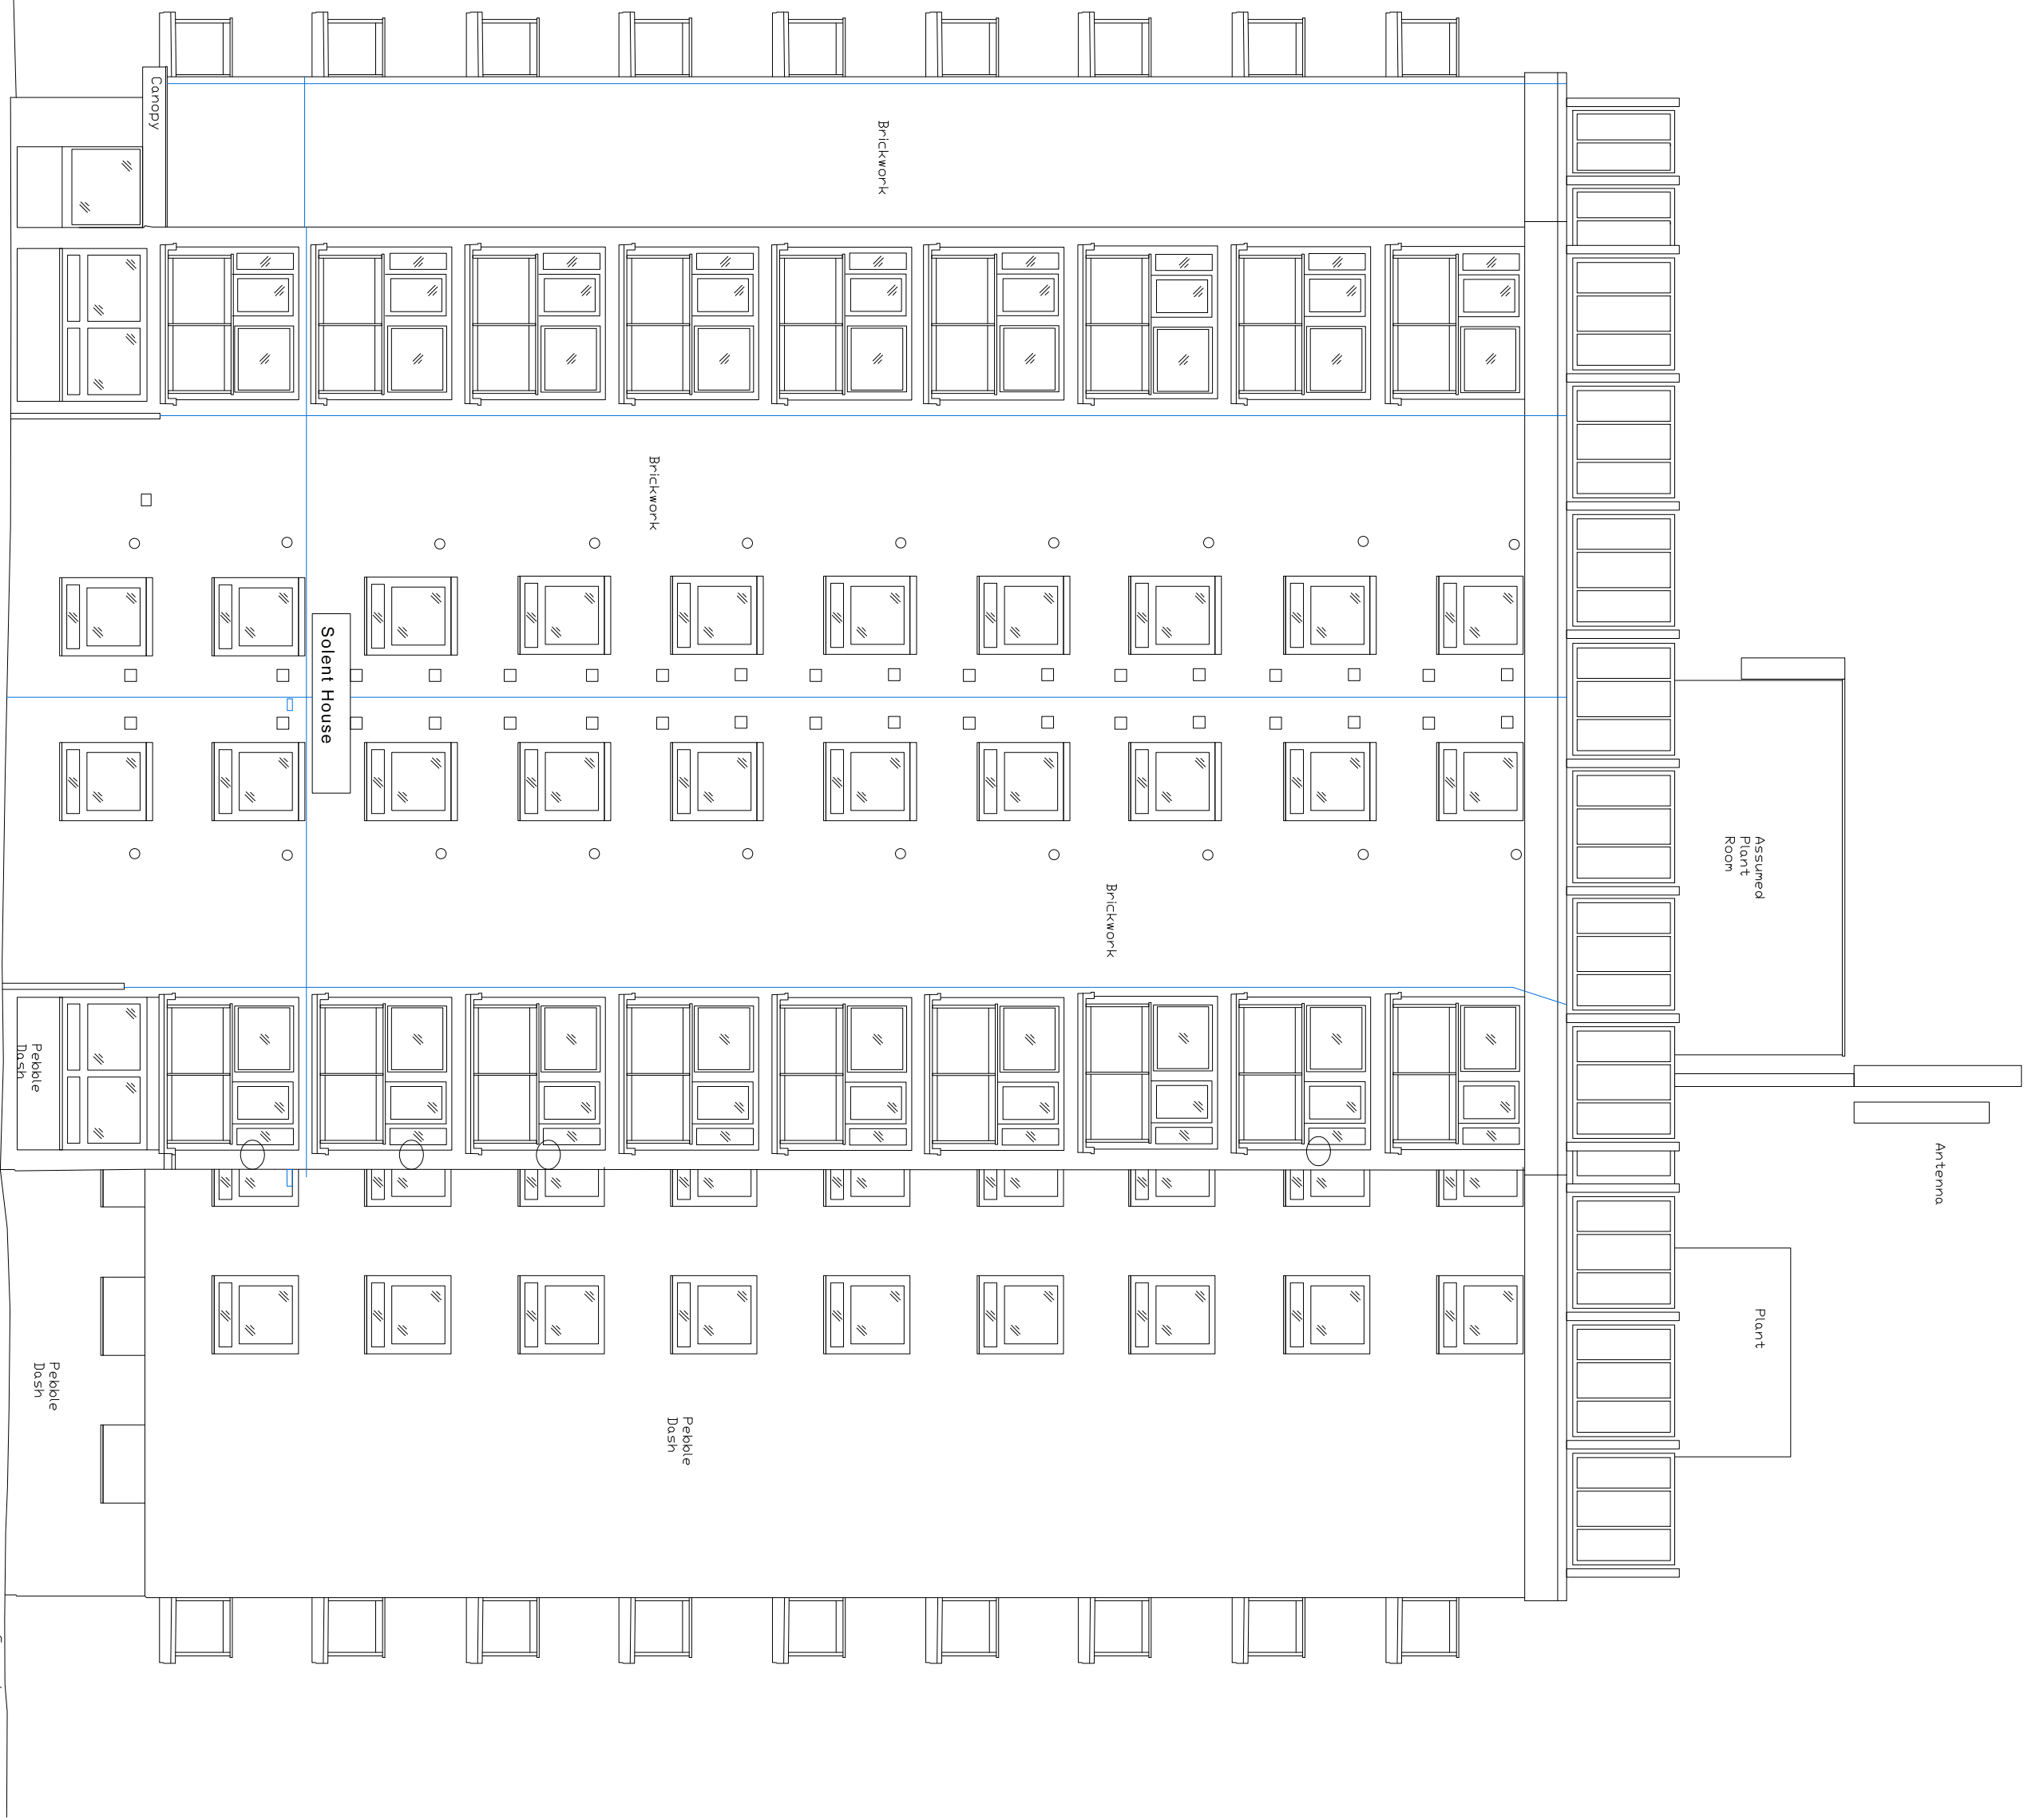

existing east elevation