



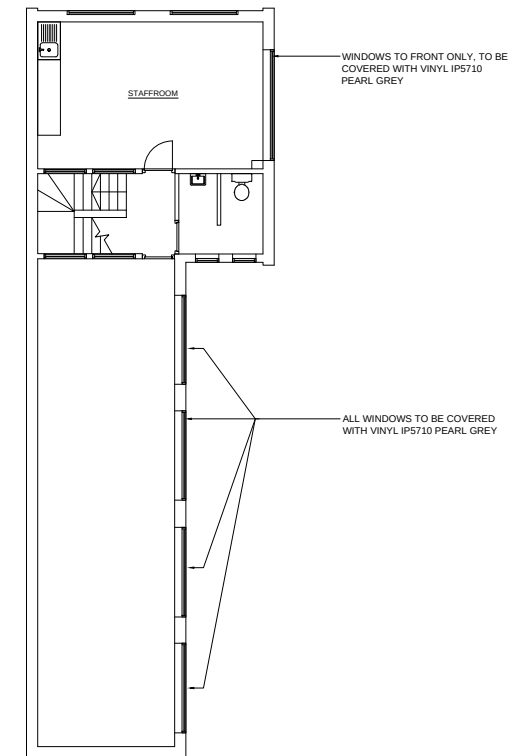

PROPOSED FIRST FLOOR PLAN
SCALE 1:100

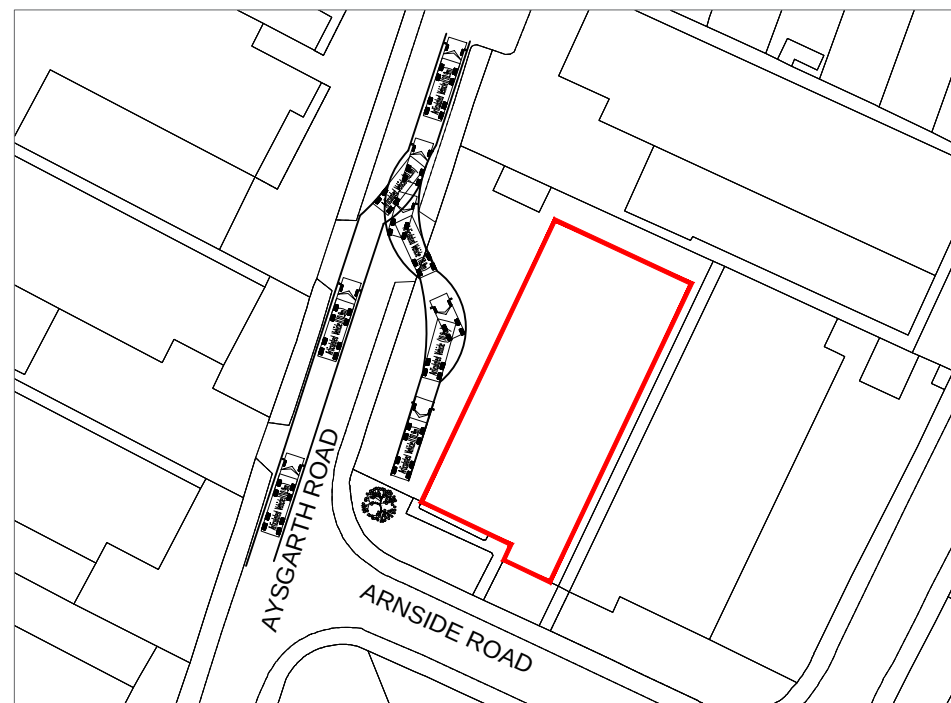

LORRY TURNING CIRCLE
SCALE 1-500



FLOOR AREAS		
	m²	%
TRADE COUNTER	32.2	3.7
TRADE+ COUNTER	16.7	1.9
MALE W/C	8.0	0.9
FEMALE/DDA W/C	3.0	0.3
1 TO 1 OFFICE	7.8	0.9
CIRCULATION	14.0	1.6
UNUSED GROUND FLOOR AREA	63.4	7.4
WAREHOUSE	633.3	73.7
ELECTRIC CUPBOARD	0.8	0.1
STAFFROOM	23.1	2.7
CIRCULATION	5.1	0.6
UNUSED FIRST FLOOR AREA	51.5	6.0
GROSS AREA	858.9	100
TOTAL COUNTER AREA	48.9	5.6

R1	LOCATION OF NEW CYCLE HOOPS ADDED	20.04.16	DF
----	-----------------------------------	----------	----

REVISIONS	DATE	INITIALS
-----------	------	----------

Issued for
PLANNING

Drawing project

**7 ARNSIDE ROAD,
WATERLOOVILLE**

Drawing title

**FOR PLANNING
PROPOSED LAYOUT**

Client

SCREENFIX

Drawn by AF	Checked by EF	Scale 1:100@A1	Date 09.02.2016
-----------------------	-------------------------	--------------------------	---------------------------

Drawing number
1485 - 103 - 02 - R1

Scale bar @ 1:100

0 1 m 5 m 10 m

