


ALL DIMENSIONS TO BE CHECKED ON SITE.
ANY DISCREPANCIES ARE TO BE MADE KNOWN
TO THE SURVEYOR AS SOON AS POSSIBLE.





SEE STRUCTURAL CALCULATIONS FOR STEEL OR
TIMBER DETAILS. THE CONTRACTOR IS TO
SITE MEASURE ALL STRUCTURAL MEMBERS
AND/OR STAIRCASE, BEFORE ORDERING.

EXISTING LINTOLS AND FOUNDATIONS TO
LOADBEARING WALLS TO BE EXPOSED FOR
LOCAL AUTHORITY INSPECTION AND APPROVAL
AS REQUIRED, NORMALLY AT THE START OF
WORKS WHEN DRAINAGE RUNS ARE CHECKED.




CONTRACTOR IS TO CONFIRM THAT ALL
NECESSARY LOCAL AUTHORITY APPROVALS
HAVE BEEN OBTAINED BEFORE COMMENCING
WORKS. COMMENCEMENT OF ANY WORKS PRIOR
TO THIS IS ENTIRELY AT THE CLIENTS OR
CONTRACTORS RISK. CHANGES TO THE SCHEME
CARRIED OUT WITHOUT THE SURVEYORS
APPROVAL MAY INVALIDATE THEIR LIABILITY.

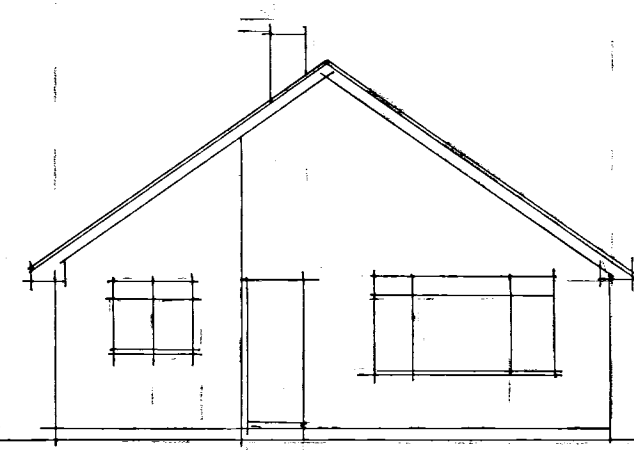


existing front, sides & rear.

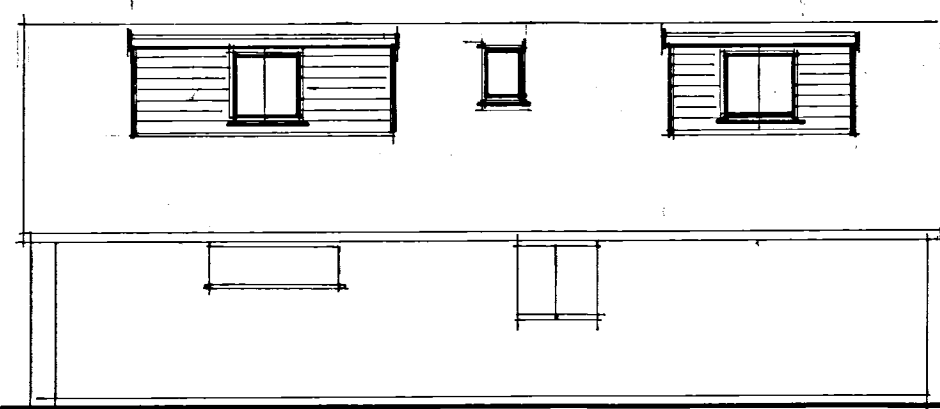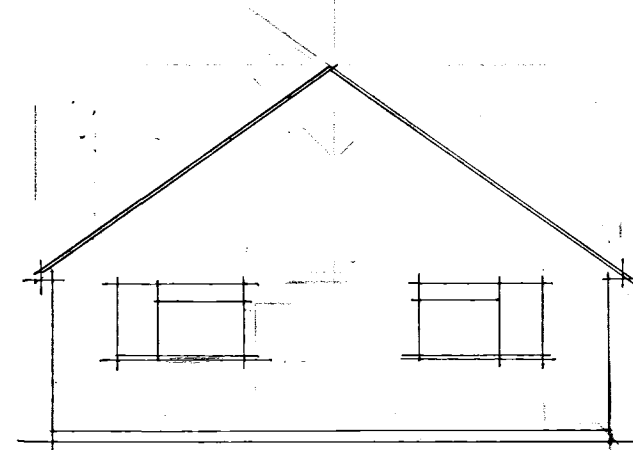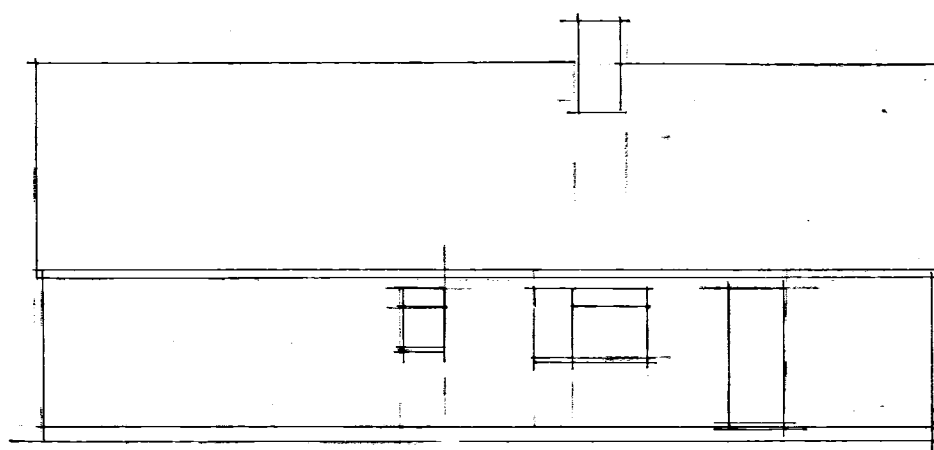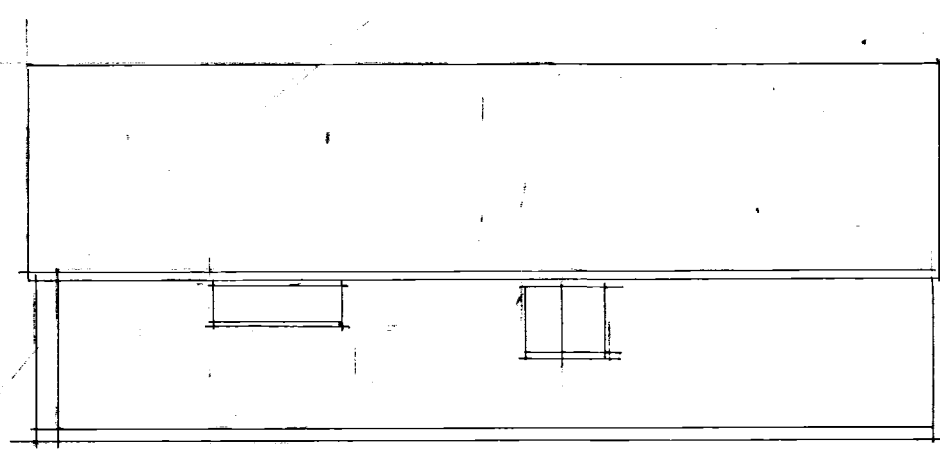


proposed sides & rear.

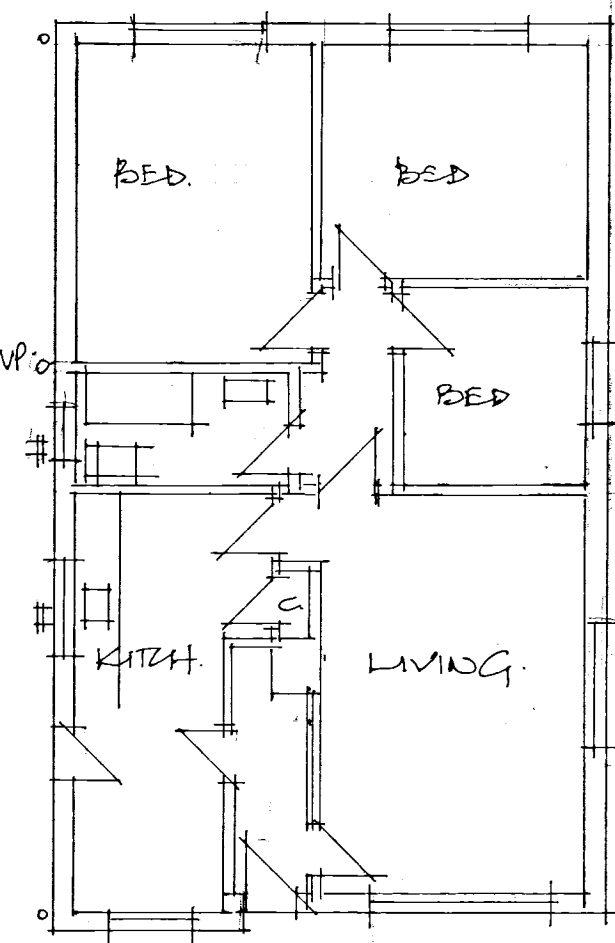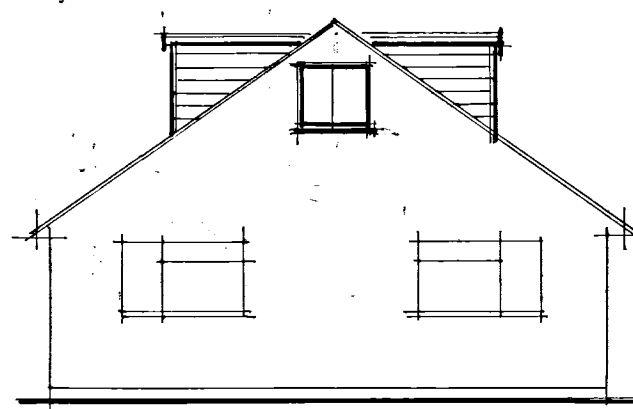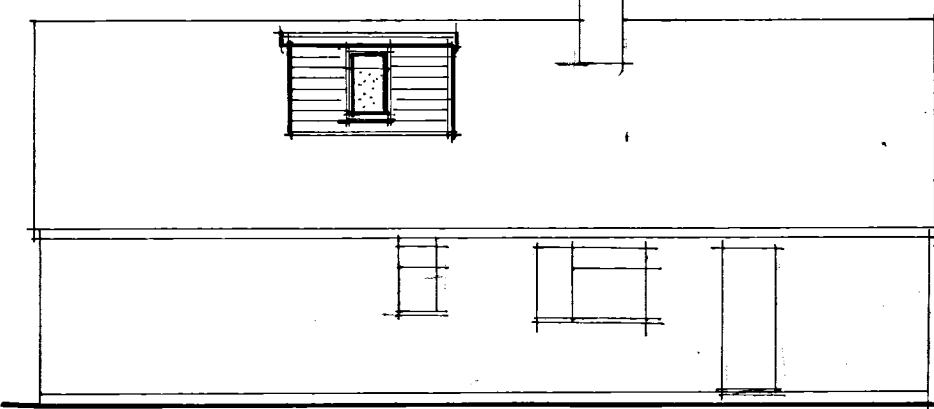


existing floor plan.

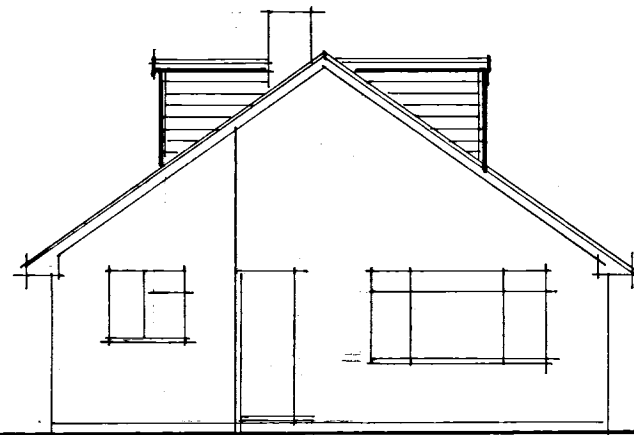


proposed front.

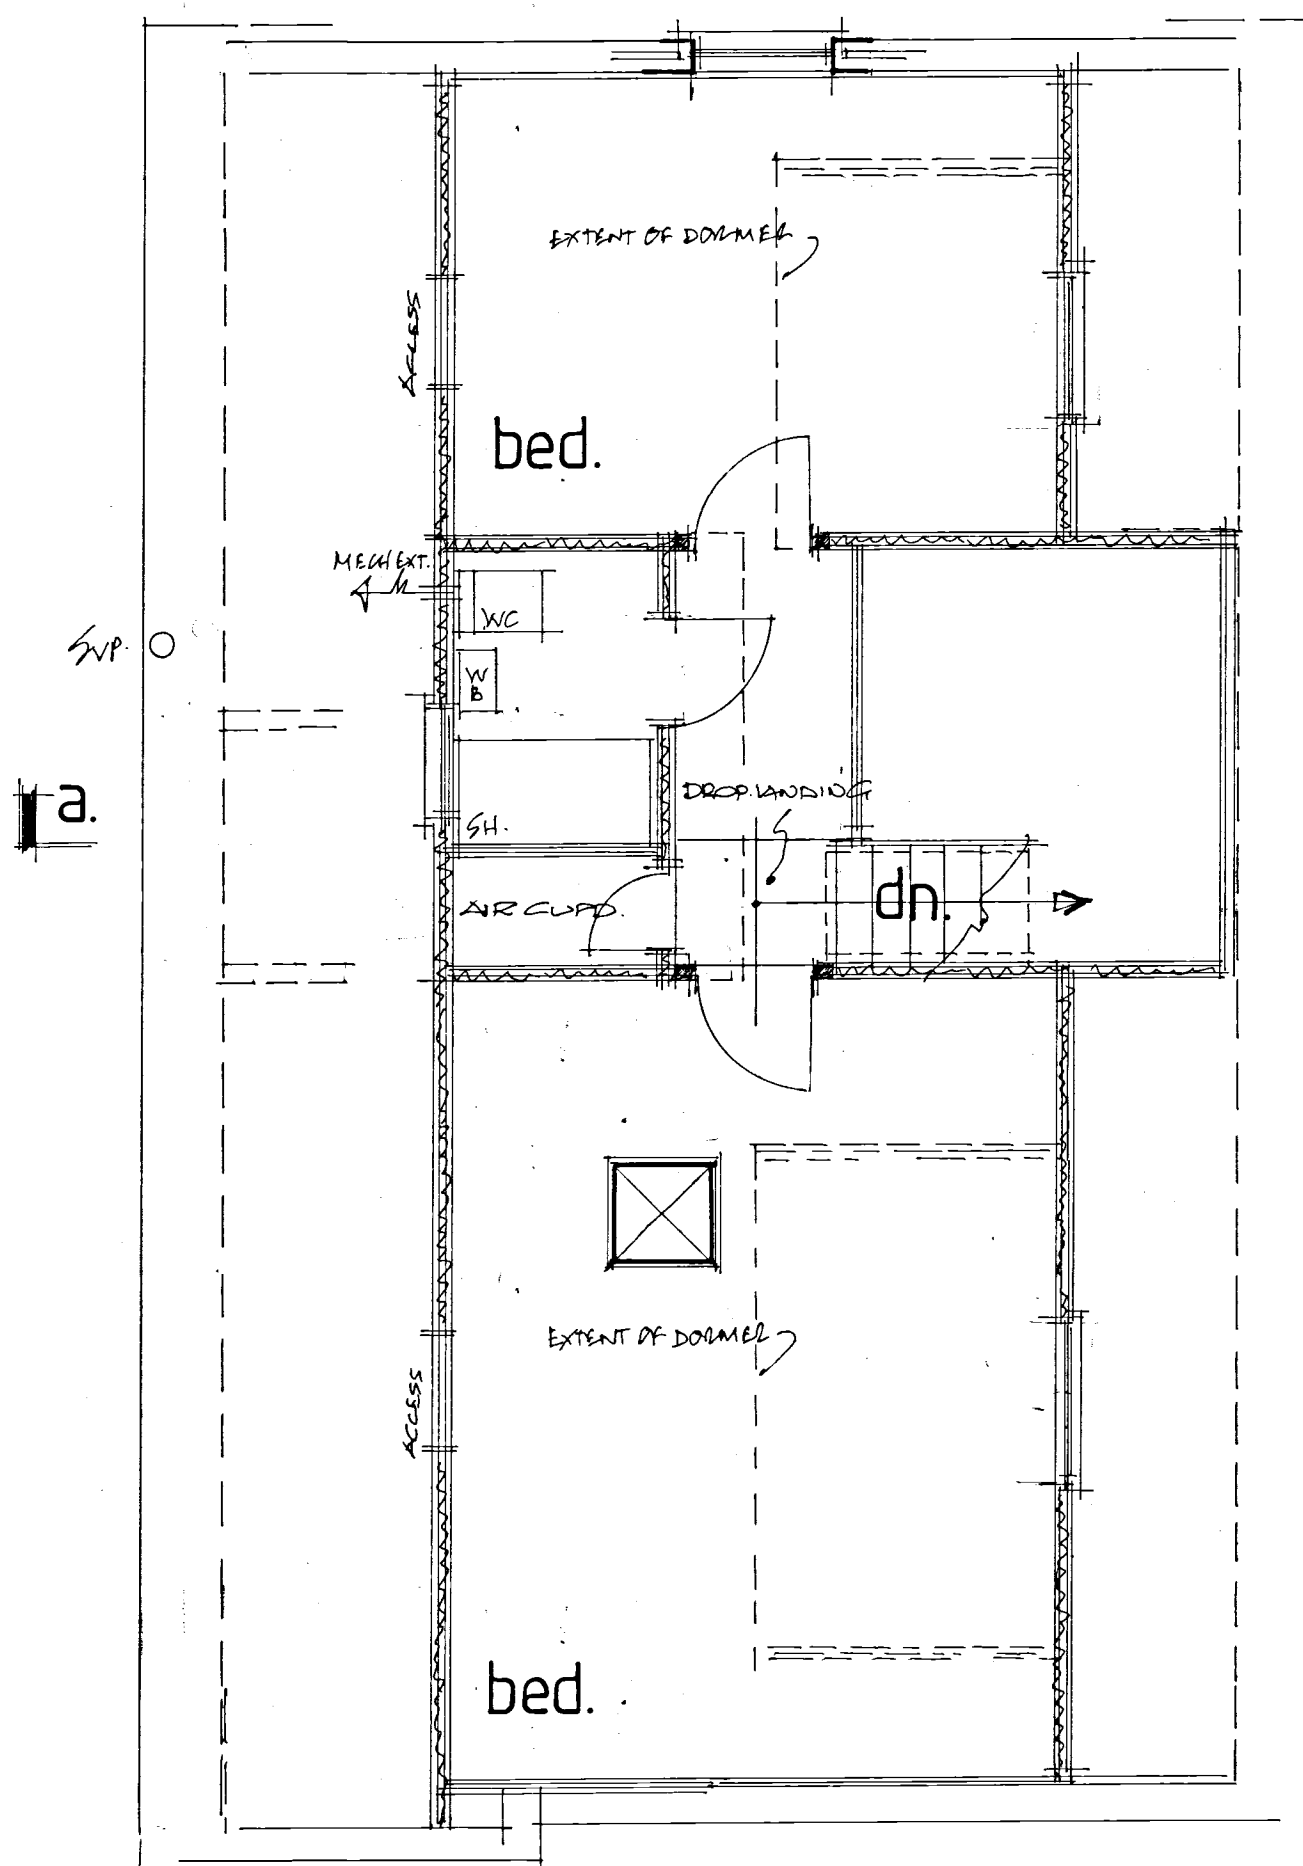

proposed ff.plan.

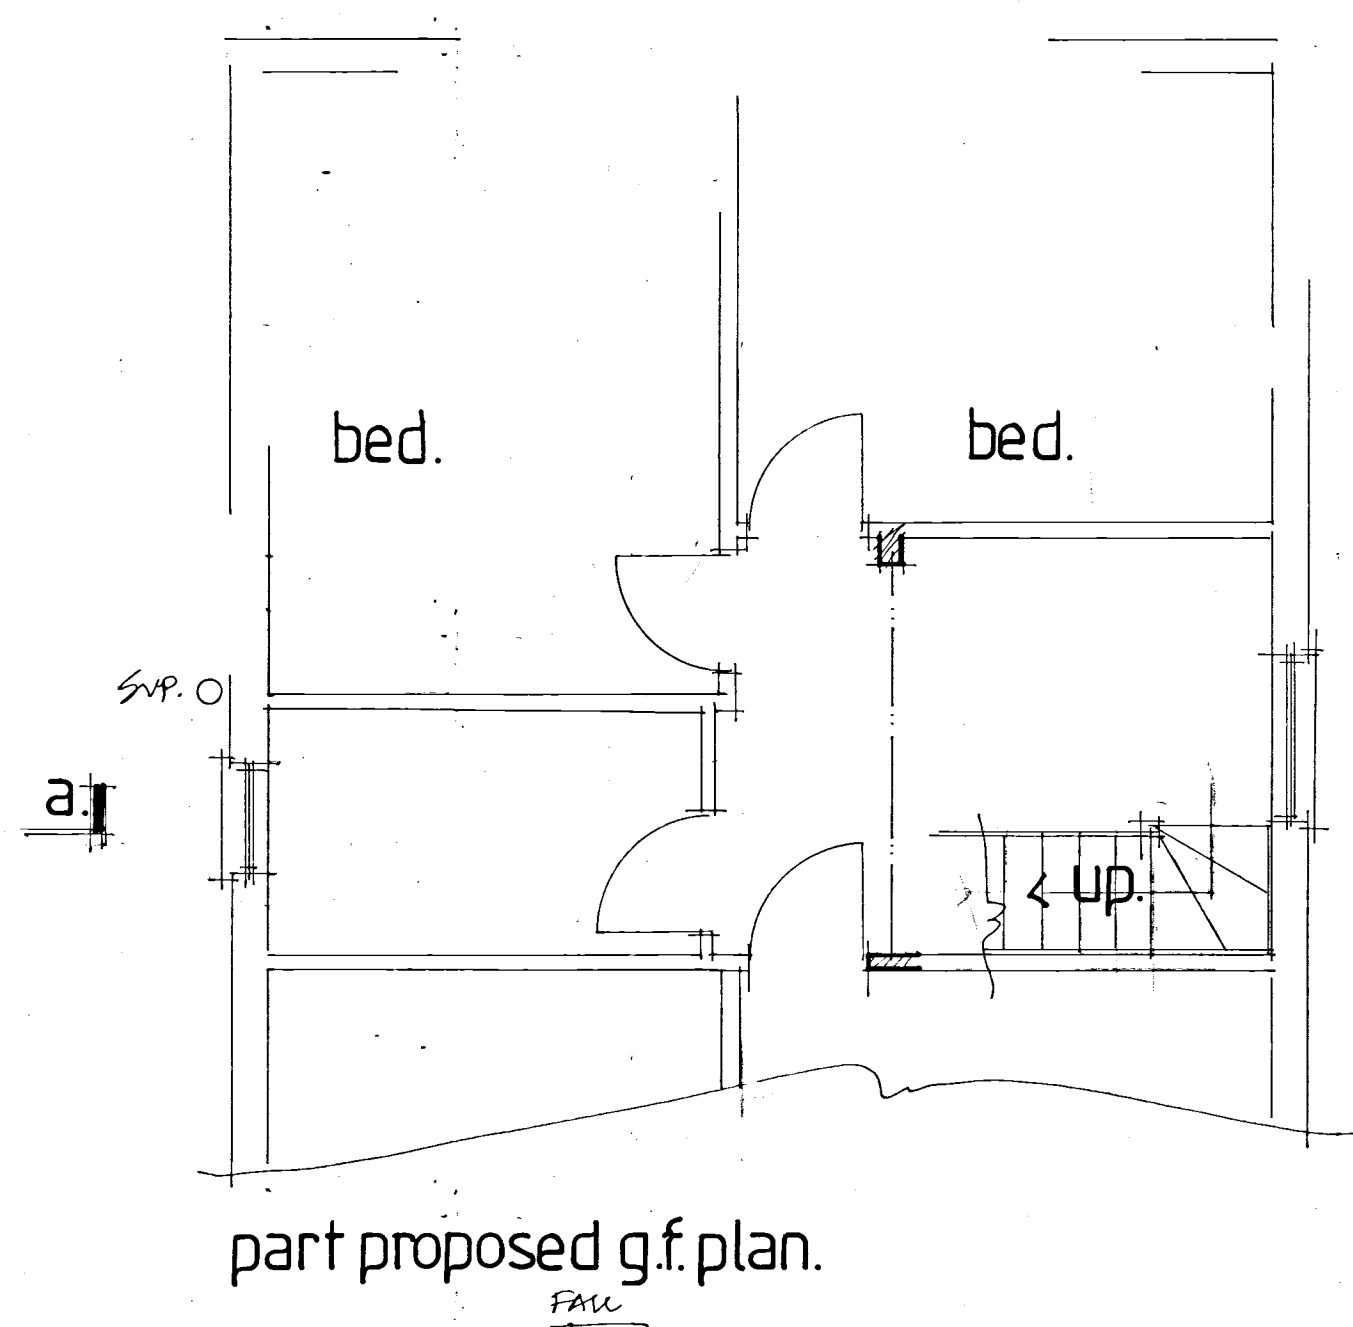

part proposed g.f. plan.

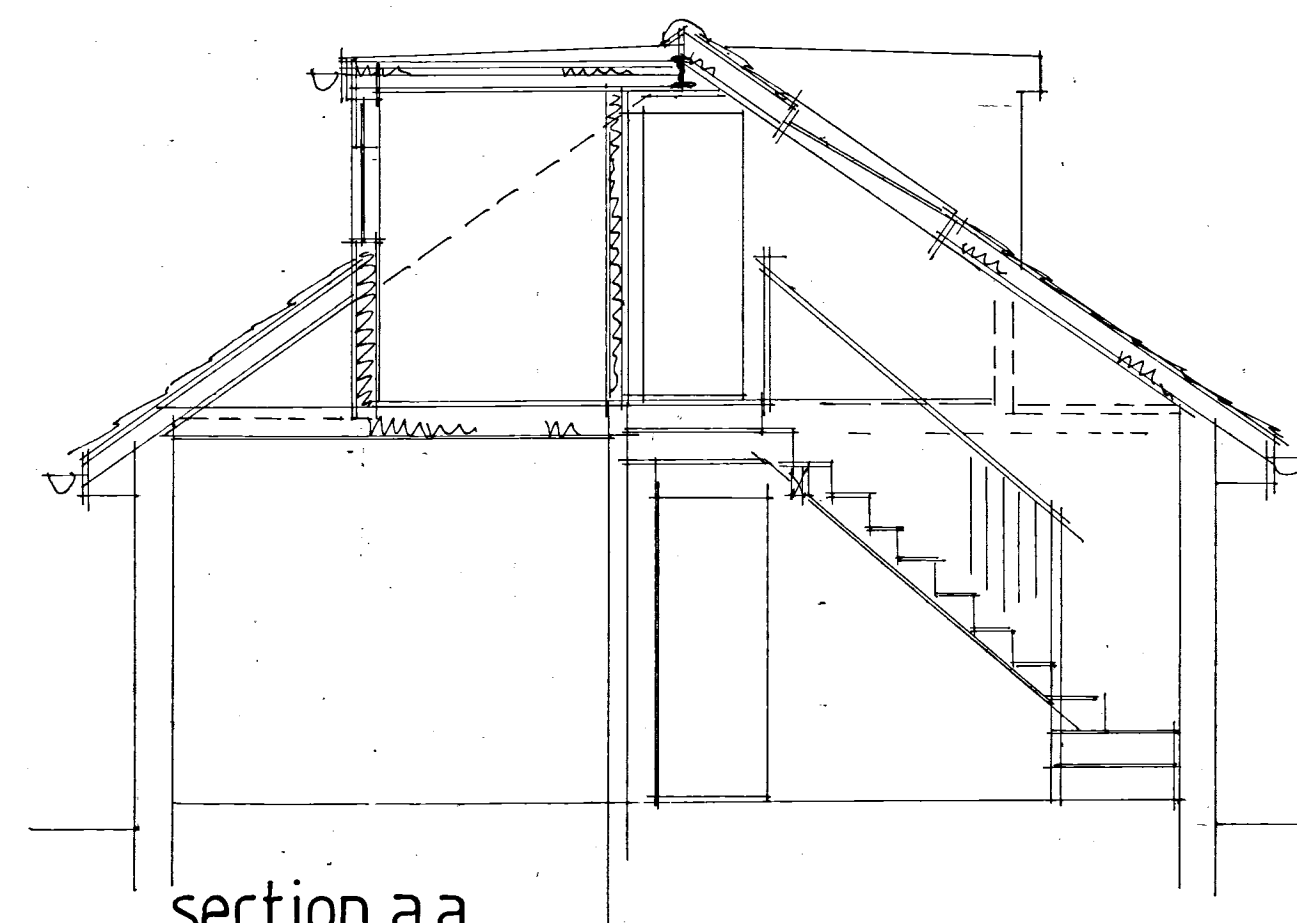

section a.a.



A	Date	Revision
© copyright		
THORNS YOUNG ARCHITECTURAL		
THORNS-YOUNG LTD CHARTERED BUILDING CONSULTANTS Website: www.thornsyoun.co.uk		
Fareham 21 Middle Road Park Gate SO31 7GH Tel: (01329) 888 322	Portsmouth 232 London Road North End PO2 8JQ Tel: (02392) 672 883	
Client		
MR & MRS J. LITTLE		
Job Title		
2 B SCRATCHFACE LANE BEDHAMPTON.		
Drawing Title		
PROPOSED ROOMS IN ROOFSpace.		
Scale 1:100 & 1:50 AT A1.		
Date OCT 16	Drawn by BST	
Drg. No. 9210.16.		Rev.