


Dimensions to be checked on site before commencing work. Any discrepancies shall be reported to the architect immediately.

Do not scale from these drawings except for planning purposes. Use figured dimensions only.

Where applicable this drawing is to be read in conjunction with other consultants' drawings.




East elevation scale 1:100

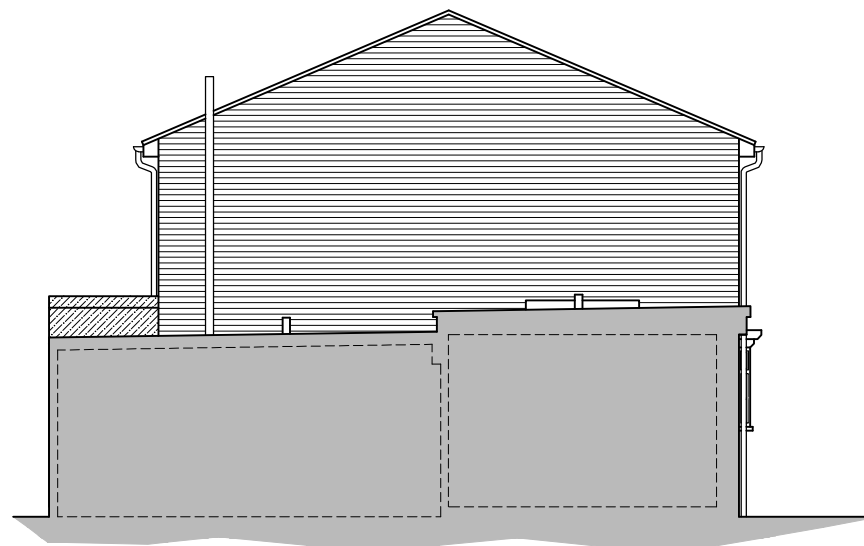


South elevation scale 1:100




West elevation scale 1:100

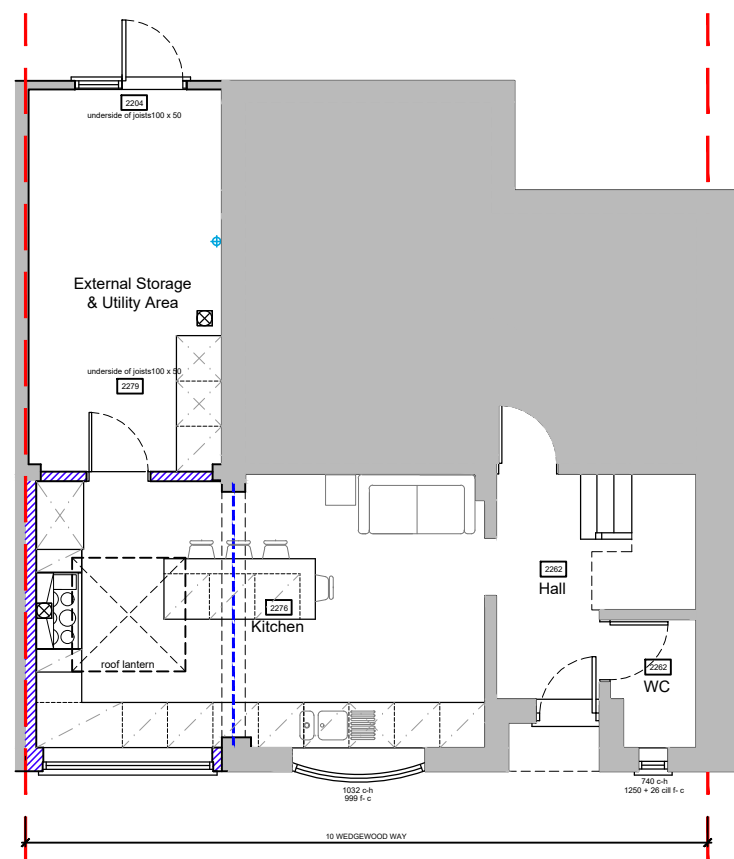

Ground floor plan scale 1:100

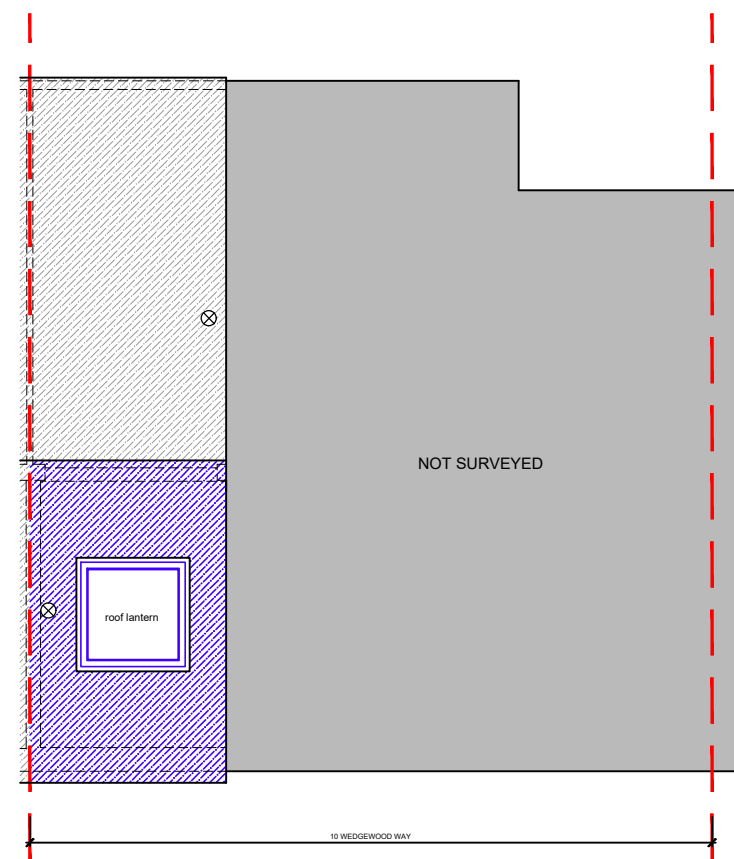

Roof plan scale 1:100

 

Existing walls Proposed walls Proposed structure

For MR AUSTIN & MISS McFARLANE		Title PROPOSED PLANS & ELEVATIONS		Office Tel: 01243 933732	
Project PROPOSED GARAGE CONVERSION AT 10 WEDGEWOOD WAY, WATERLOOVILLE, HAMPSHIRE, PO8 8RW		Date AUG 2021	Drawn SR	Scale as noted @ A3	Checked -
		Job Number PL 485.21	Drawing Number -03	Revision -	Web: www.jb-architecture.com