
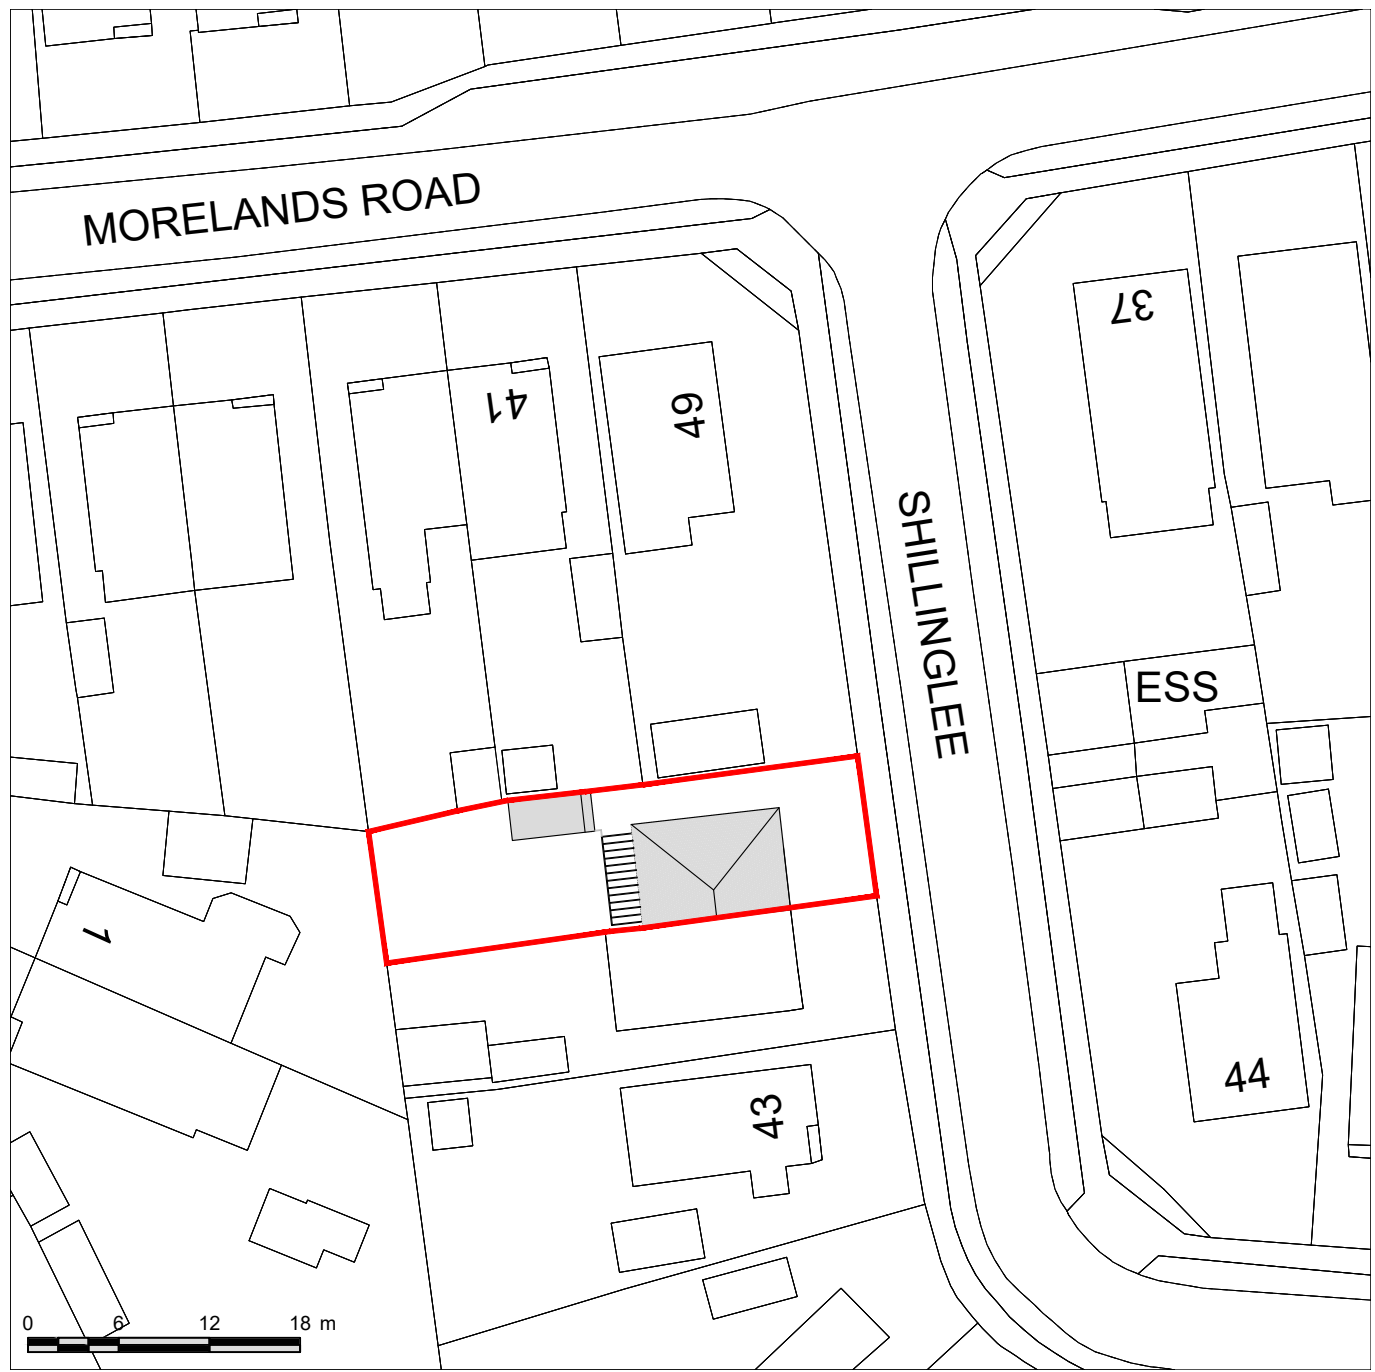
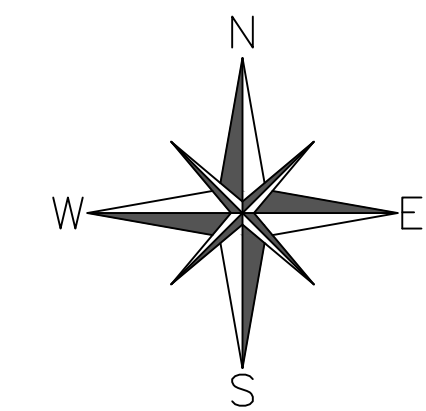
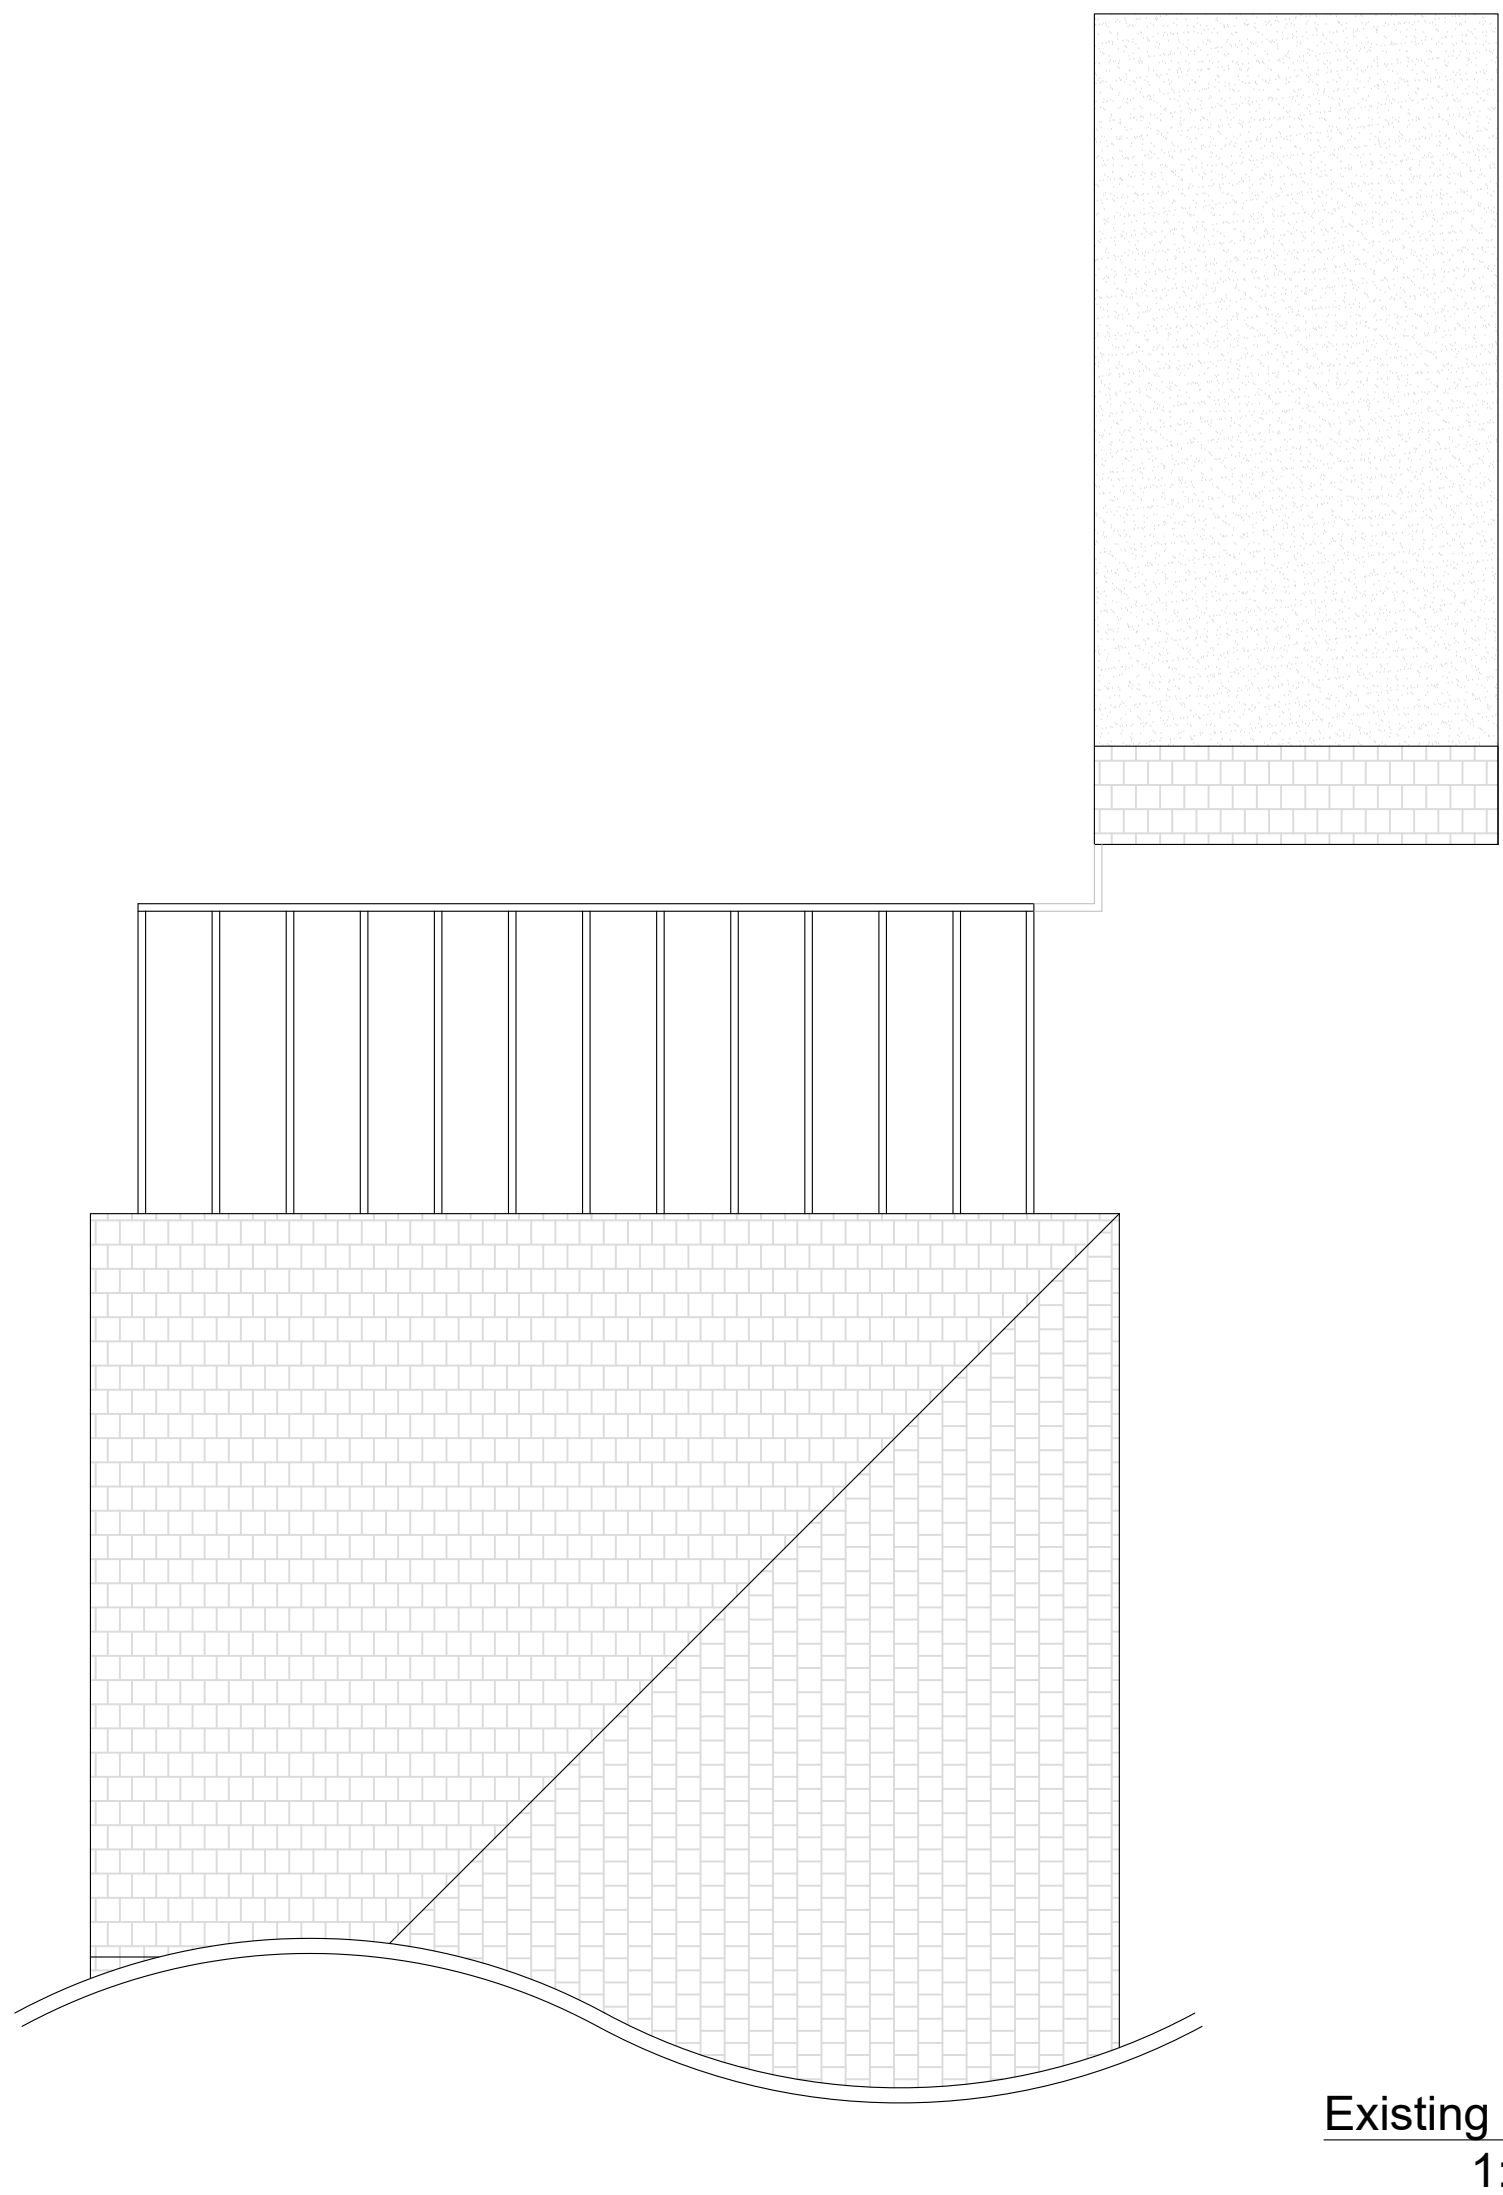
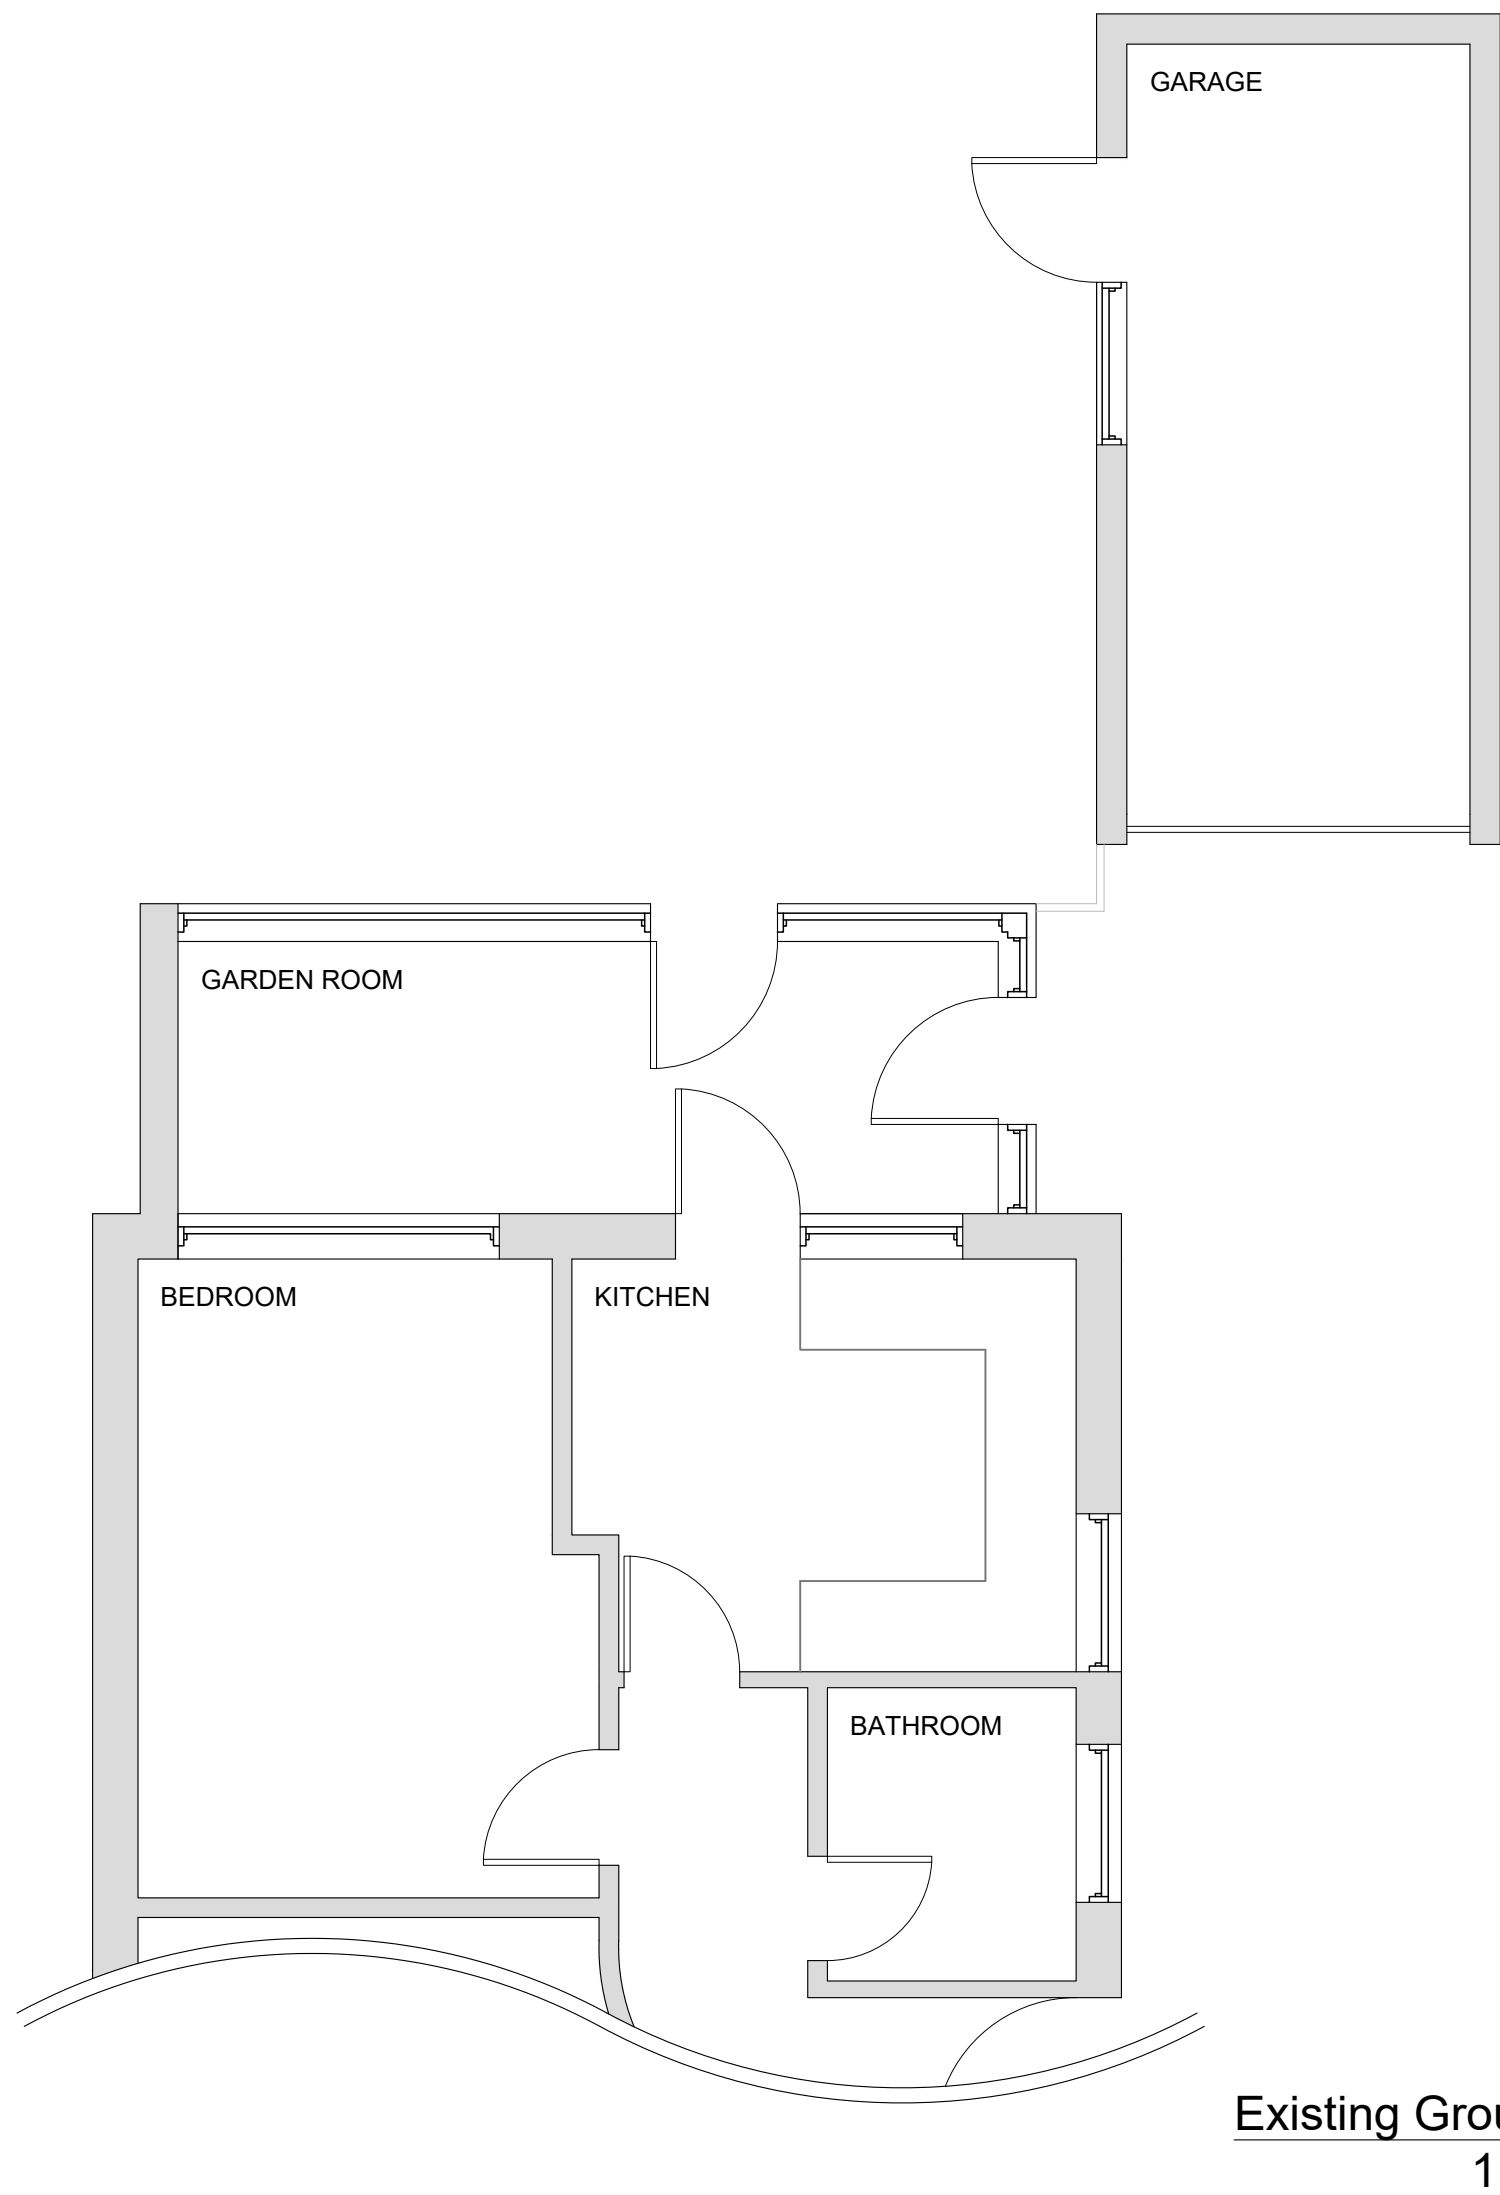
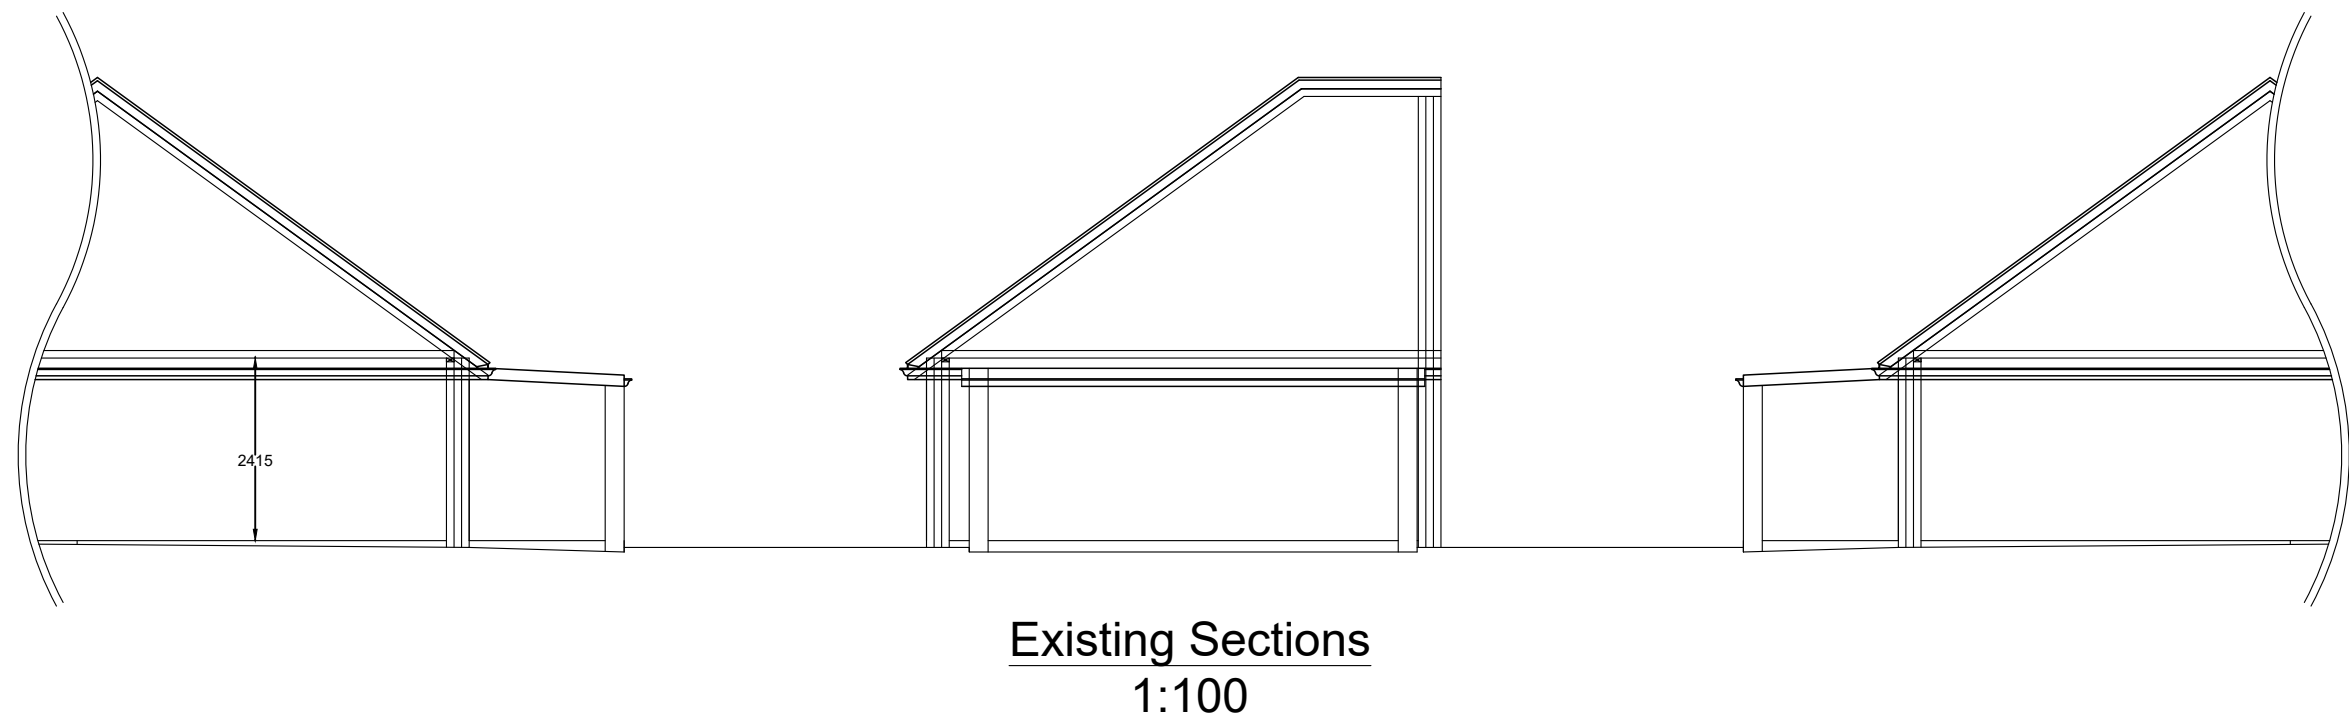


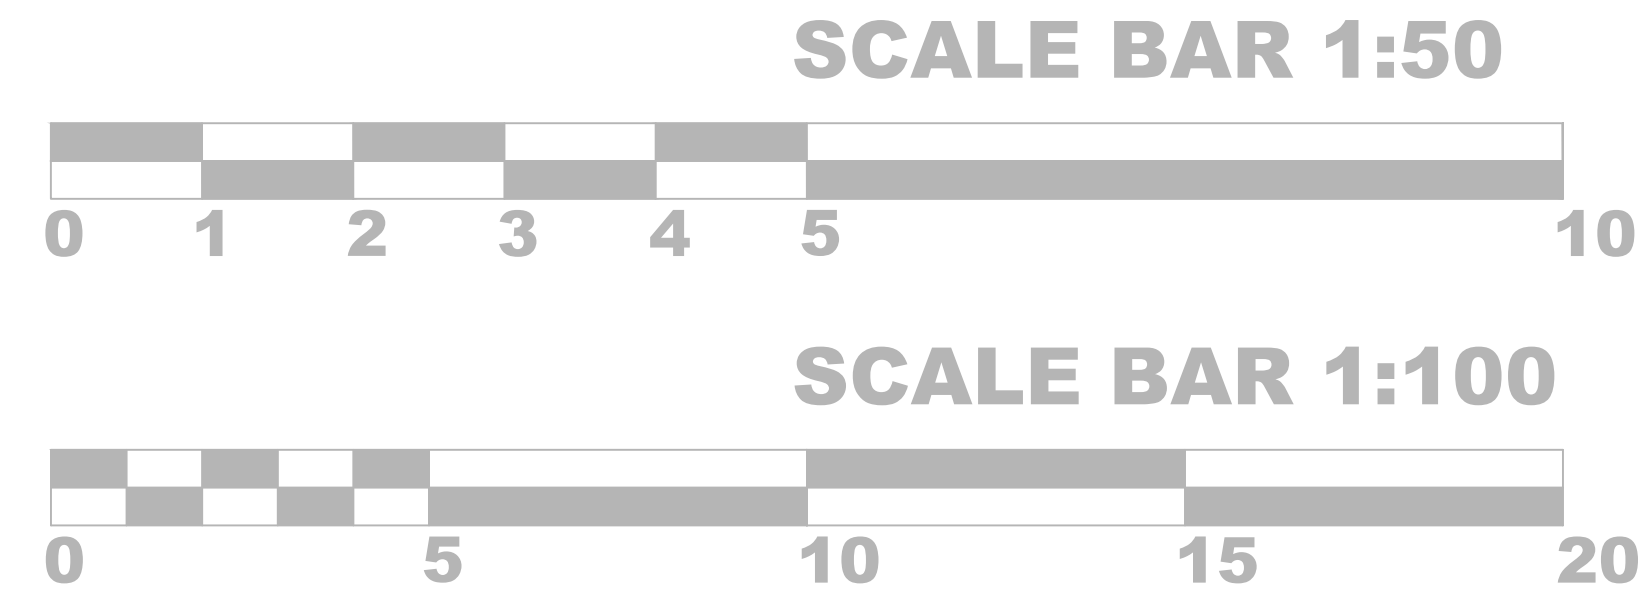

Existing Location Plan
1:500
OS 100047474

Drawing
Technical

info@drawingtechnical.co.uk
07845656848

Site Address:47 Shillinglee
Widley
Waterlooville
PO7 5RW

Drawing Title:Existing
Floor Plans &
Elevations

Client Name:Mr Paul Salmon

Job No.
DT134

Scale
A1

Date
30/06/2021

Revision
A

Drawing No.
1

Drawn By
LA

Drawing Notes

The contents of this drawing are copyright to Drawing Technical and may not be altered, copied or reproduced without written consent.

Contractor must verify all dimensions and report any discrepancies before putting work in hand.

Drawings for PLANNING purpose only and hence do not scale from this drawing.

Rev	Description	Date
-----	-------------	------