



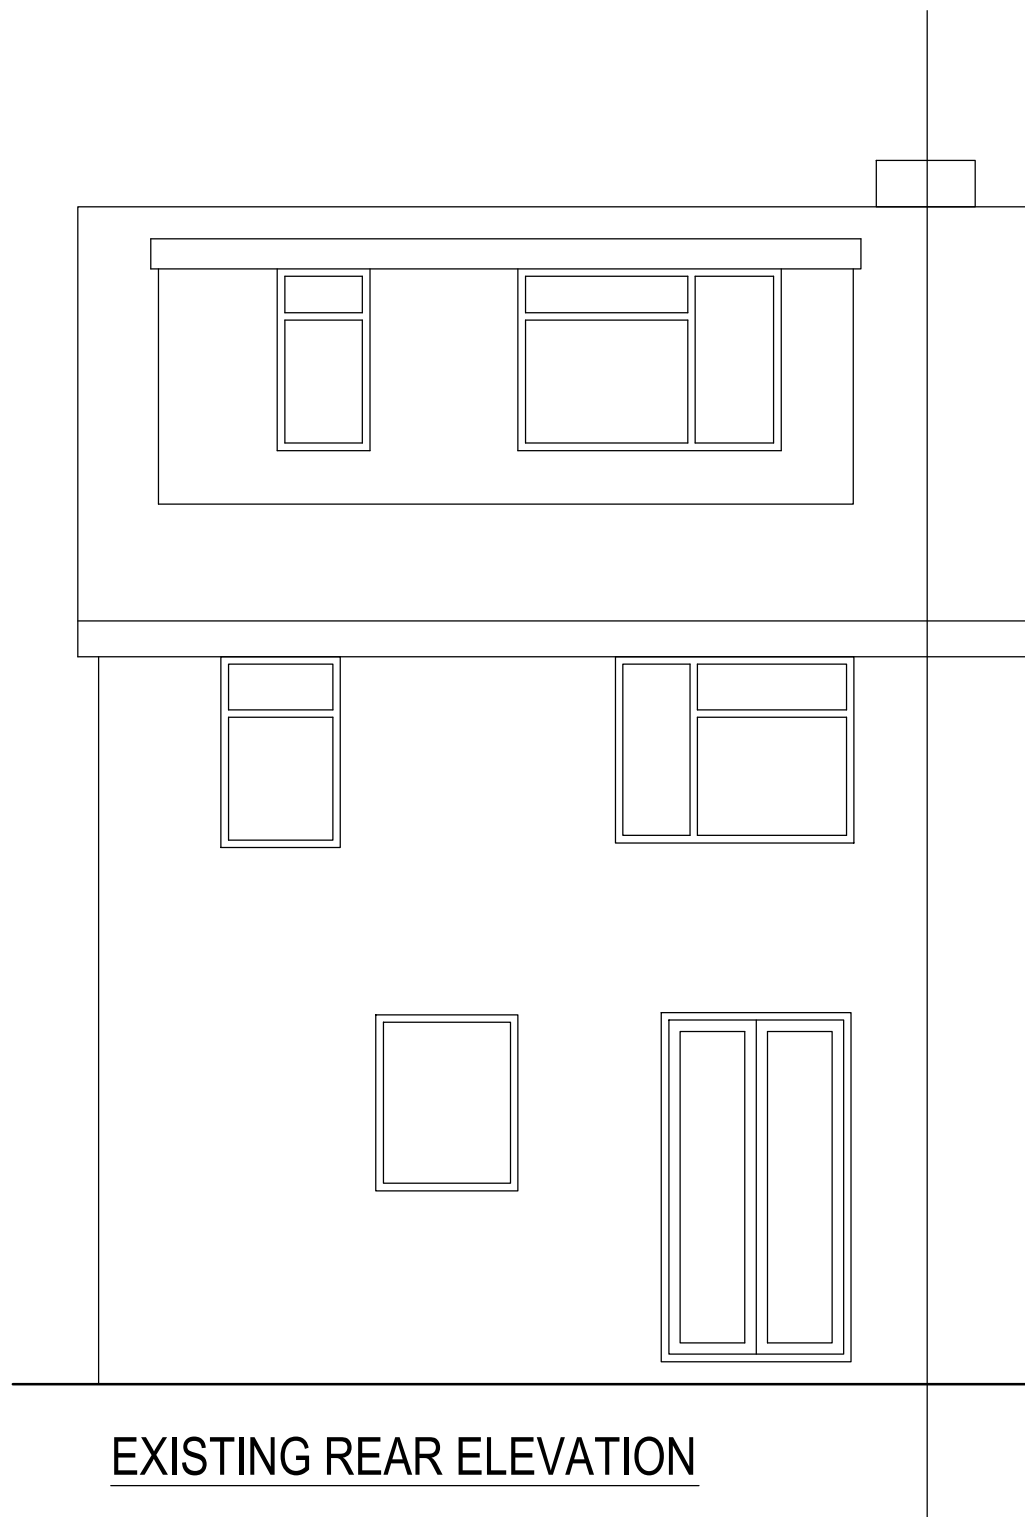

EXISTING REAR ELEVATION

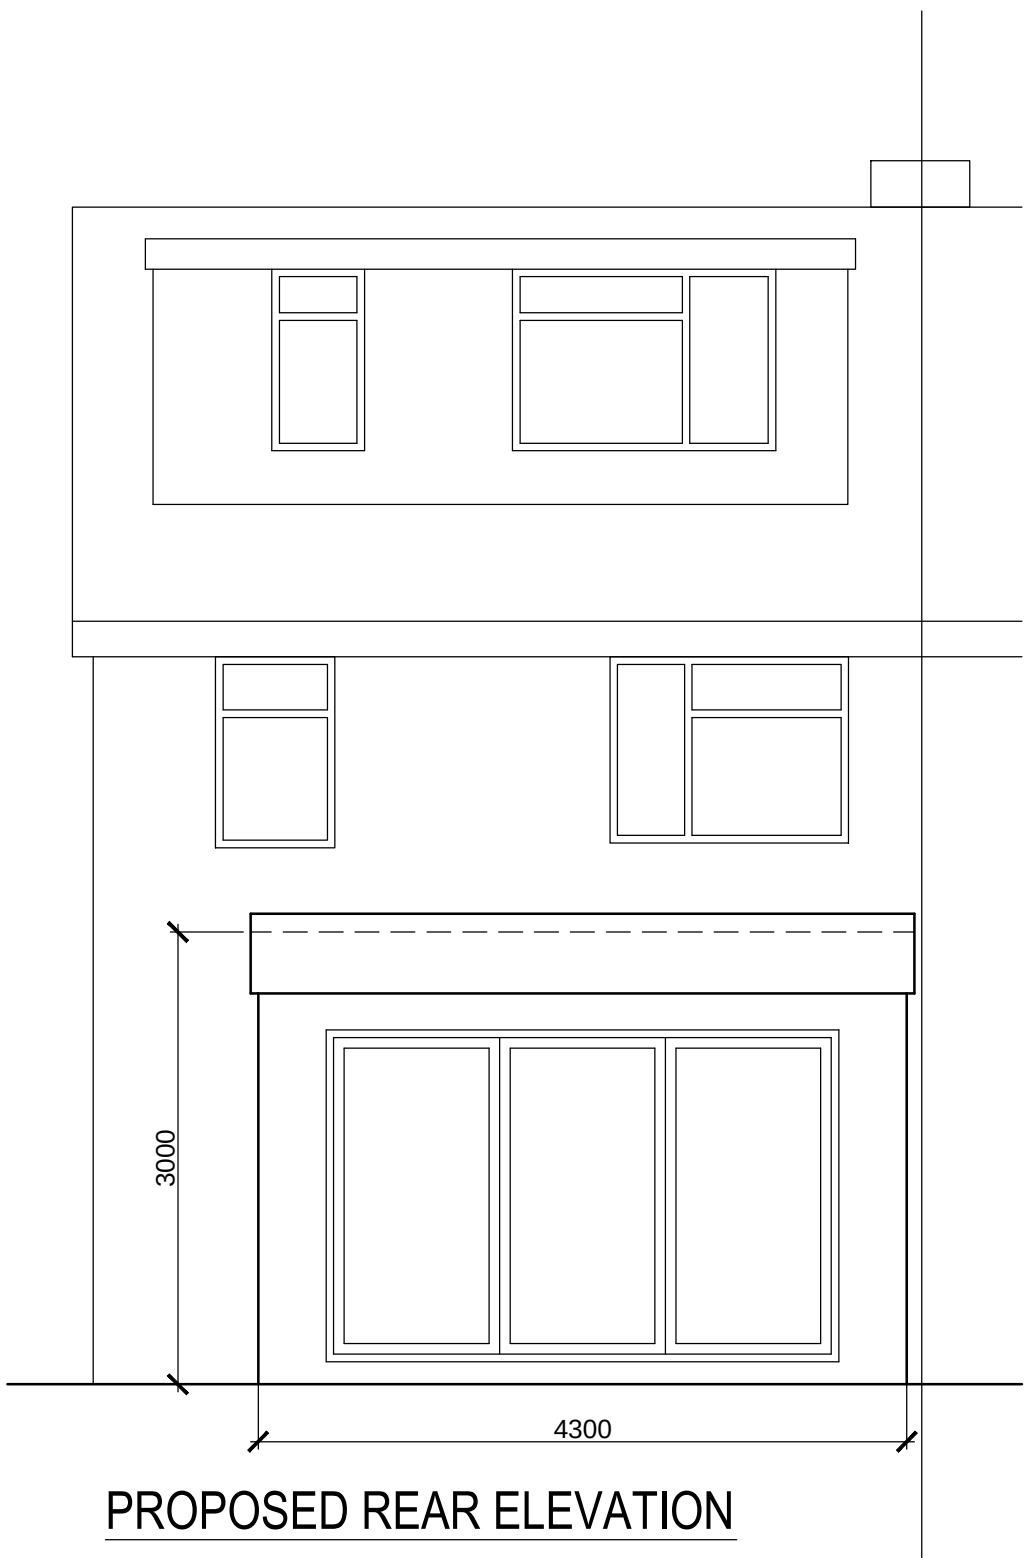


PROPOSED REAR ELEVATION




Proposal: for neighbour approval

Remove existing canopy.
New single storey flat roof extension to measure 4.3m wide x 4m deep x max 3m to eaves line.
To comply with PD guidelines.
Max roof height of 3m.
Materials to match existing.
New bi-fold doors in dark grey.

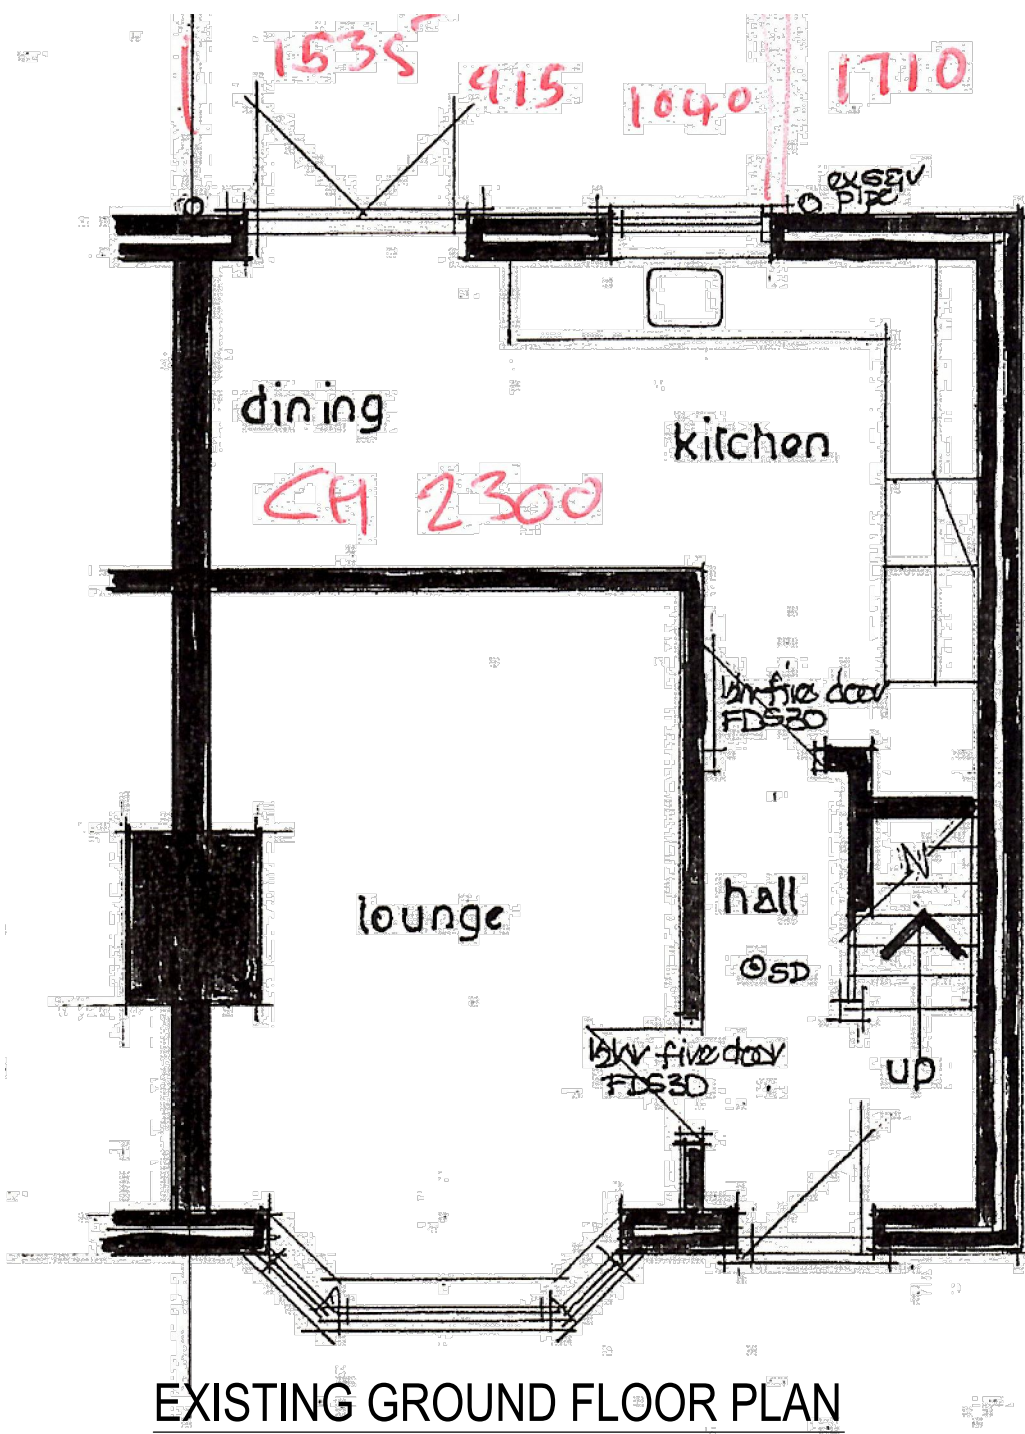


EXISTING GROUND FLOOR PLAN

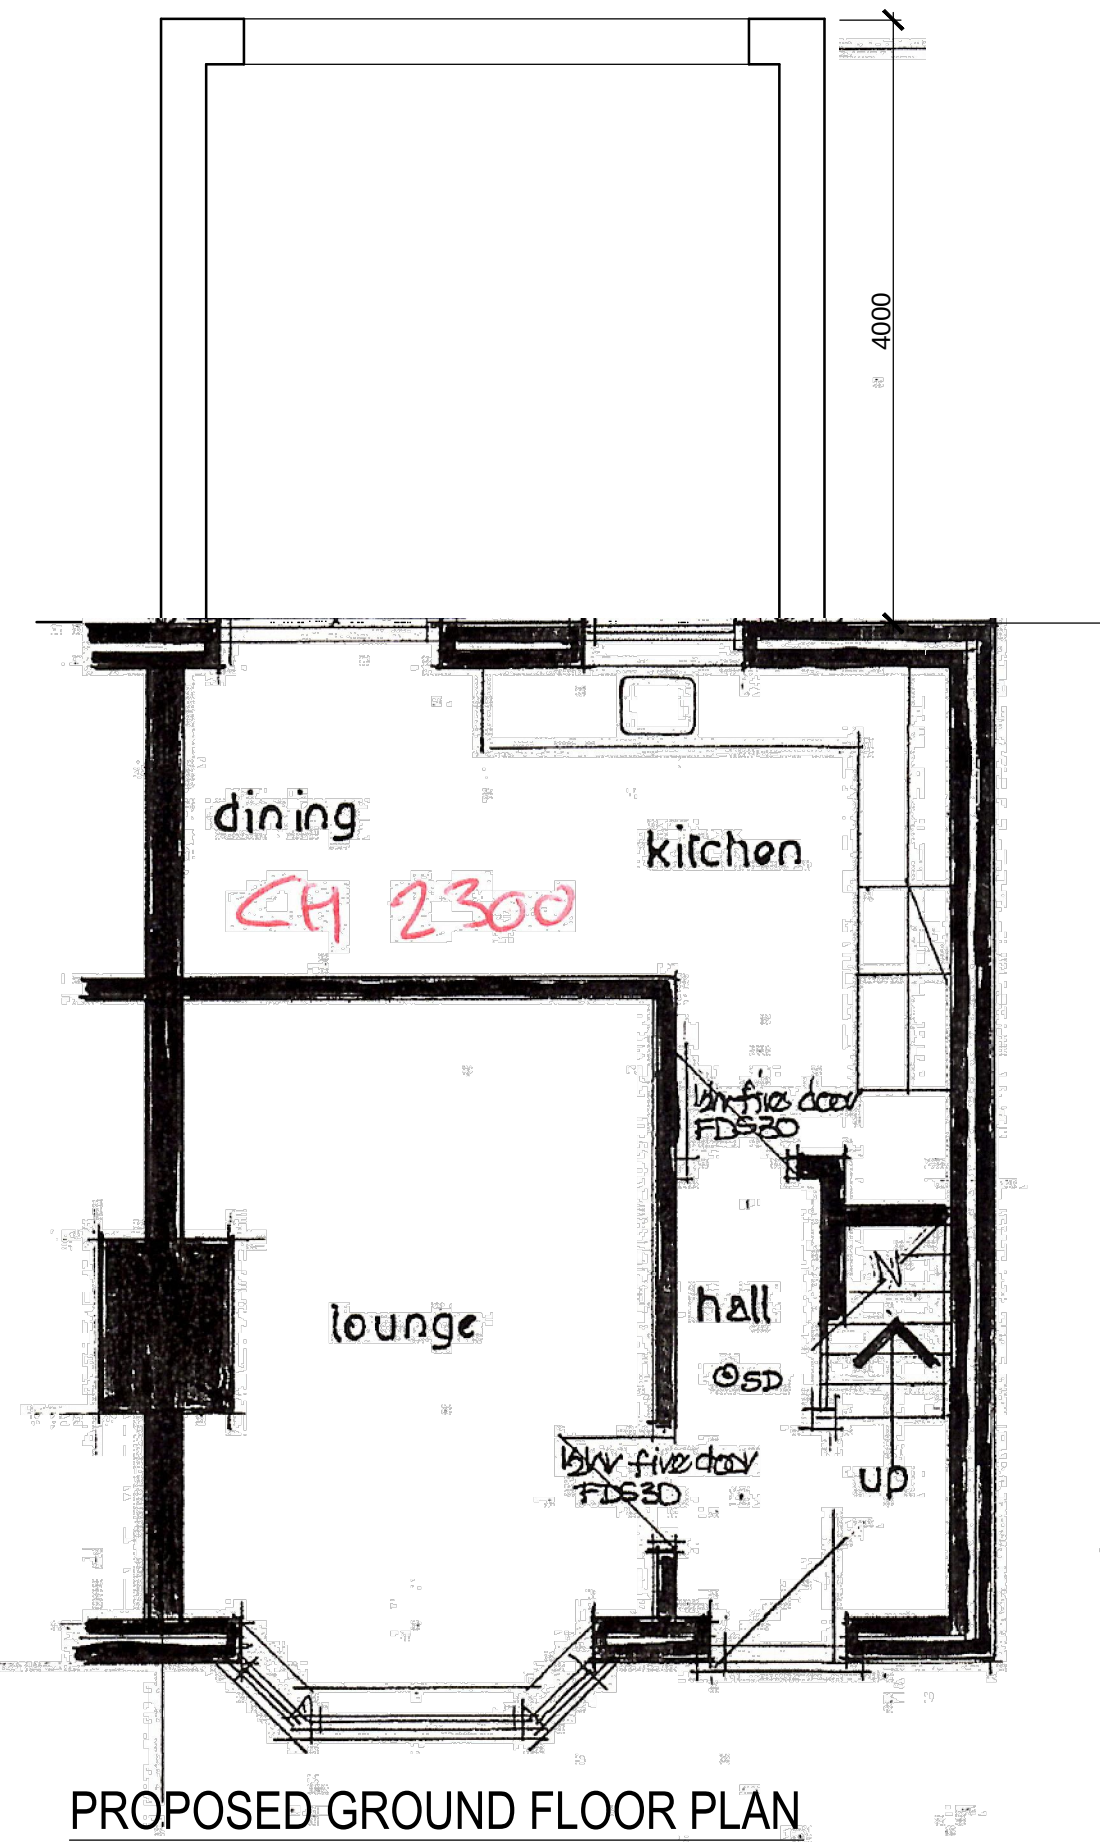


PROPOSED GROUND FLOOR PLAN



Location Plan
1:1250

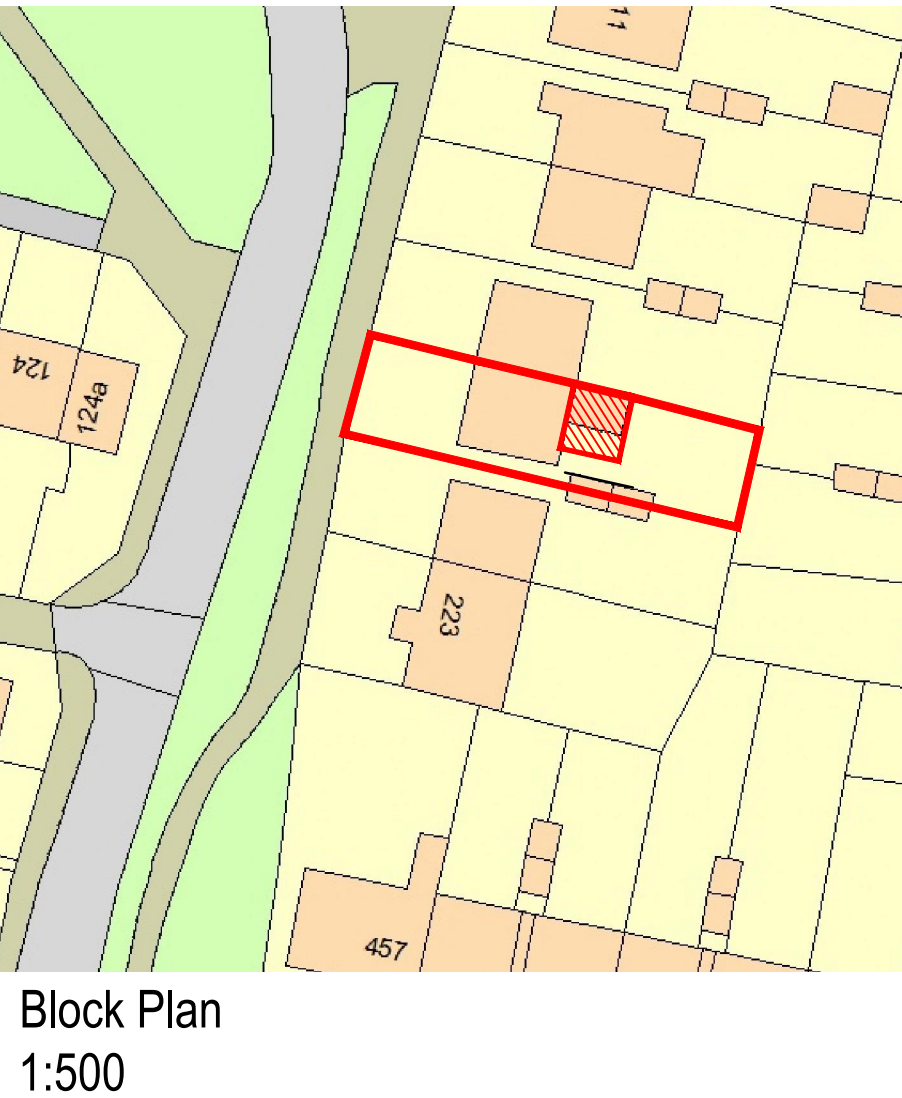

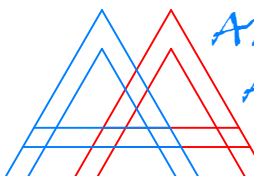 ANDERSON ARCHITECTURAL DESIGN		GARY ANDERSON 43 Beacon Avenue Portsmouth PO6 2AN Tel 07786010066 garyanderson929@hotmail.com	
Client: MR & MRS May			
Project title. 219 WINTERSLOW DRIVE LEIGH PARK, HAVANT PO9 5EB SINGLE STOREY REAR EXTENSION			
Status: APP FOR LARGER HOME EXTENSION			
Drawing Title. EXISTING & PROPOSED PLANS AND ELEVATIONS.			
JOB No. WD-21/06/001		SCALE 1:50	REV