



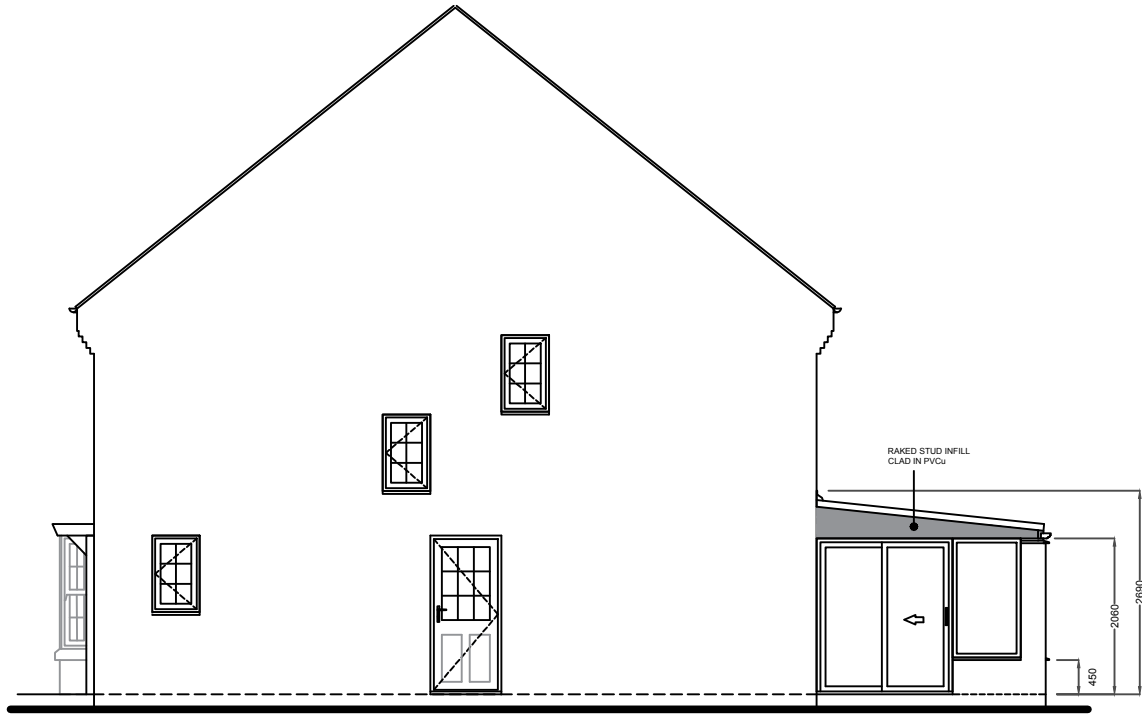

LEFT HAND SIDE ELEVATION




REAR ELEVATION

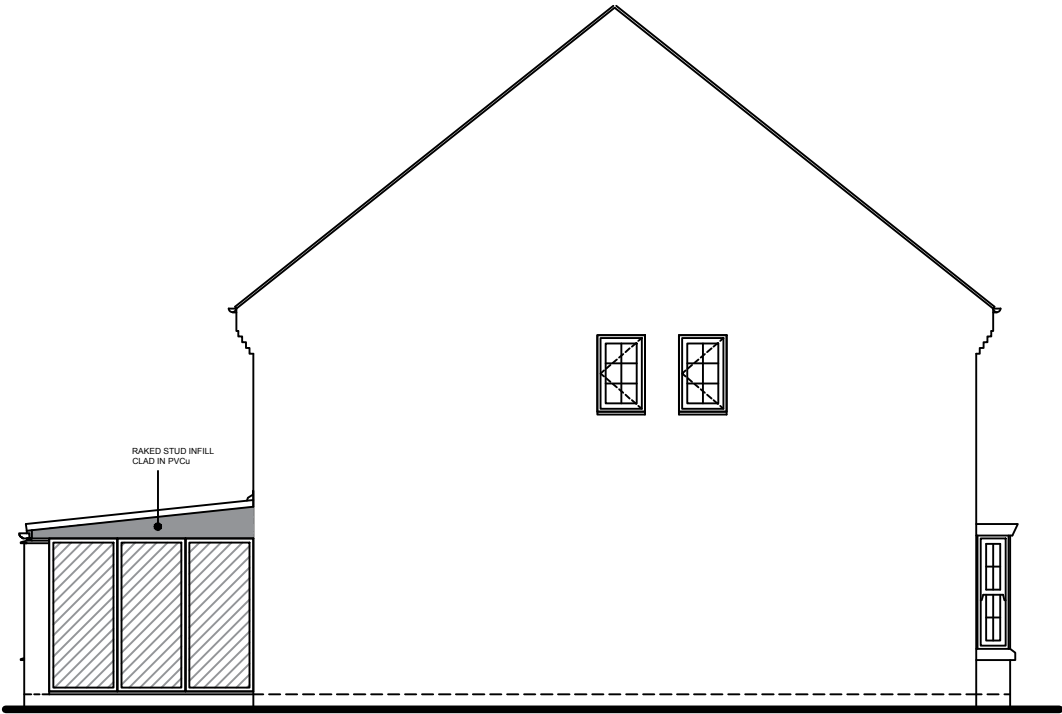

RIGHT HAND SIDE ELEVATION

 = SOLID WHITE PANELS

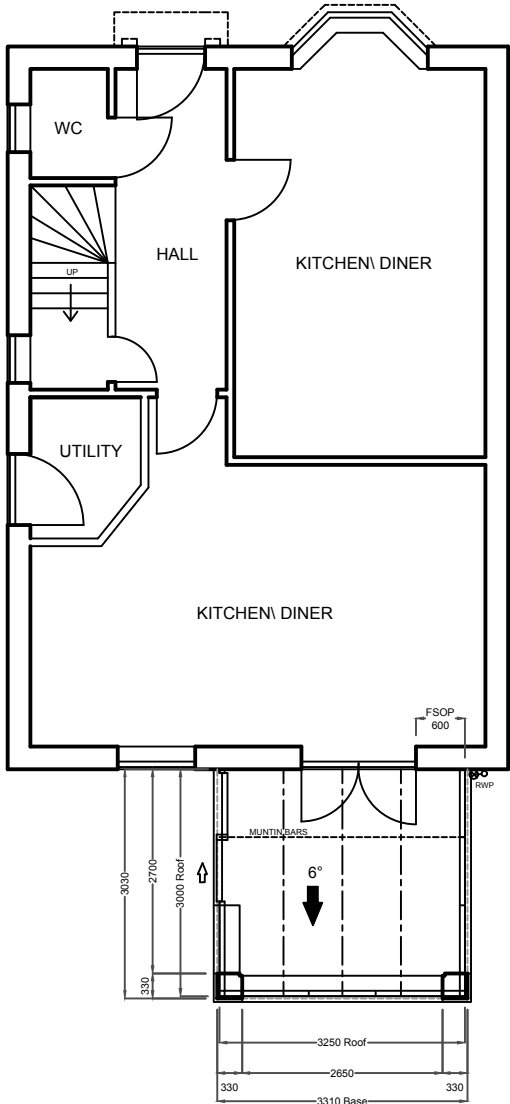

Notes:
Any drawings or plans depicted make no allowance for the provision of any tie bars within the roof of the proposed conservatory. This can only be determined once the roof is put into manufacture.

Existing physical barrier to remain
Knockthrough and new physical barrier by Anglian

Knockthrough by Anglian, physical barrier by customer

All crusader conservatories are externally glazed & fitted with internal security tape.

Full height tilt turn vents are not to be used as doors

This drawing is the copyright of Anglian Home Improvements and must not be re-issued, loaned or copied without their consent.
All dimensions are in millimetres (mm) unless noted otherwise.
Do not use for base laying purposes

Produced on A3 paper

Customer's own base:
As all building works are not included within our contract and that payments are being made directly to your builder, Anglian Home Improvements do not accept any responsibility and do not guarantee any aspect of the existing base. The company's responsibilities are therefore limited to supplying and installing the conservatory in accordance with these plans

Existing base:
As all building works are not included within our contract Anglian Home Improvements do not accept any responsibility and do not guarantee any aspect of the existing base. The company's responsibilities are therefore limited to supplying and installing the conservatory in accordance with these plans

Rev.	Date	Description	Initials
 Telephone: 0845 437 3600 Facsimile: 01603 480101			
Drawing title: Proposed Plan and Elevations			
Contract No. : 099/89760		Page 2 of 2	
Proposed: PVCu CRUSADER CONSERVATORY At: 12 POPPY WAY HAVANT HAMPSHIRE. PO9 2FX			
For : Mr. & Mrs. HOARE			
Drawers initials: SDr		Scale : 1:100	Date: 10/04/16

4 3 2 1 0 1:50 Scale Bar 1:100 0 1 2 3 4 5 6 7 8 9 10