



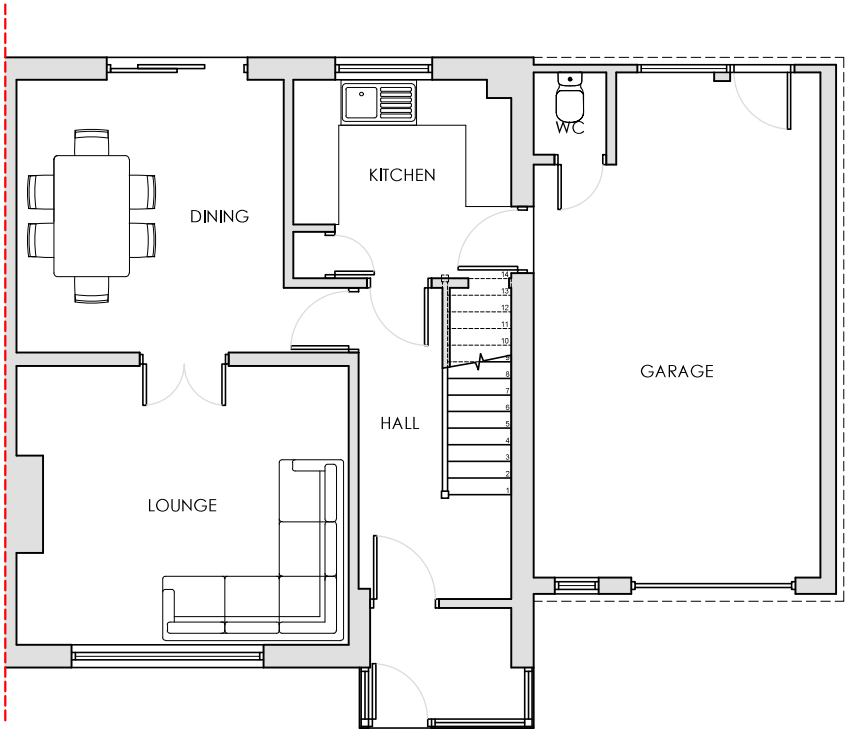

EXISTING GROUND FLOOR
SCALE 1:100

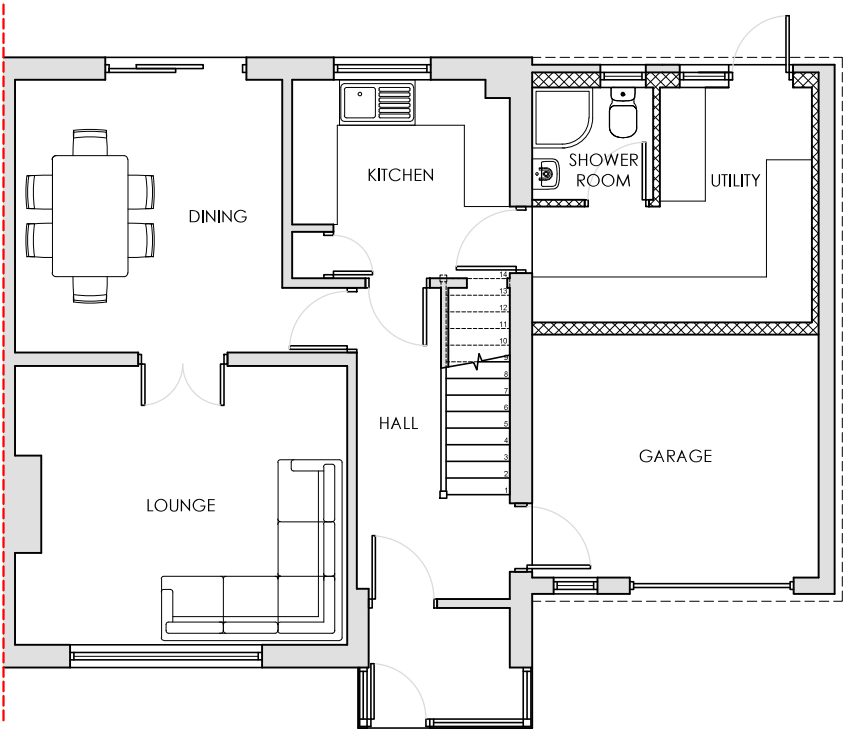

PROPOSED GROUND FLOOR
SCALE 1:100

PLAN KEY


EXISTING WALLS



NEW WALLS



BOUNDARY

 

Project	FIRST FLOOR SIDE EXTENSION 30 LABURNAM ROAD WATERLOOVILLE PO7 7AX					Drawing	GROUND FLOOR PLANS			
						Job-Dwg Number	2107-PL-002		Rev.	
Client	MRS JARVIS-HORN					 ENDURE BUILDING DESIGN ENDURE BUILDING DESIGN LTD 18 Knowsley Crescent, Cosham Portsmouth, PO6 2PJ pw@endurebd.com				
Status	PLANNING									
Scale	1:100		Sheet Size A3							
	Author	PW	Checked	**	Date					