


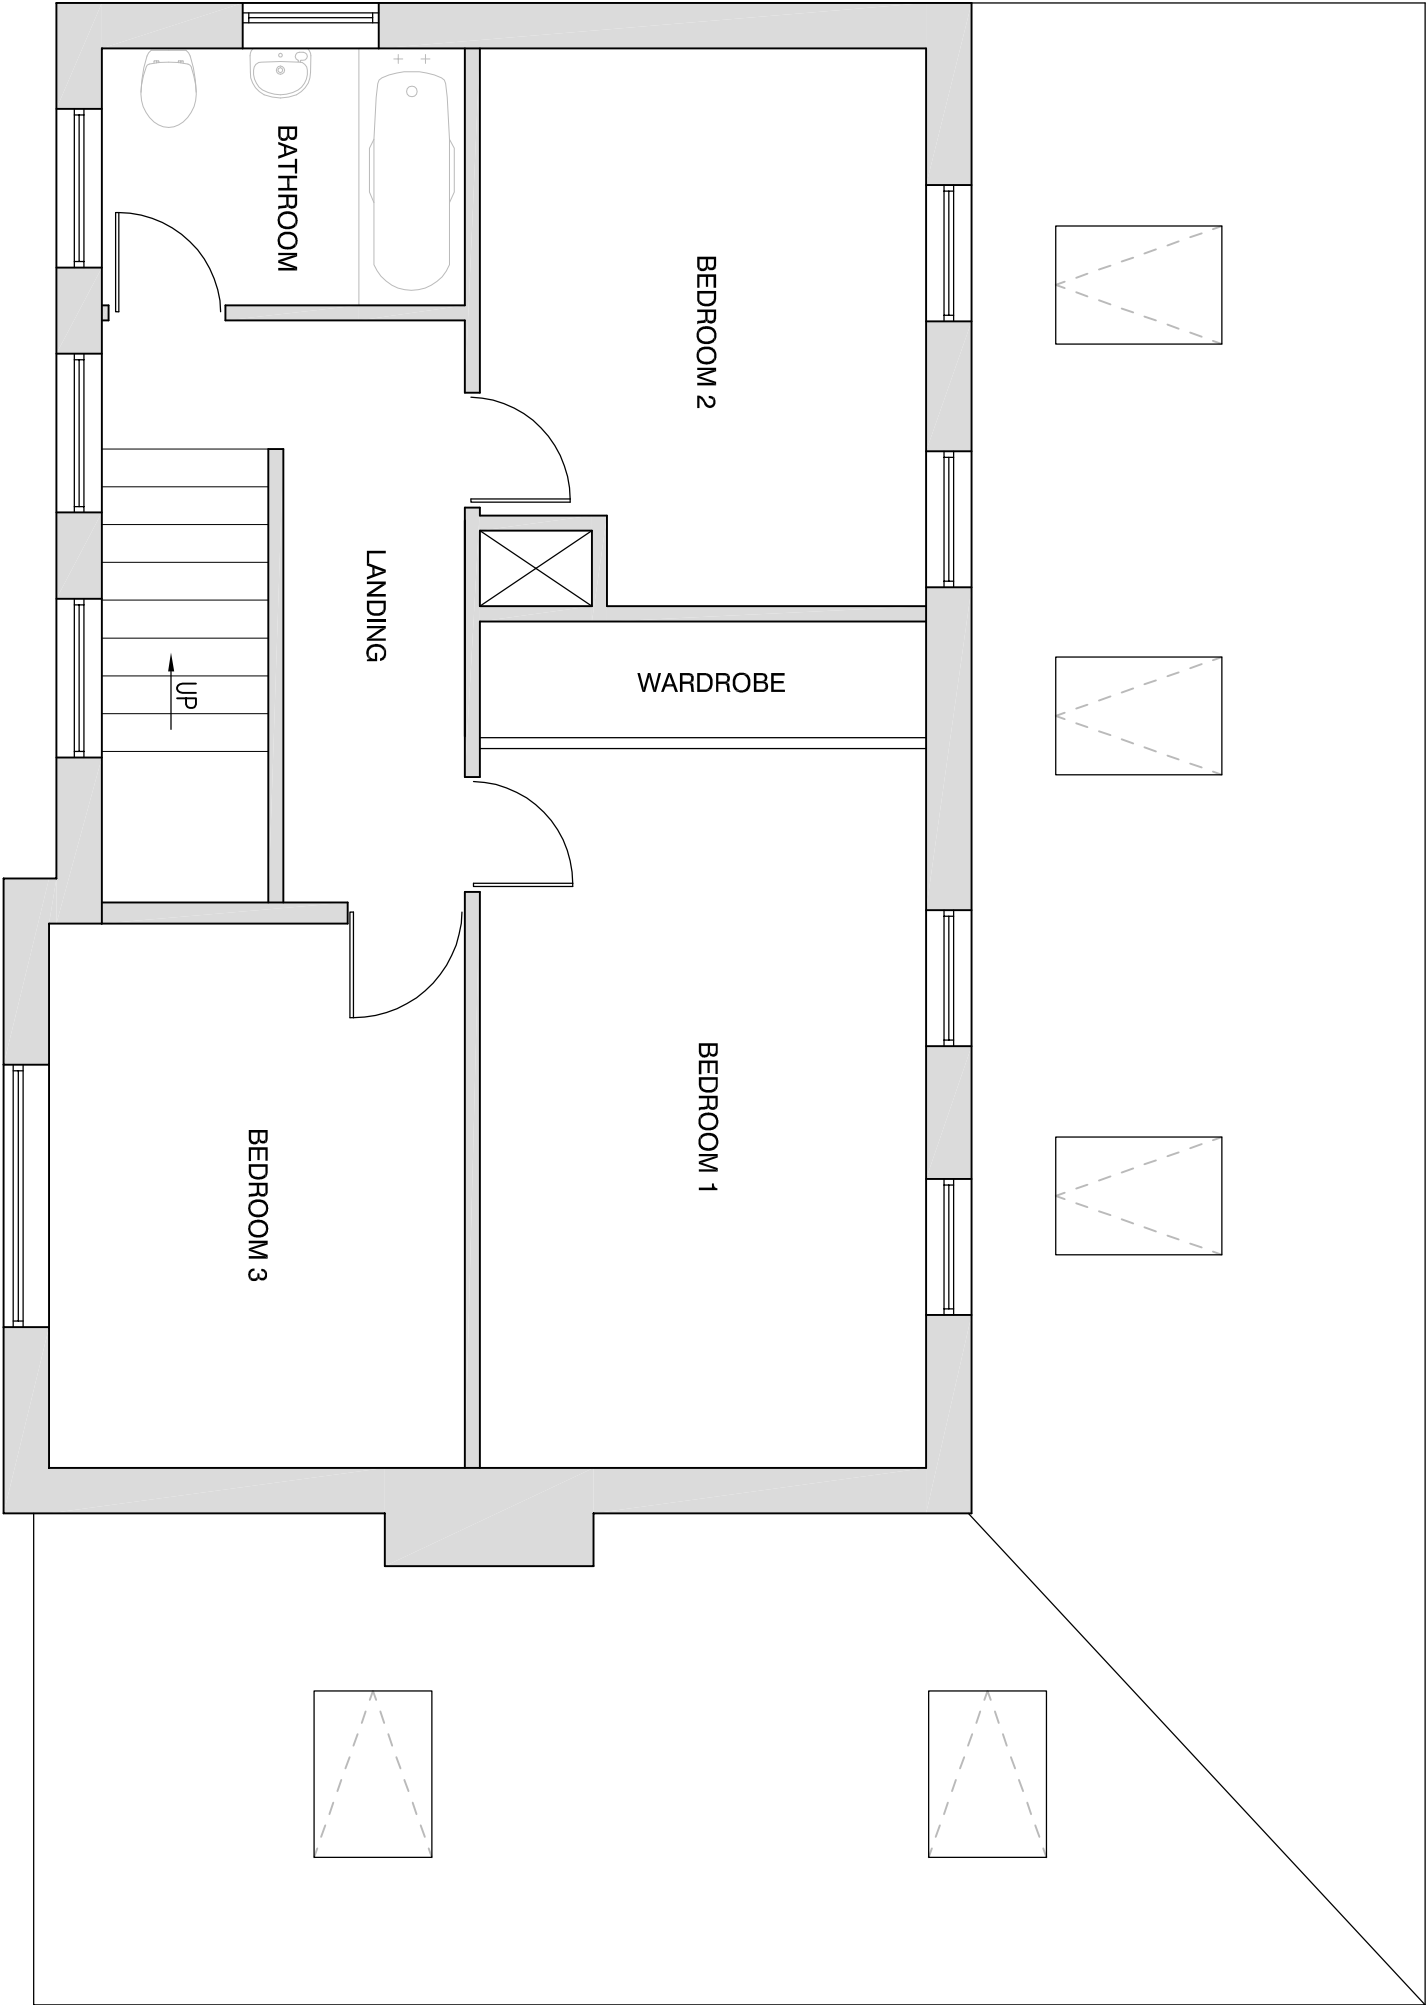

P1		FIRST ISSUE		Mar '16	
Mark	Revision			Date	
Issue Status					
PLANNING					
40 HOLLYBANK LANE					
EMSWORTH, HAMPSHIRE. PO10 7UE					
PROPOSED PORCH/FRONT EXTENSION					
EXISTING FIRST FLOOR PLAN					
Drawn by RLJ					
Date		Drawing Number		Revision	
March 2016		2016/GM/03		P1	
A3 Scale		1:50			