


NOTE: DO NOT SCALE FROM THIS DRAWING, (EXCEPT FOR PLANNING PURPOSES). THIS DRAWING IS FOR IDENTIFICATION PURPOSES ONLY, IT IS INDICATIVE AND SOLELY INTENDED TO ILLUSTRATE THE GENERAL TYPE AND APPROXIMATE LOCATIONS OF THE VARIOUS BUILDING ELEMENTS.

© Richardsons (Nyewood) Ltd.

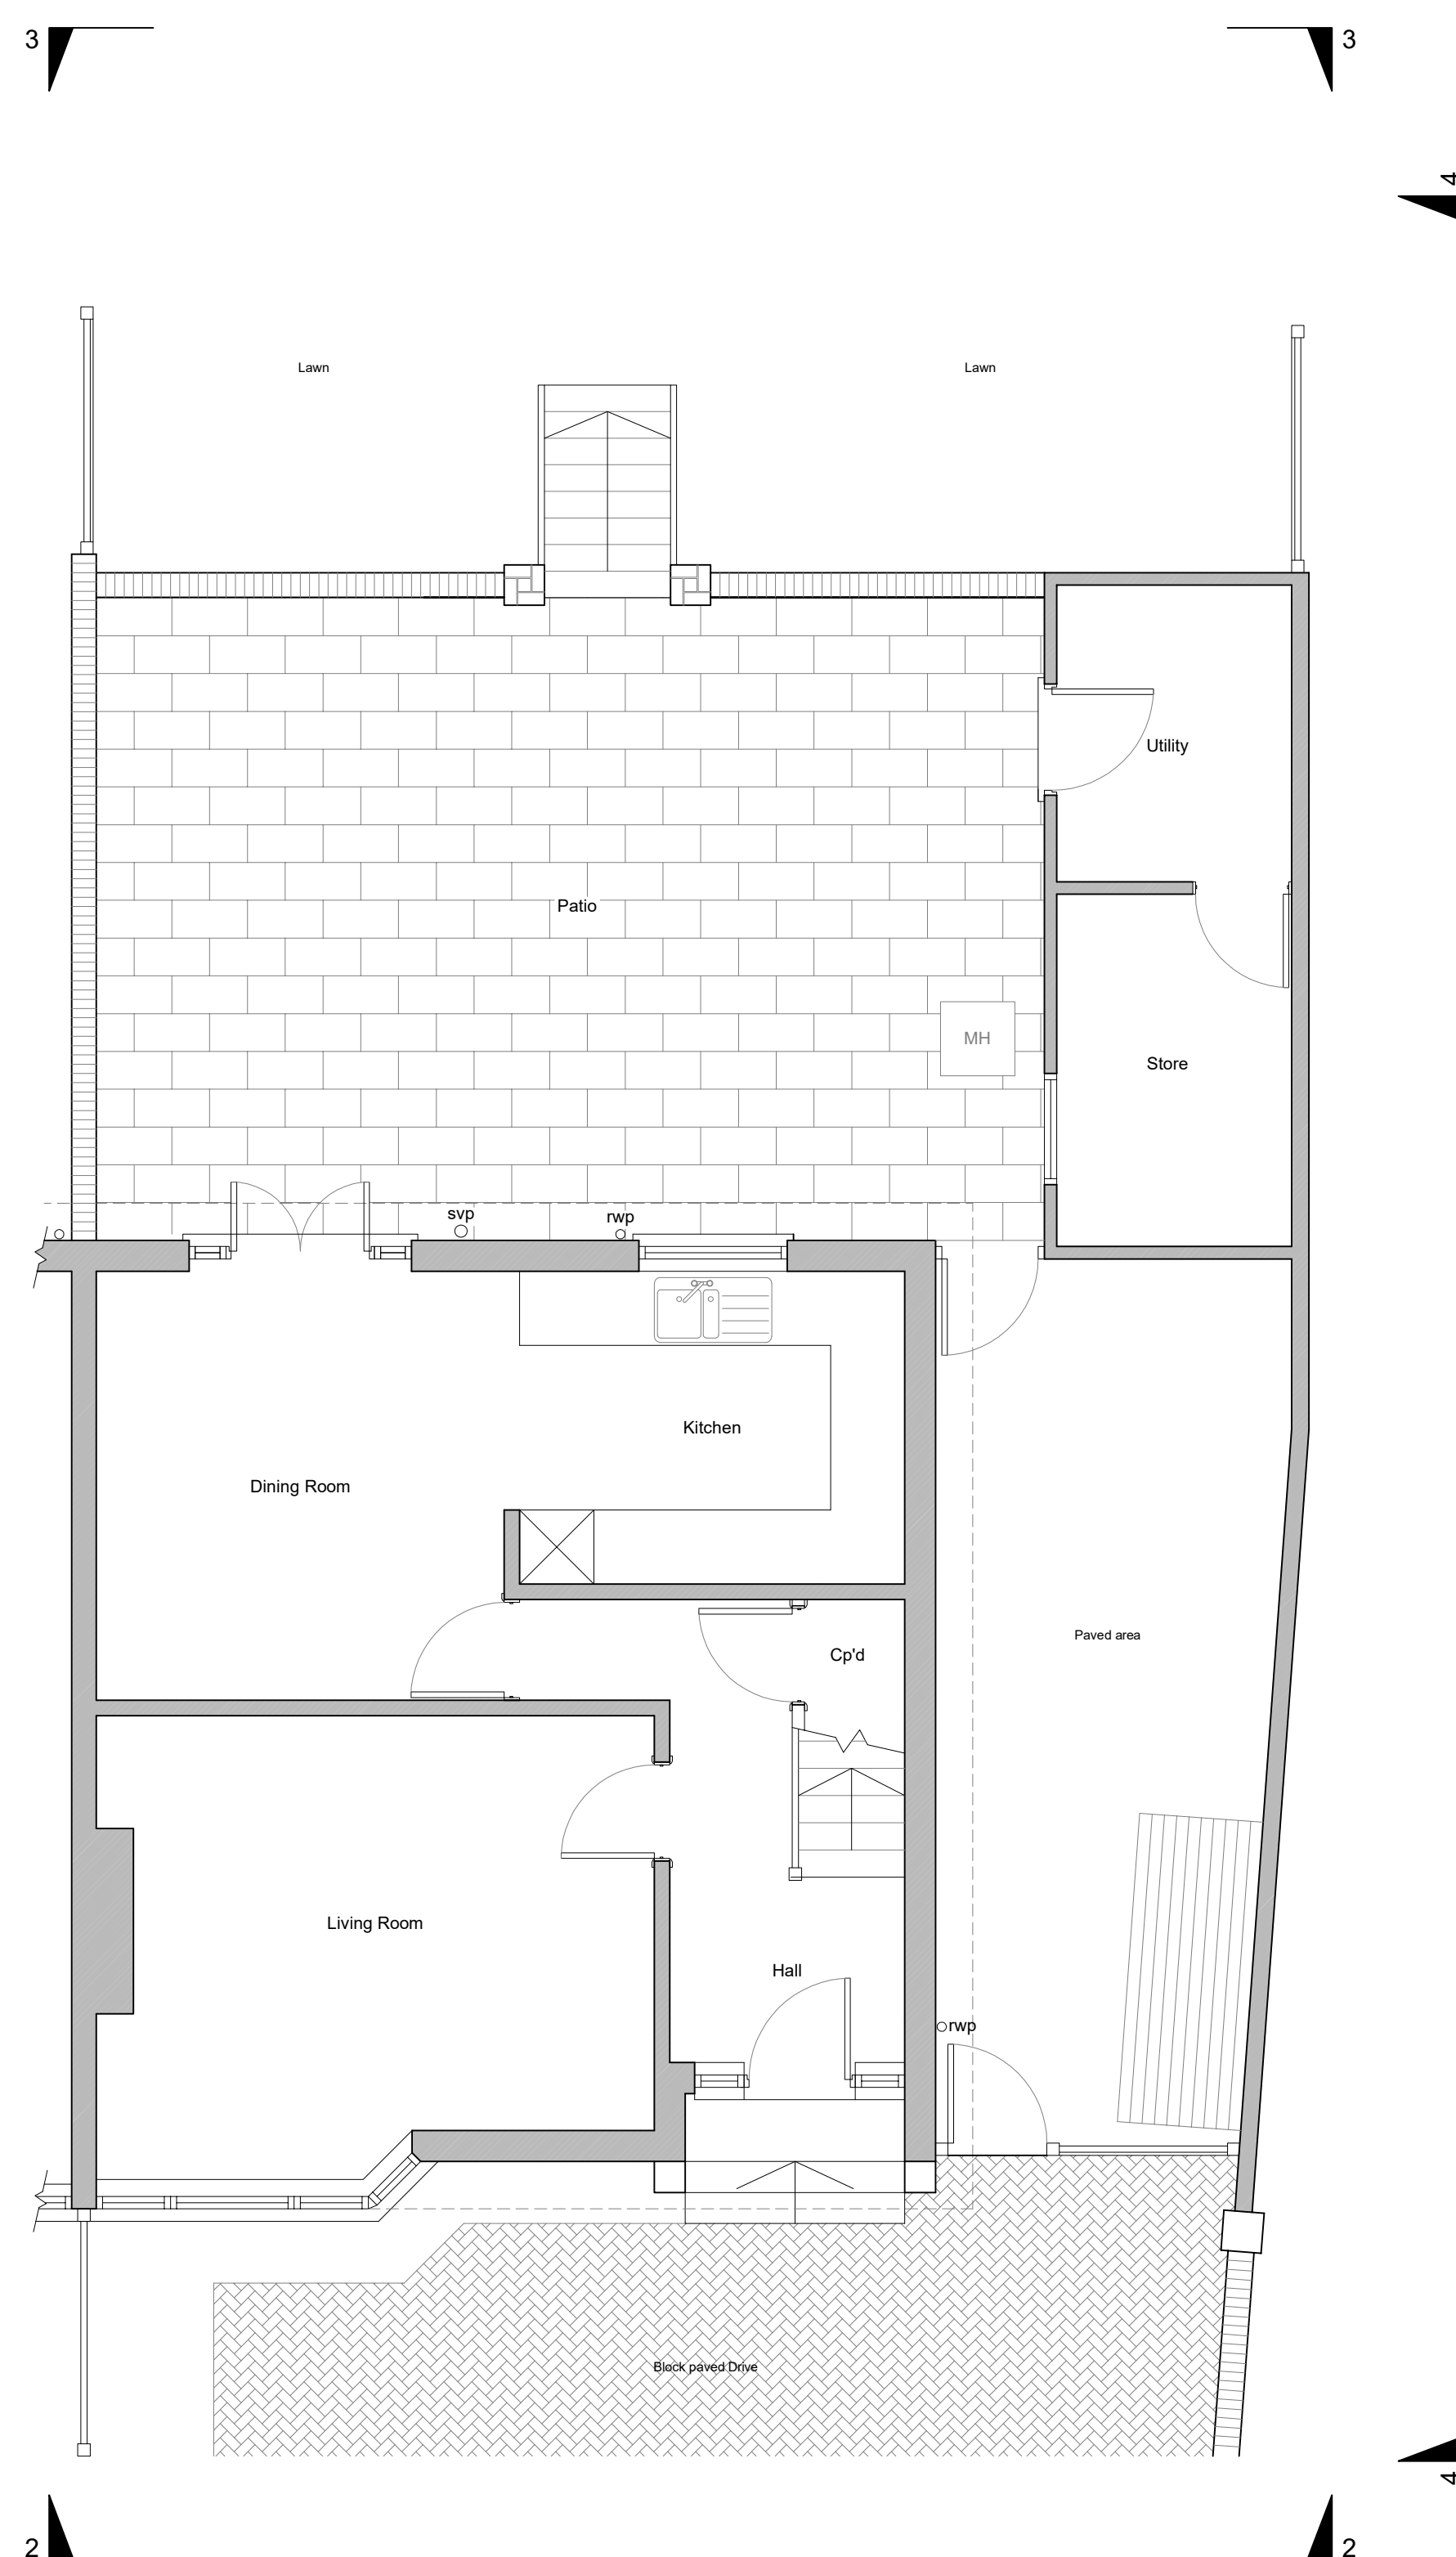

1 GROUND FLOOR PLAN
G100 EXISTING LAYOUT SCALE @1:50



2 FRONT ELEVATION
G100 EXISTING LAYOUT SCALE @1:50



3 REAR ELEVATION
G100 EXISTING LAYOUT SCALE @1:50



5 SIDE ELEVATION - NORTH FACING
G100 EXISTING LAYOUT SCALE @1:50

4 SIDE ELEVATION - SOUTH FACING
G100 EXISTING LAYOUT SCALE @1:50

[illegible]

Client: _____

Contract Title:
34 SERPENTINE ROAD
PORTSMOUTH

Clients Approval: _____ Date: _____

Signed: _____ Name: _____

Status: **FOR APPROVAL**

Drawing Title:

EXISTING FLOOR PLAN
AND ELEVATIONS

Scale:	1:50	Drawn: A.D.	Approved:
		Date: Jul 15	Date:

Contract No.	Dwg No. G100	Rev. B.
--------------	-----------------	------------