

NOTES:


Dimensions to be checked on site before commencing work. Any discrepancies shall be reported to the architect immediately.

Do not scale from these drawings except for planning purposes.


Use figured dimensions only.

Where applicable this drawing is to be read in conjunction with other consultants' drawings.


All drawings to be read in conjunction with specification and all other drawings including structural engineer and mechanical and electrical drawings / specification

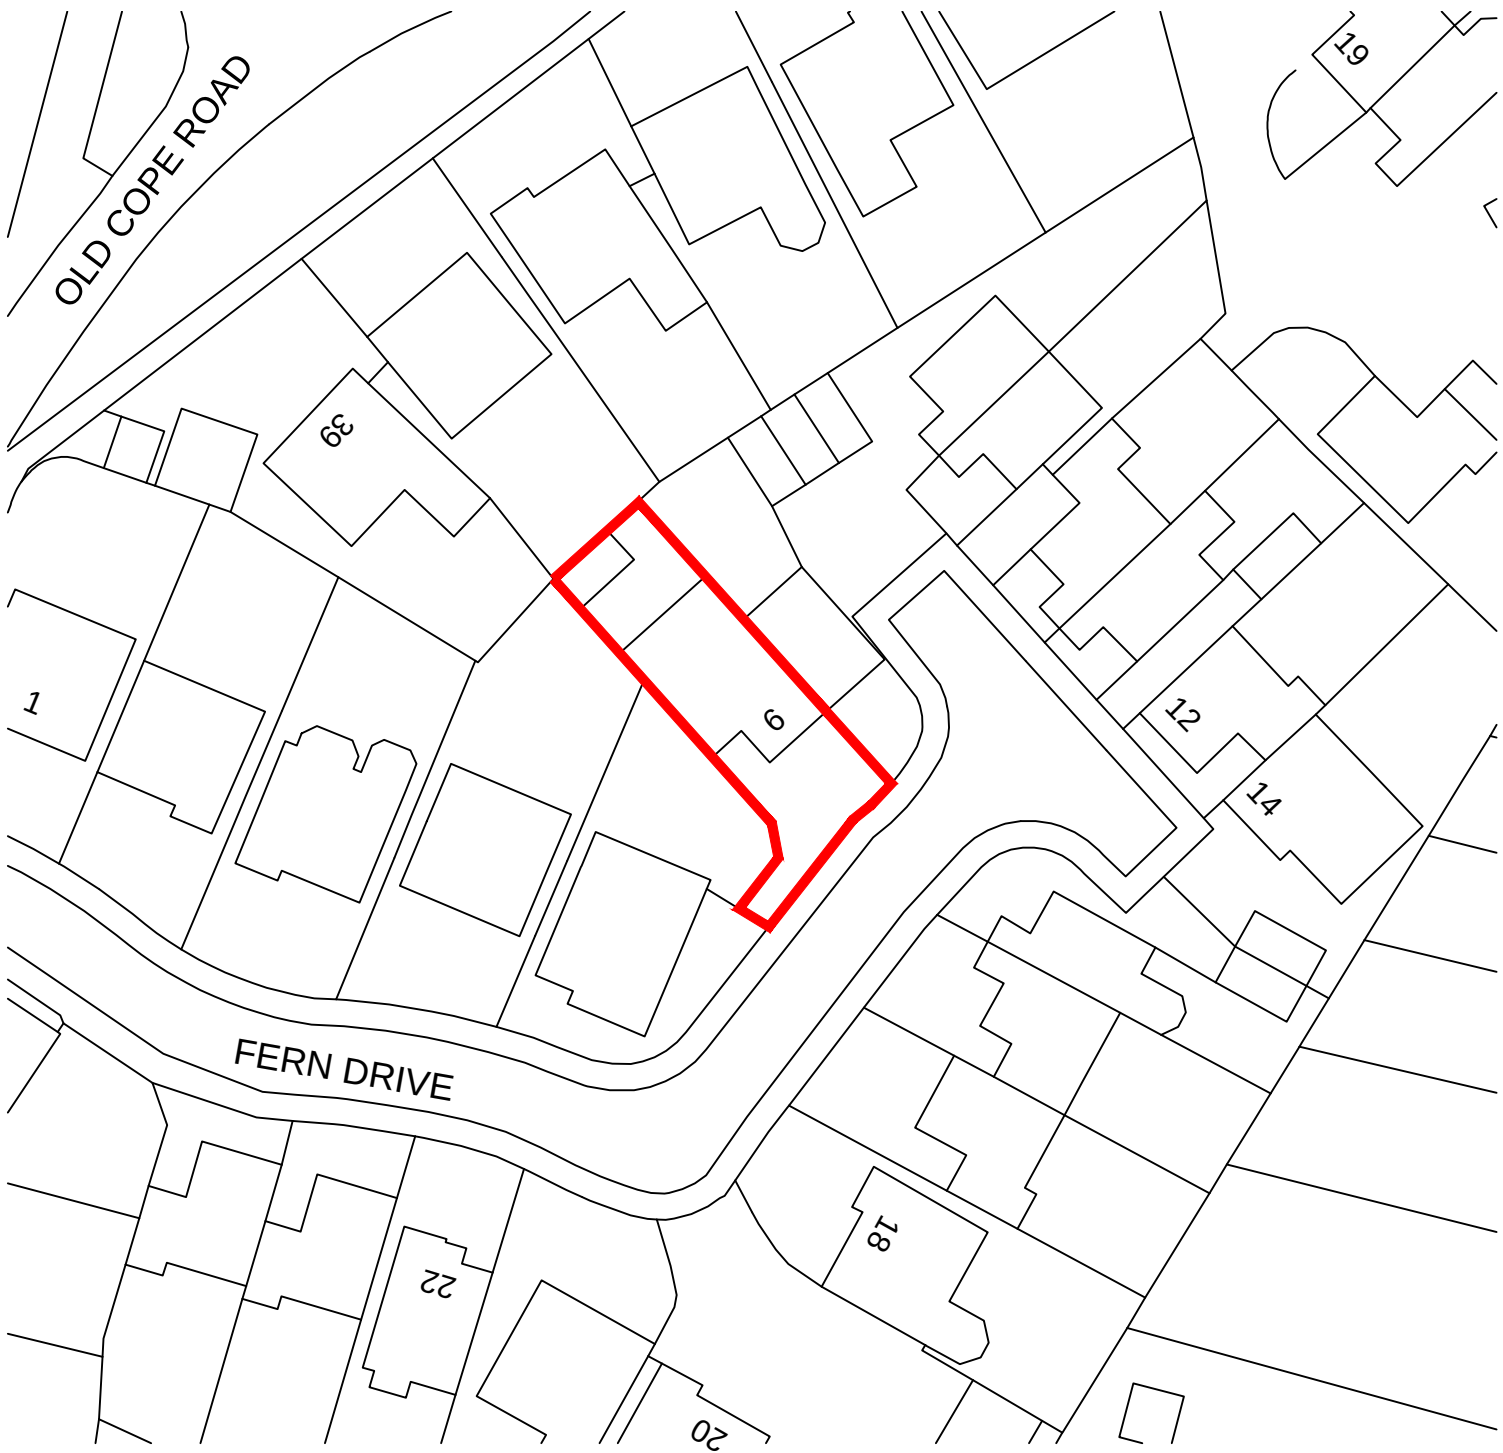


Ordnance Survey, (c) Crown Copyright 2015. All rights reserved. Licence number 100022432

 



BLOCK PLAN
@1:500

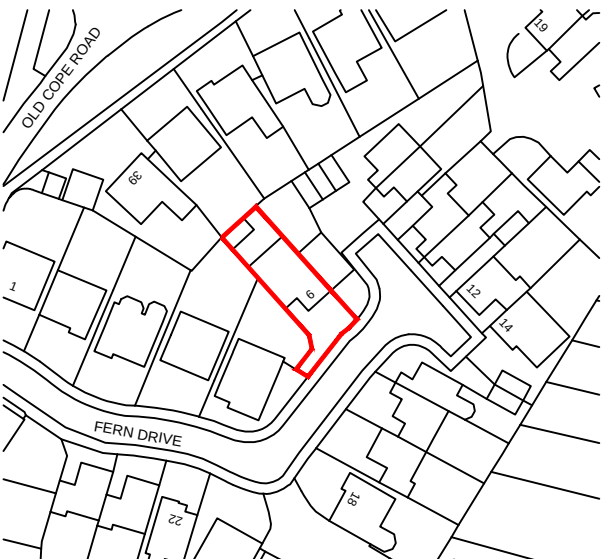


Ordnance Survey, (c) Crown Copyright 2015. All rights reserved. Licence number 100022432

 

SITE LOCATION
@1:1250

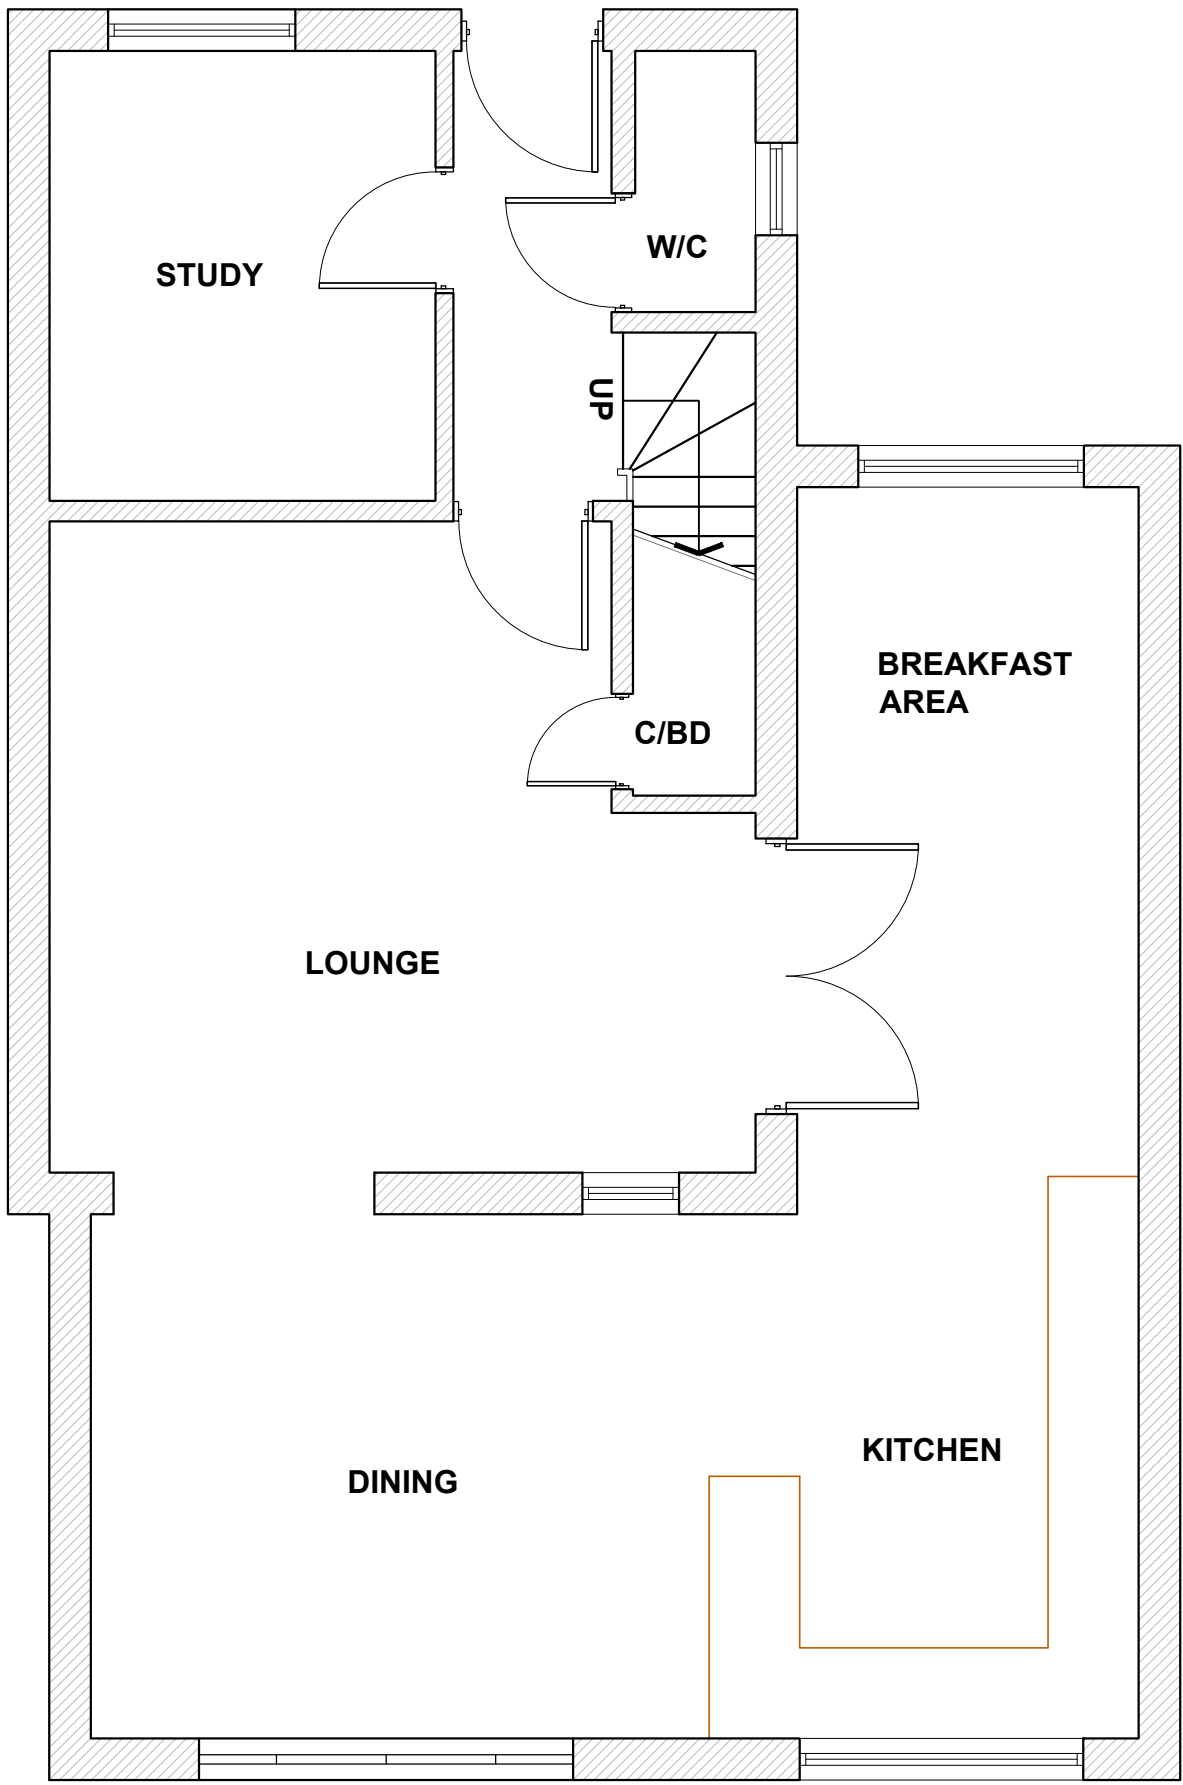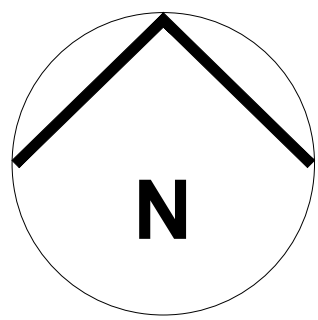

GROUND FLOOR
@1:50

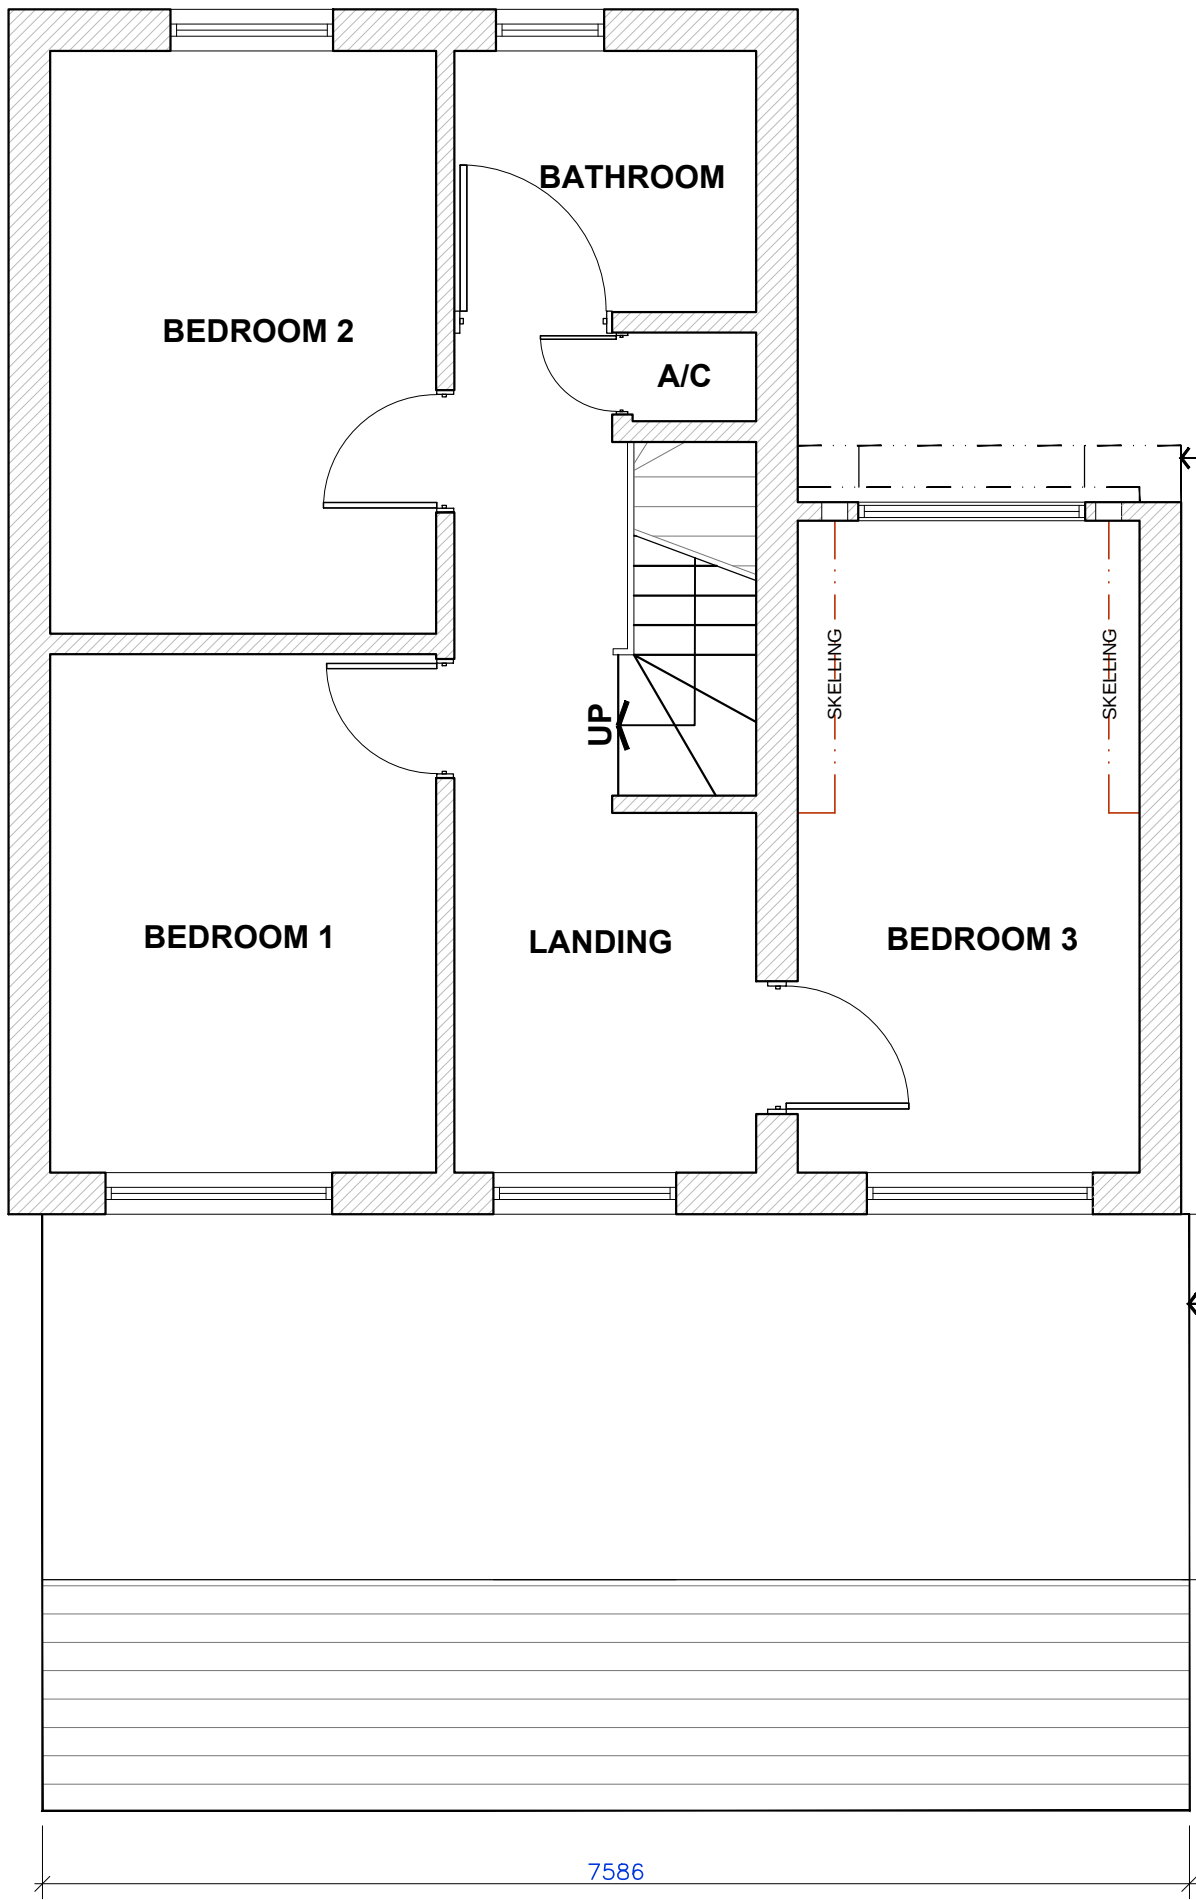

FIRST FLOOR
@1:50




Plans & Elevations 1:100 @ A1
1 0 1 2 3 4 5 6 7 8 9m
1:100

REAR ELEVATION (WEST)
@1:100




FRONT ELEVATION (EAST)
@1:100

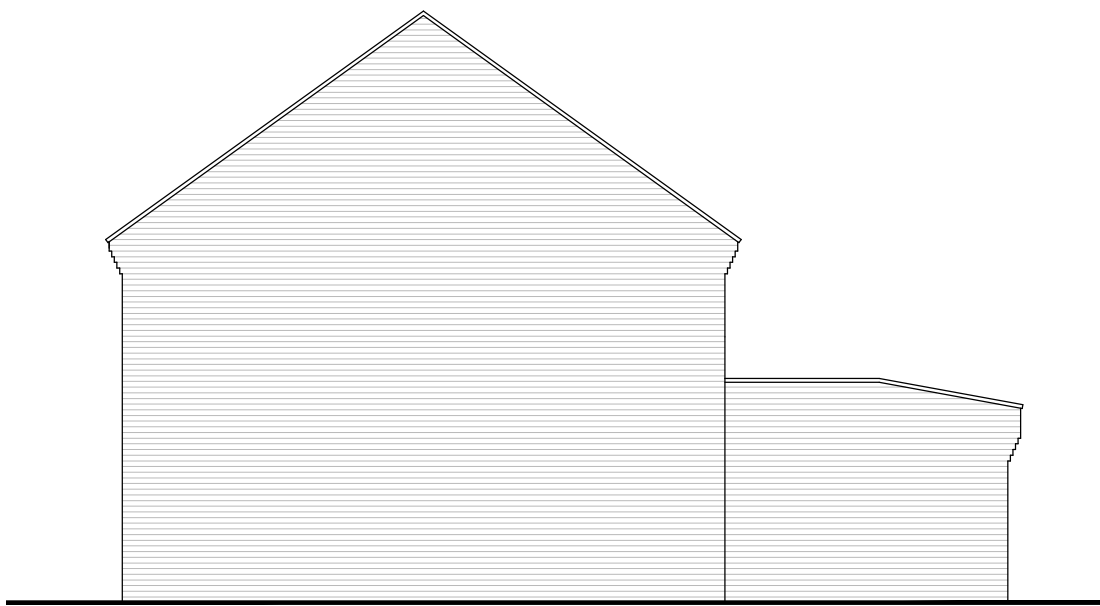

Plans & Elevations 1:100 @ A1
1 0 1 2 3 4 5 6 7 8 9m
1:100

SIDE ELEVATION (NORTH)
@1:100

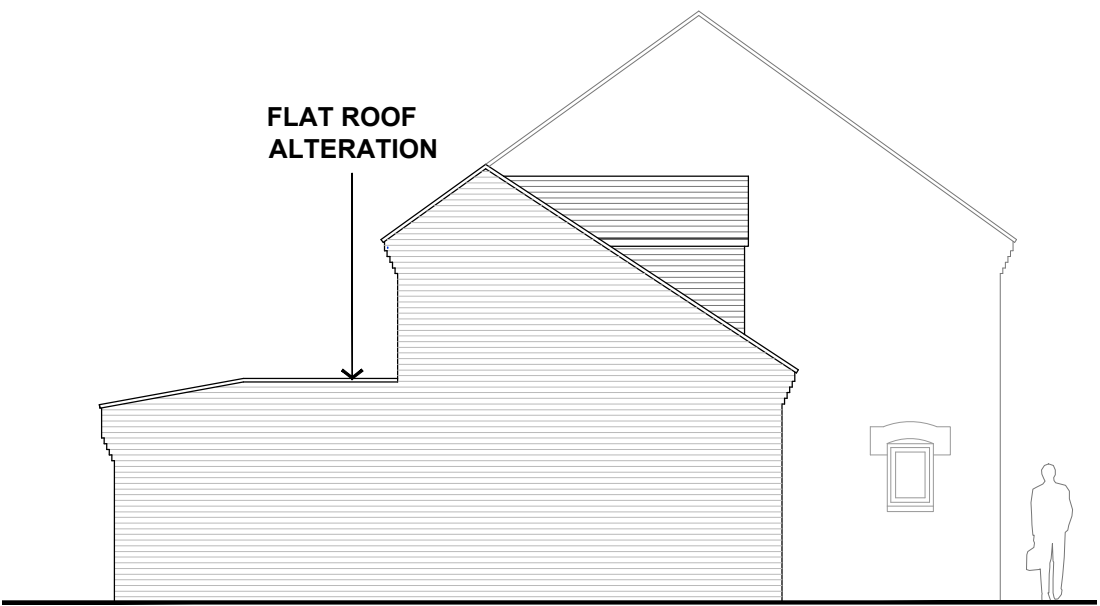

SIDE ELEVATION (SOUTH)
@1:100

REV	DATE	AMENDMENT	DRAWN

hd
architects

Helyer Davies Architects Ltd
1 The Old Flour Mill,
Emsworth, PO10 7BT
01243 370 715
www.hdarchitects.co.uk mail@hdarchitects.co.uk

CLIENT Alison Falzon

PROJECT Extension ground floor roof alteration
6 Fern Drive
Havant
PO9 2YH

DRAWING Existing Elevations 1:50@A1
Existing Plans 1:100@A1
Block Plan 1:500@A1
Site Location 1:1250@A1

DATE Jan 2016	DRAWN JB
DRAWING NUMBER 15187 - 01	REVISION