


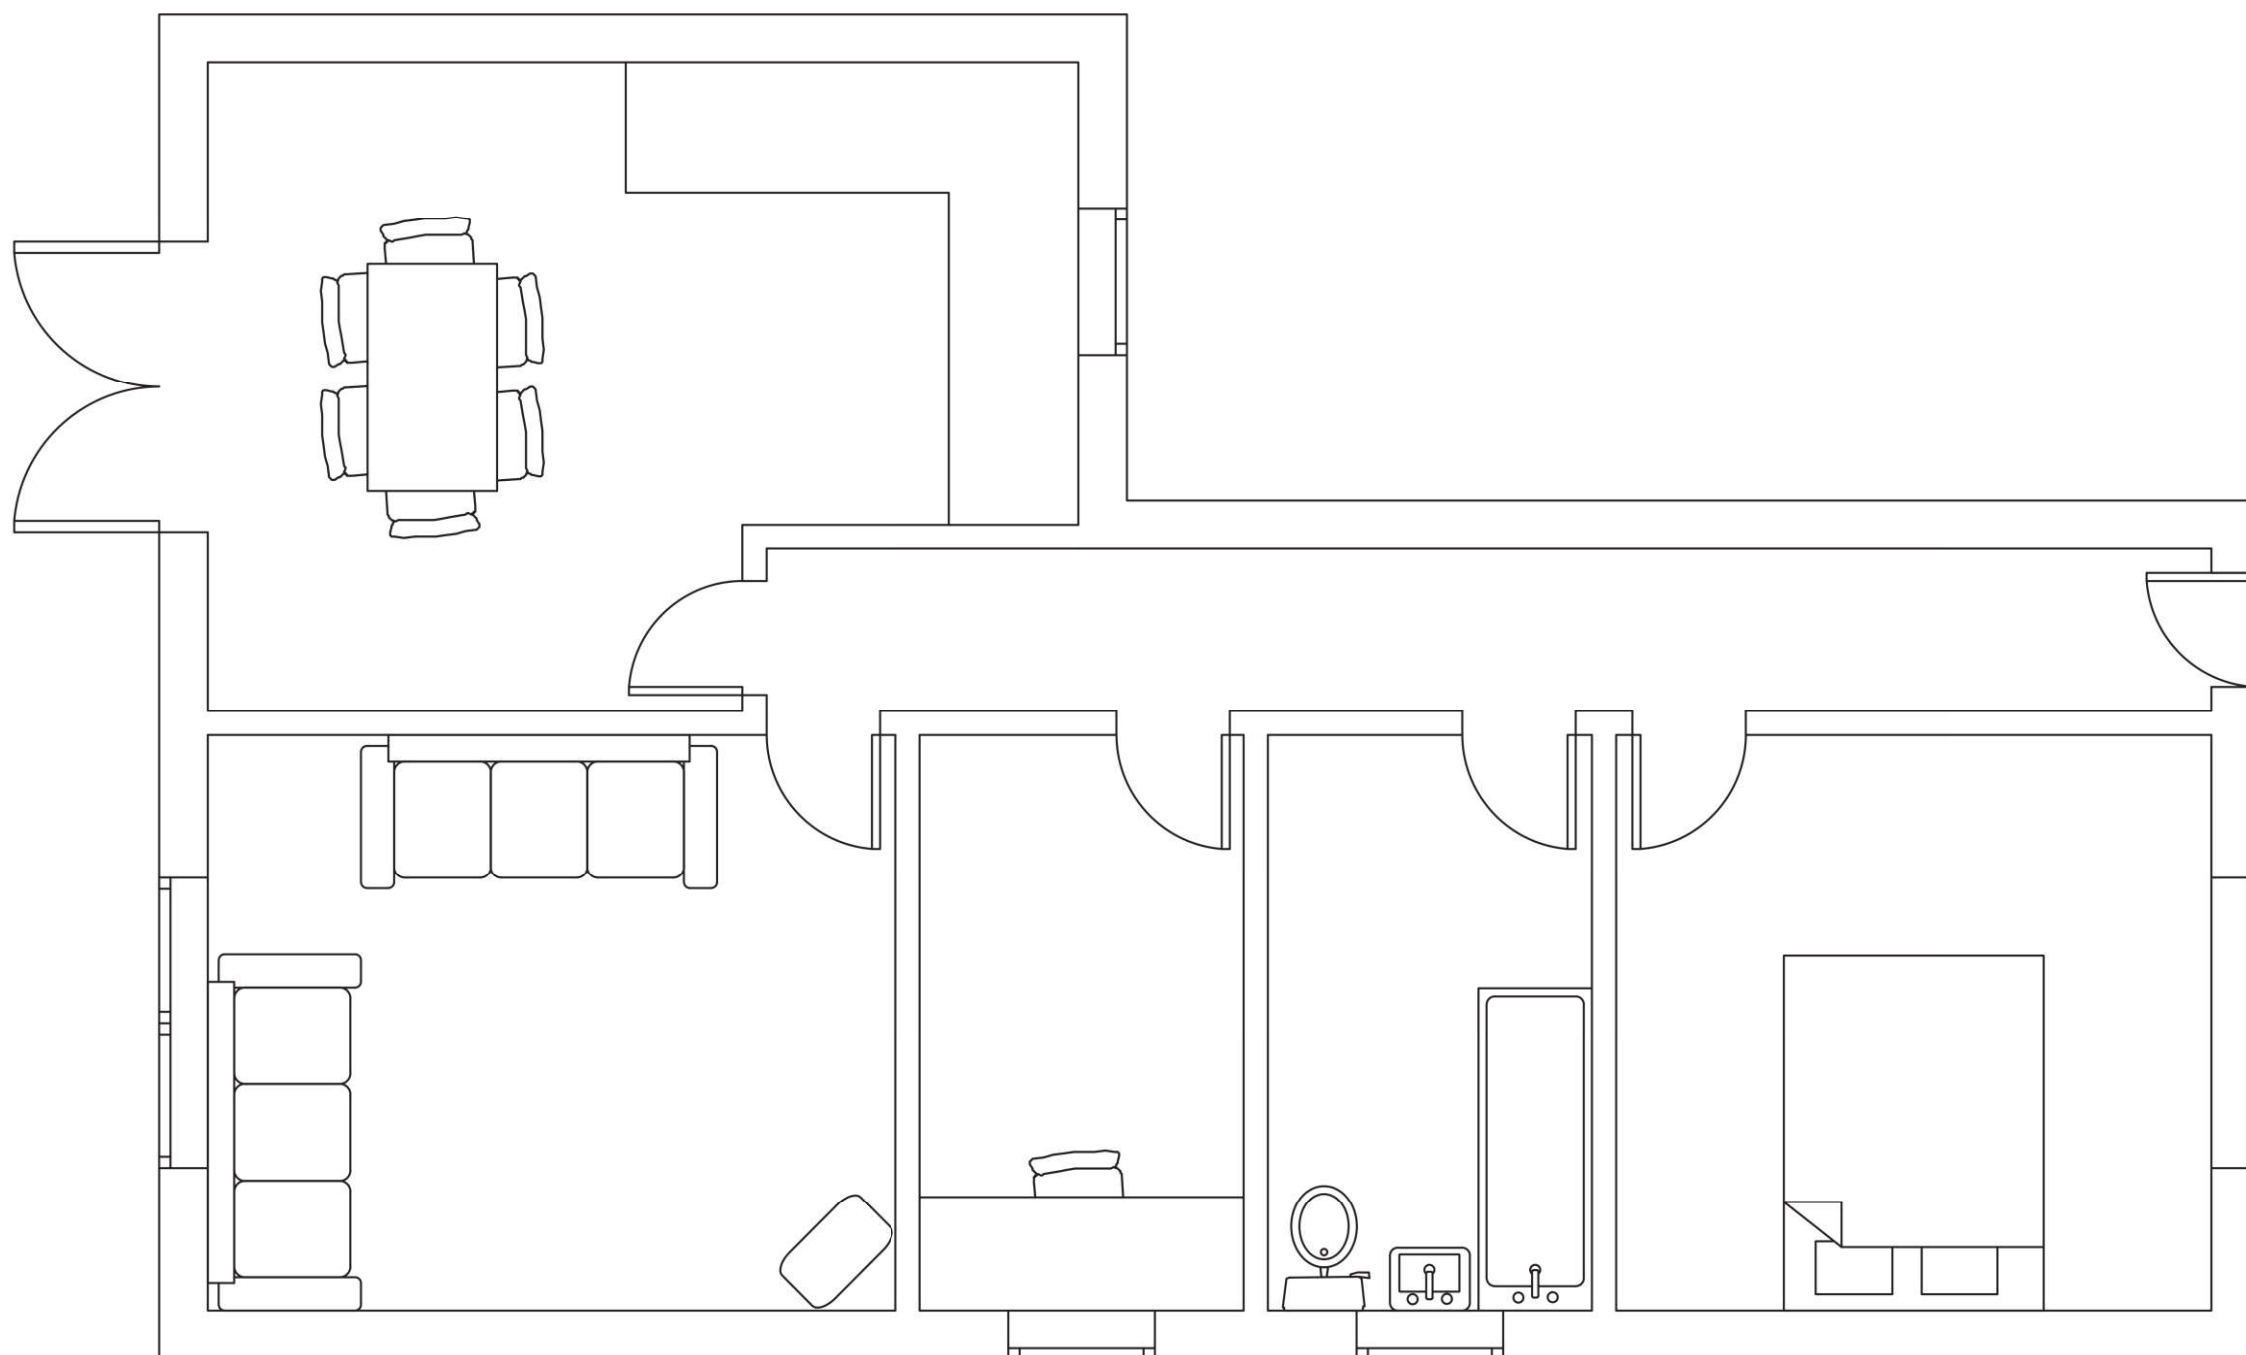

Address
1A Sutton Road
Waterlooville

Drawing Number
002

Drawing
Proposed Floor Plan

Scale
1:50 @ A3



PLANNING &
ARCHITECTURE

19 Well Copse Close, Horndean, Waterlooville, Hampshire, PO80HB
02392593488
WWW.SDAPLANNING.CO.UK