


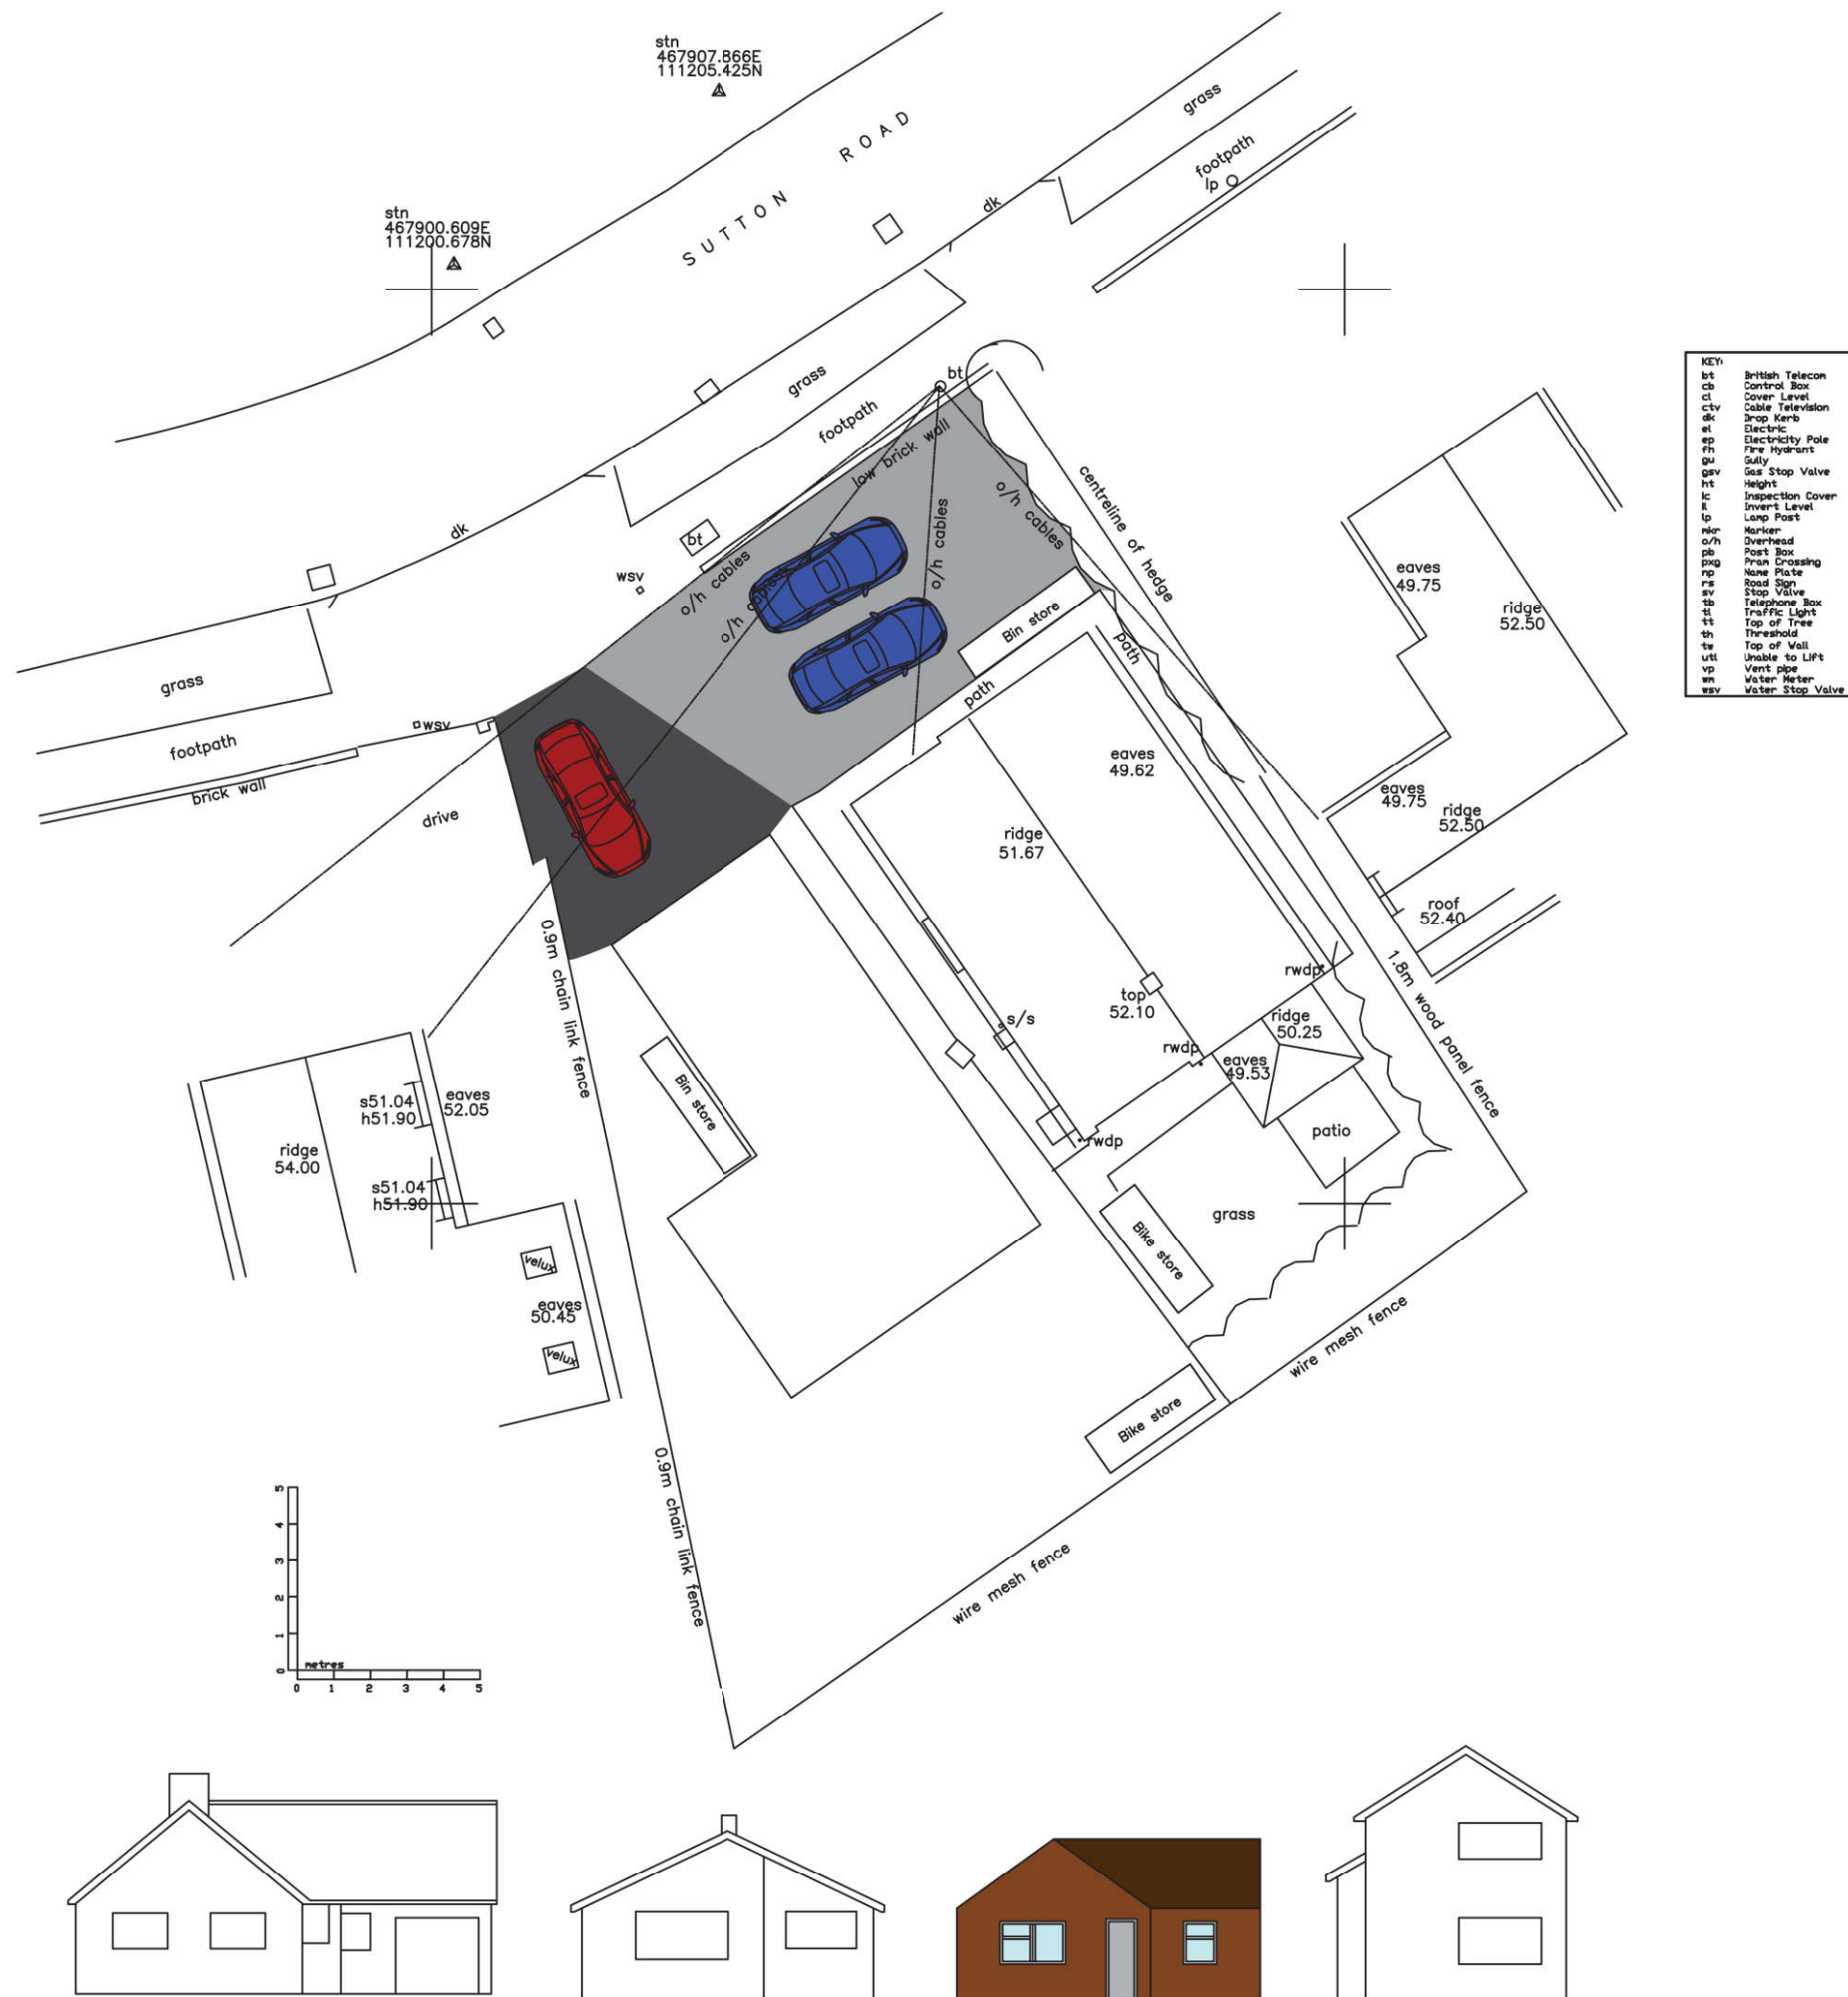

Address
1A Sutton Road
Waterlooville

Drawing Number
006

Drawing
Site Plan

Scale
1:200 @ A3



PLANNING &
ARCHITECTURE

19 Well Copse Close, Horndean, Waterlooville, Hampshire, PO80HB

02392593488

WWW.SDAPLANNING.CO.UK