


SUMMER HOUSE
NOT USED FOR OCCUPANCY

SLATE ROOF ON BATTEN & TYVEK BREATHABLE MEMBRANE
ON 6"x2" RAFTERS

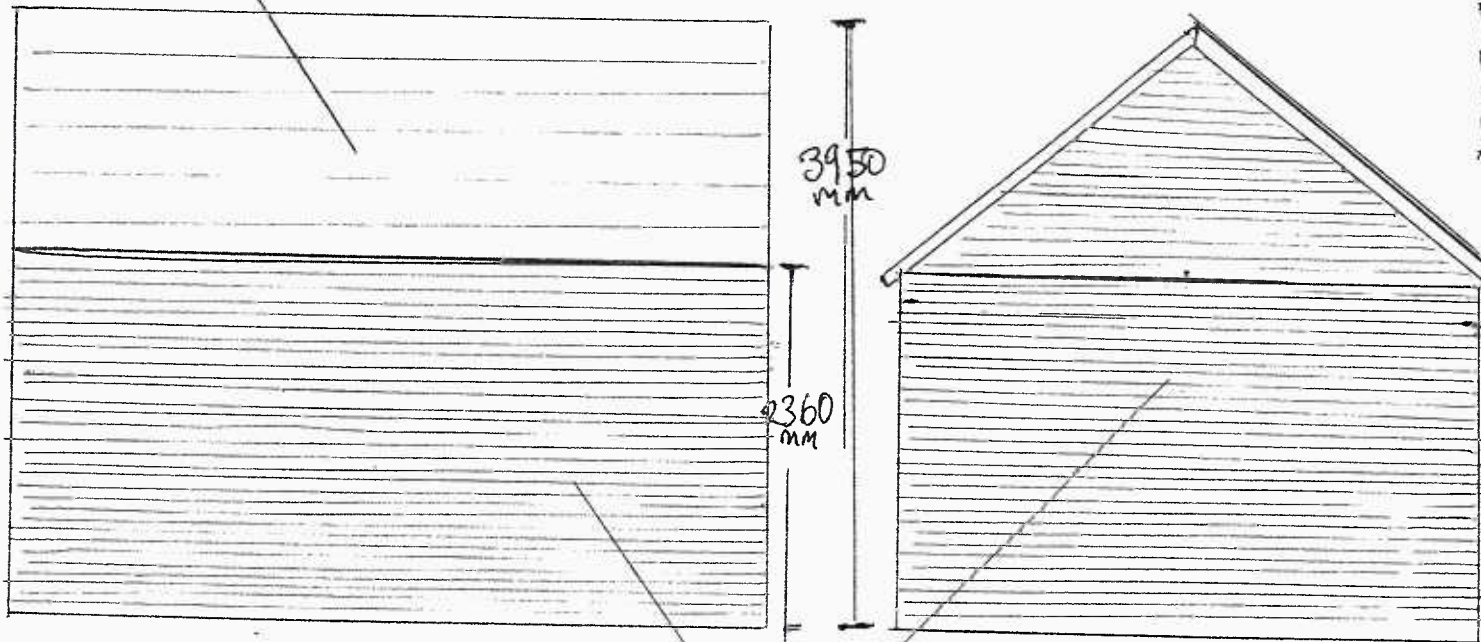


REAR ELEVATION

SIDE ELEVATION

CONCRETE BOARD
CLADDING

FLOATING T&G FLOOR ON
CELOTEX ON 300 MEMBRANE
SHEET TAPED & SEALED
(TEMPORARY FLOATING FLOOR)

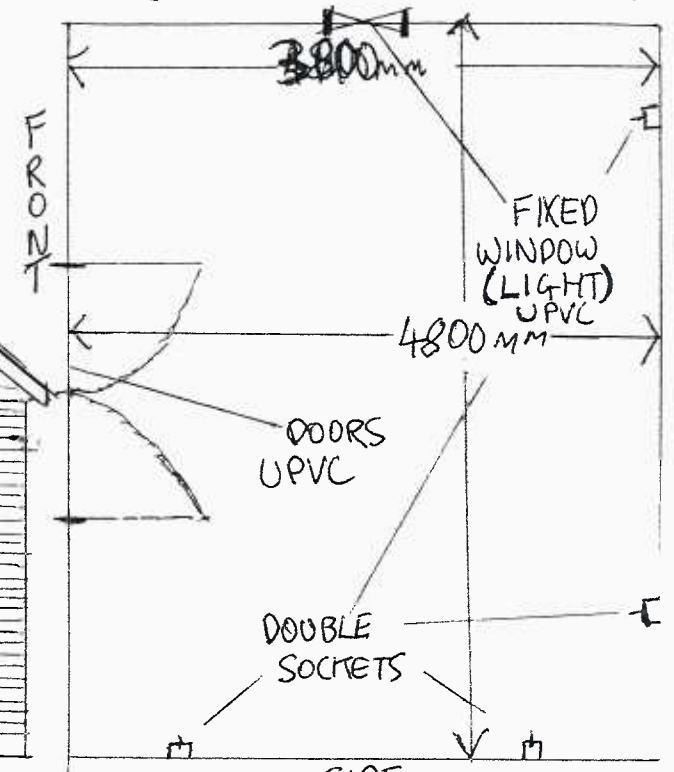

FLOOR PLAN

SCALE 1:50 ON A4